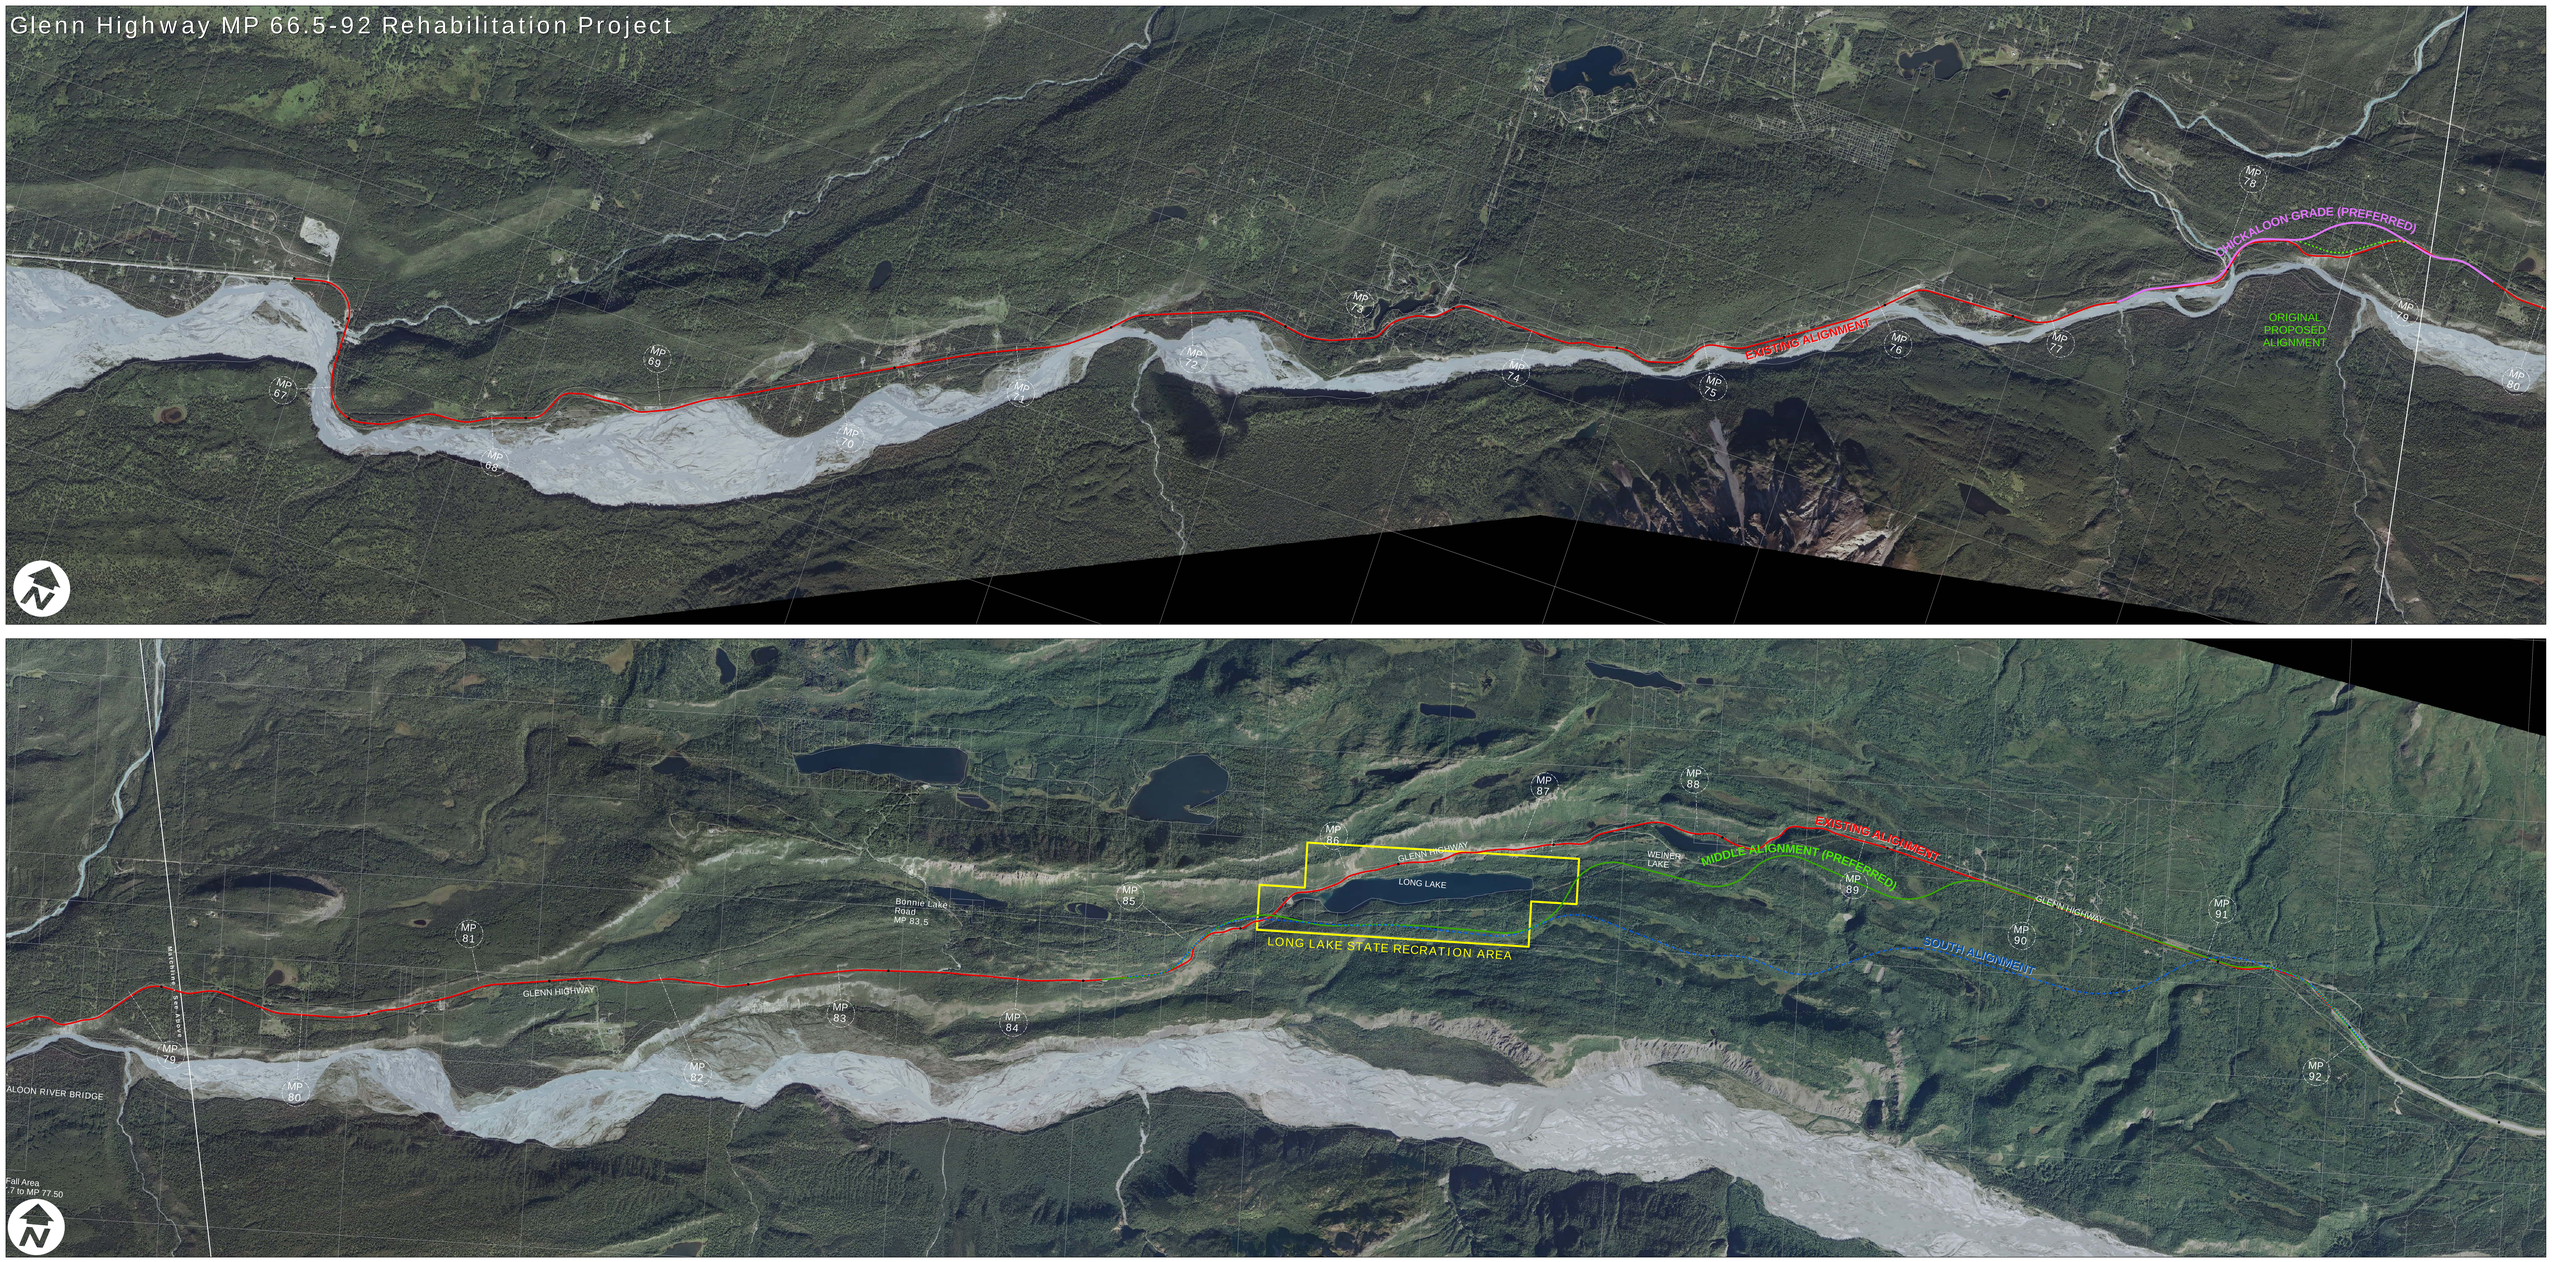
Glenn Highway MP 66.5-92 Rehabilitation Project
MP 67
MP 68
MP 69
MP 70
MP 71
MP 72
MP 73
MP 74
MP 75
MP 76
MP 77
MP 78
MP 79
MP 80
EXISTING ALIGNMENT
CHICKALOON GRADE (PREFERRED)
ORIGINAL PROPOSED ALIGNMENT
MP 79
MP 80
MP 81
MP 82
MP 83
MP 84
MP 85
MP 86
MP 87
MP 88
MP 89
MP 90
MP 91
MP 92
GLENN HIGHWAY
Bonnie Lake Road MP 83.5
LONG LAKE
LONG LAKE STATE RECRATION AREA
WEINER LAKE
MIDDLE ALIGNMENT (PREFERRED)
EXISTING ALIGNMENT
SOUTH ALIGNMENT
GLENN HIGHWAY
MOUNTAIN RAIL ABOVE
ALOON RIVER BRIDGE
Fall Area
7 to MP 77.50