PROJECT MANAGER LAURA MEHIEL, A.MORTON THOMAS & ASSOC.
SURVEYED BY EHWA - SUPPLEMENTED BY A.MORTON THOMAS & ASSOC.
DESIGN SUPERVISED BY TIM WELLS, A.MORTON THOMAS & ASSOC.
DESIGNED BY MICHAEL GIFFORD, A.MORTON THOMAS & ASSOC.

REVISED	STATE	STATE ROUTE	STATE PROJECT	SHEET NO.
	VA.	1	0001-029-001 P101, R201, C501	0

DESIGN FEATURES RELATING TO CONSTRUCTION OR TO REGULATION AND CONTROL OF TRAFFIC MAY BE SUBJECT TO CHANGE AS DEEMED NECESSARY BY THE C.O.

INDEX OF SHEETS

Route 1 Cross Sections 301-355
Woodlawn Road Sections 415-419

COMMONWEALTH OF VIRGINIA
DEPARTMENT OF TRANSPORTATION

PLAN AND PROFILE OF PROPOSED STATE HIGHWAY

COUNTY OF FAIRFAX
US ROUTE 1 IMPROVEMENTS AT FORT BELVOIR
FROM: POHICK ROAD
TO: MOUNT VERNON MEMORIAL HIGHWAY

OCTOBER 16, 2014
SECTION E
CROSS SECTIONS

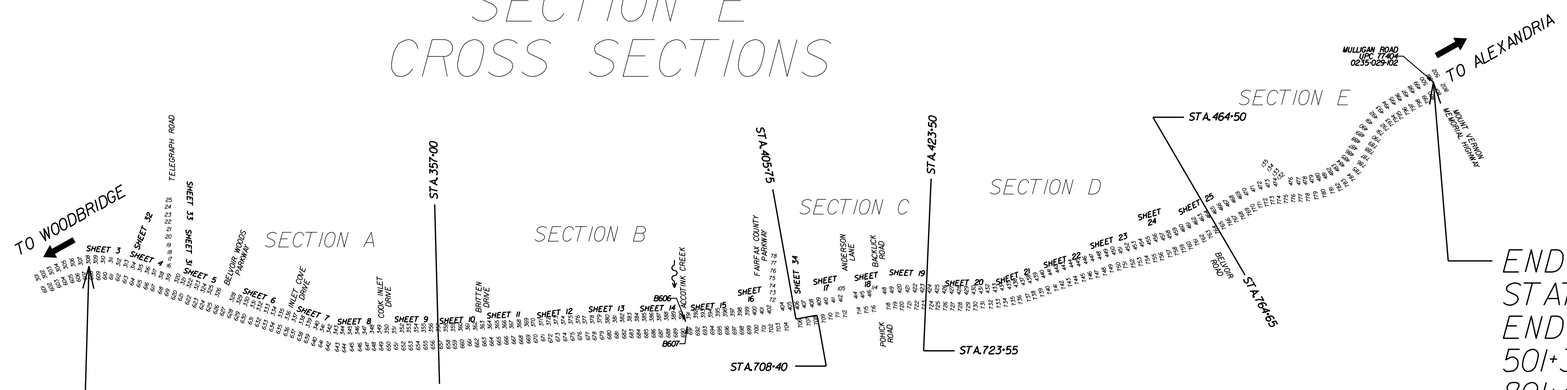

BEGIN CONSTRUCTION STATION
BEGIN SECTION A
308+20 (SB LANE)
609+45 (NB LANE)

END CONSTRUCTION STATION
END SECTION E
501+30.00 (SB LANE)
801+40.00 (NB LANE)

SCALE
0 1000 2000

DESIGN WAIVERS	
Reduced Lane Width	Station 308+20 to 501+30
Reduced Buffer Width	Station 464+50 to 501+30

PROJECT	SHEET NO.
0001-029-001	0

10/15/2014
4:49:40 PM

PROJECT MANAGER LAUBA, MEHDEI_A.MORTON_THOMAS_& ASSOC.
SURVEYED BY, DATE EHWA_-_SUPPLEMENTED BY A.MORTON THOMAS & ASSOC.
DESIGN BY TIM_WELLS_A.MORTON_THOMAS_& ASSOC._____
SUBSURFACE UTILITY BY, DATE MICHAEL GIFFORD_A.MORTON THOMAS & ASSOC.

CROSS SECTIONS

SCALE 1 IN. = 10 FT

DESIGN FEATURES RELATING TO CONSTRUCTION OR TO REGULATION AND CONTROL OF TRAFFIC MAY BE SUBJECT TO CHANGE AS DEEMED NECESSARY BY THE C.O.

REVISED	STATE	STATE ROUTE	STATE PROJECT	SHEET NO.
	VA.	1	0001-029-001	301

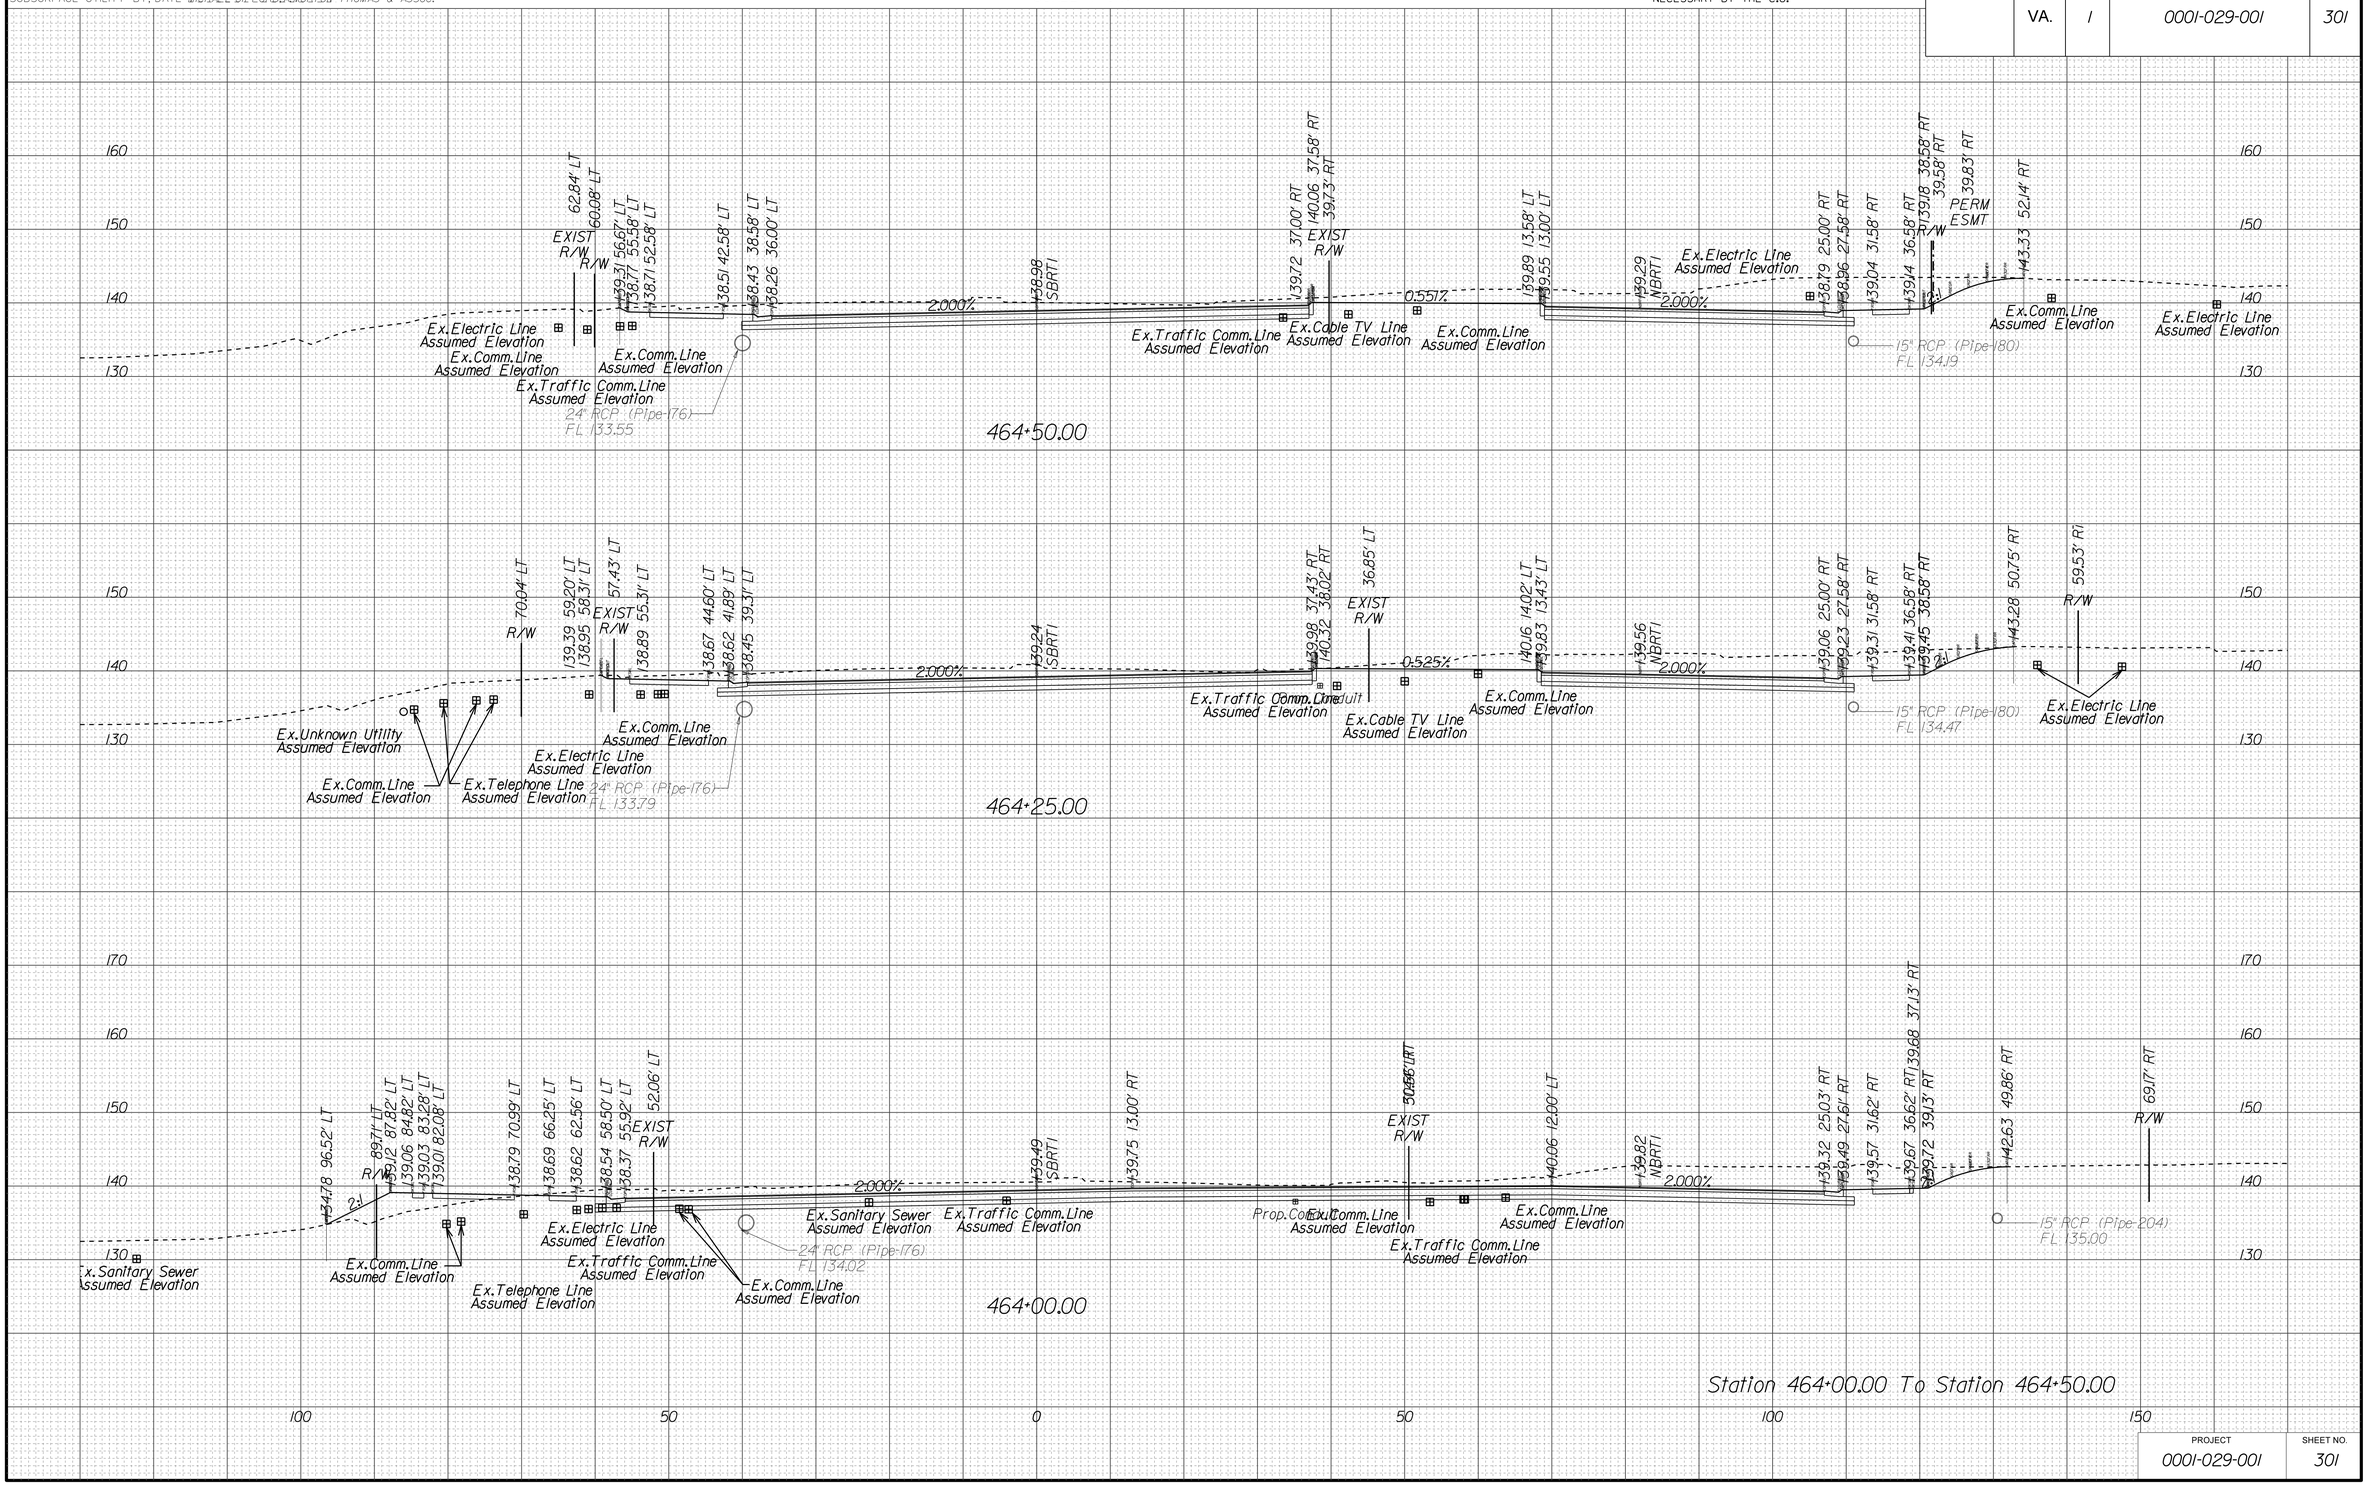

PROJECT	SHEET NO.
0001-029-001	301

10/15/2014
4:49:48 PM

PROJECT MANAGER LAUBA, MEHHEI_A.MORTON_THOMAS_& ASSOC.
SURVEYED BY, DATE EHWA_-_SUPPLEMENTED BY A.MORTON THOMAS & ASSOC.
DESIGN BY TIM_WELLS_A.MORTON_THOMAS_& ASSOC._____
SUBSURFACE UTILITY BY, DATE MICHAEL GIFFORD_A.MORTON THOMAS & ASSOC.

CROSS SECTIONS

SCALE 1 IN. = 10 FT

DESIGN FEATURES RELATING TO CONSTRUCTION OR TO REGULATION AND CONTROL OF TRAFFIC MAY BE SUBJECT TO CHANGE AS DEEMED NECESSARY BY THE C.O.

REVISED	STATE	STATE ROUTE	STATE PROJECT	SHEET NO.
	VA.	1	0001-029-001	302

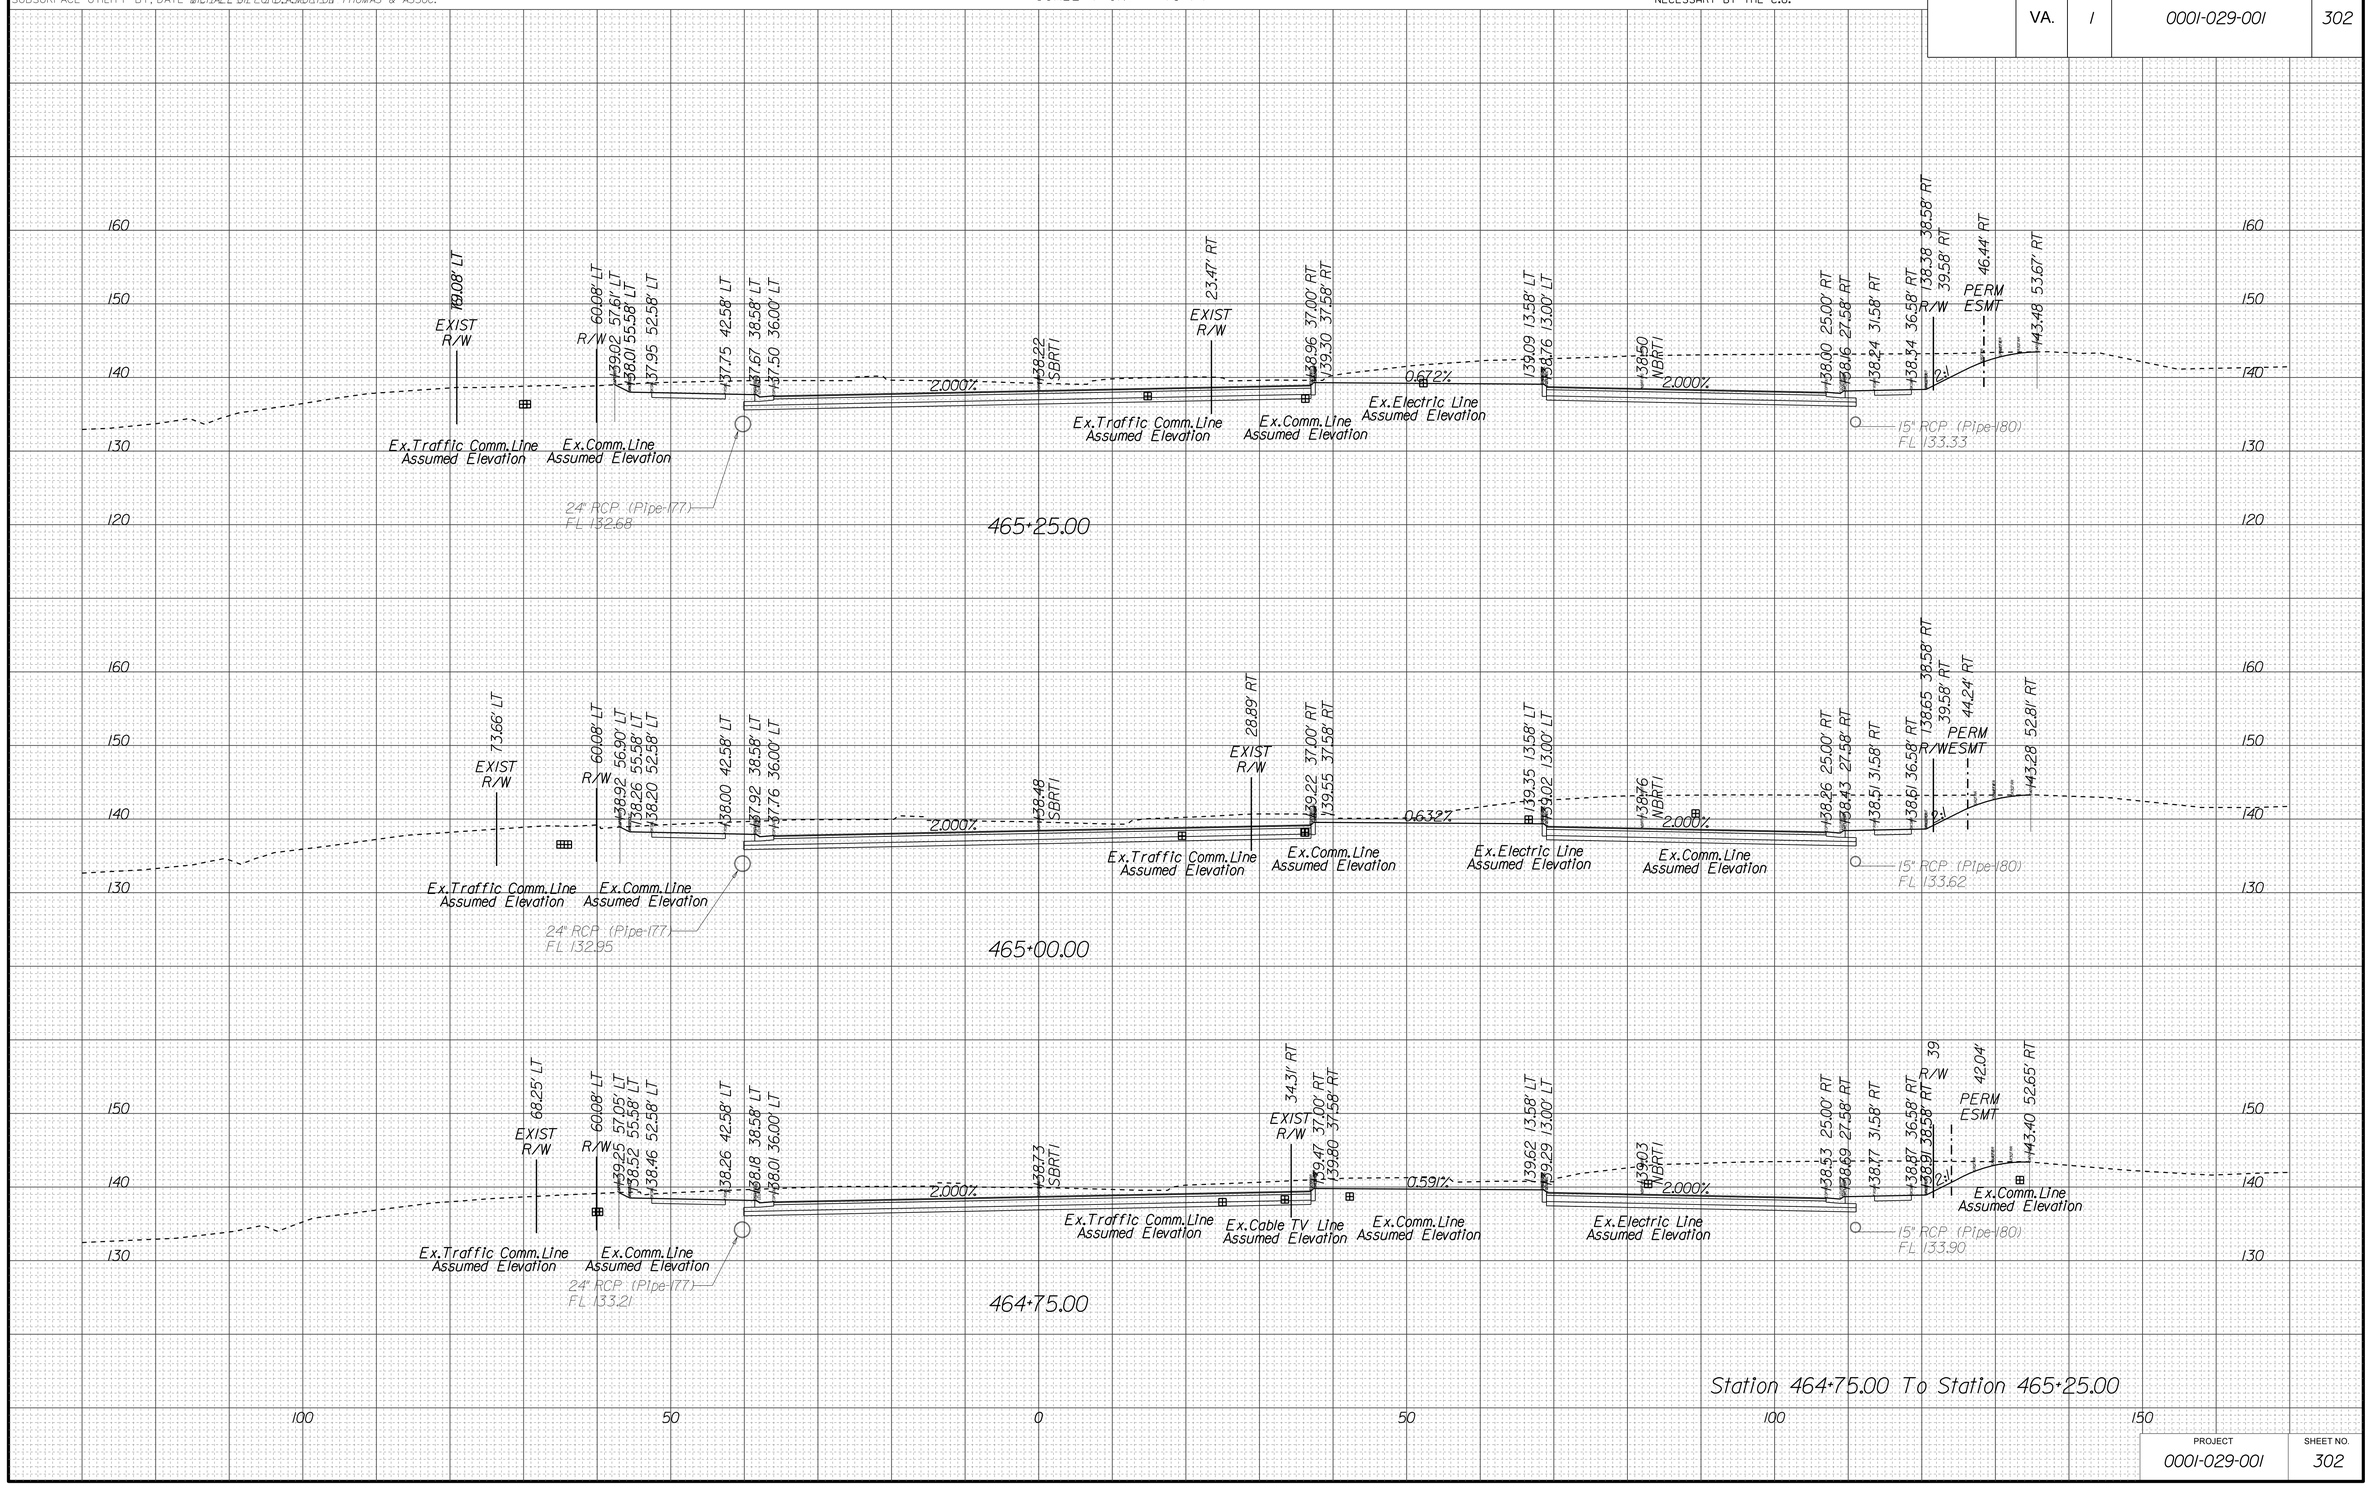

PROJECT	SHEET NO.
0001-029-001	302

10/15/2014
4:49:56 PM

PROJECT MANAGER LAUBA MEHIEL A.MORTON THOMAS & ASSOC.
SURVEYED BY, DATE EHWA - SUPPLEMENTED BY A.MORTON THOMAS & ASSOC.
DESIGN BY TIM WELLS A.MORTON THOMAS & ASSOC.
SUBSURFACE UTILITY BY, DATE MICHAEL GIFFORD A.MORTON THOMAS & ASSOC.

CROSS SECTIONS

SCALE 1 IN. = 10 FT

DESIGN FEATURES RELATING TO CONSTRUCTION OR TO REGULATION AND CONTROL OF TRAFFIC MAY BE SUBJECT TO CHANGE AS DEEMED NECESSARY BY THE C.O.

REVISED	STATE	STATE ROUTE	STATE PROJECT	SHEET NO.
	VA.	1	0001-029-001	303

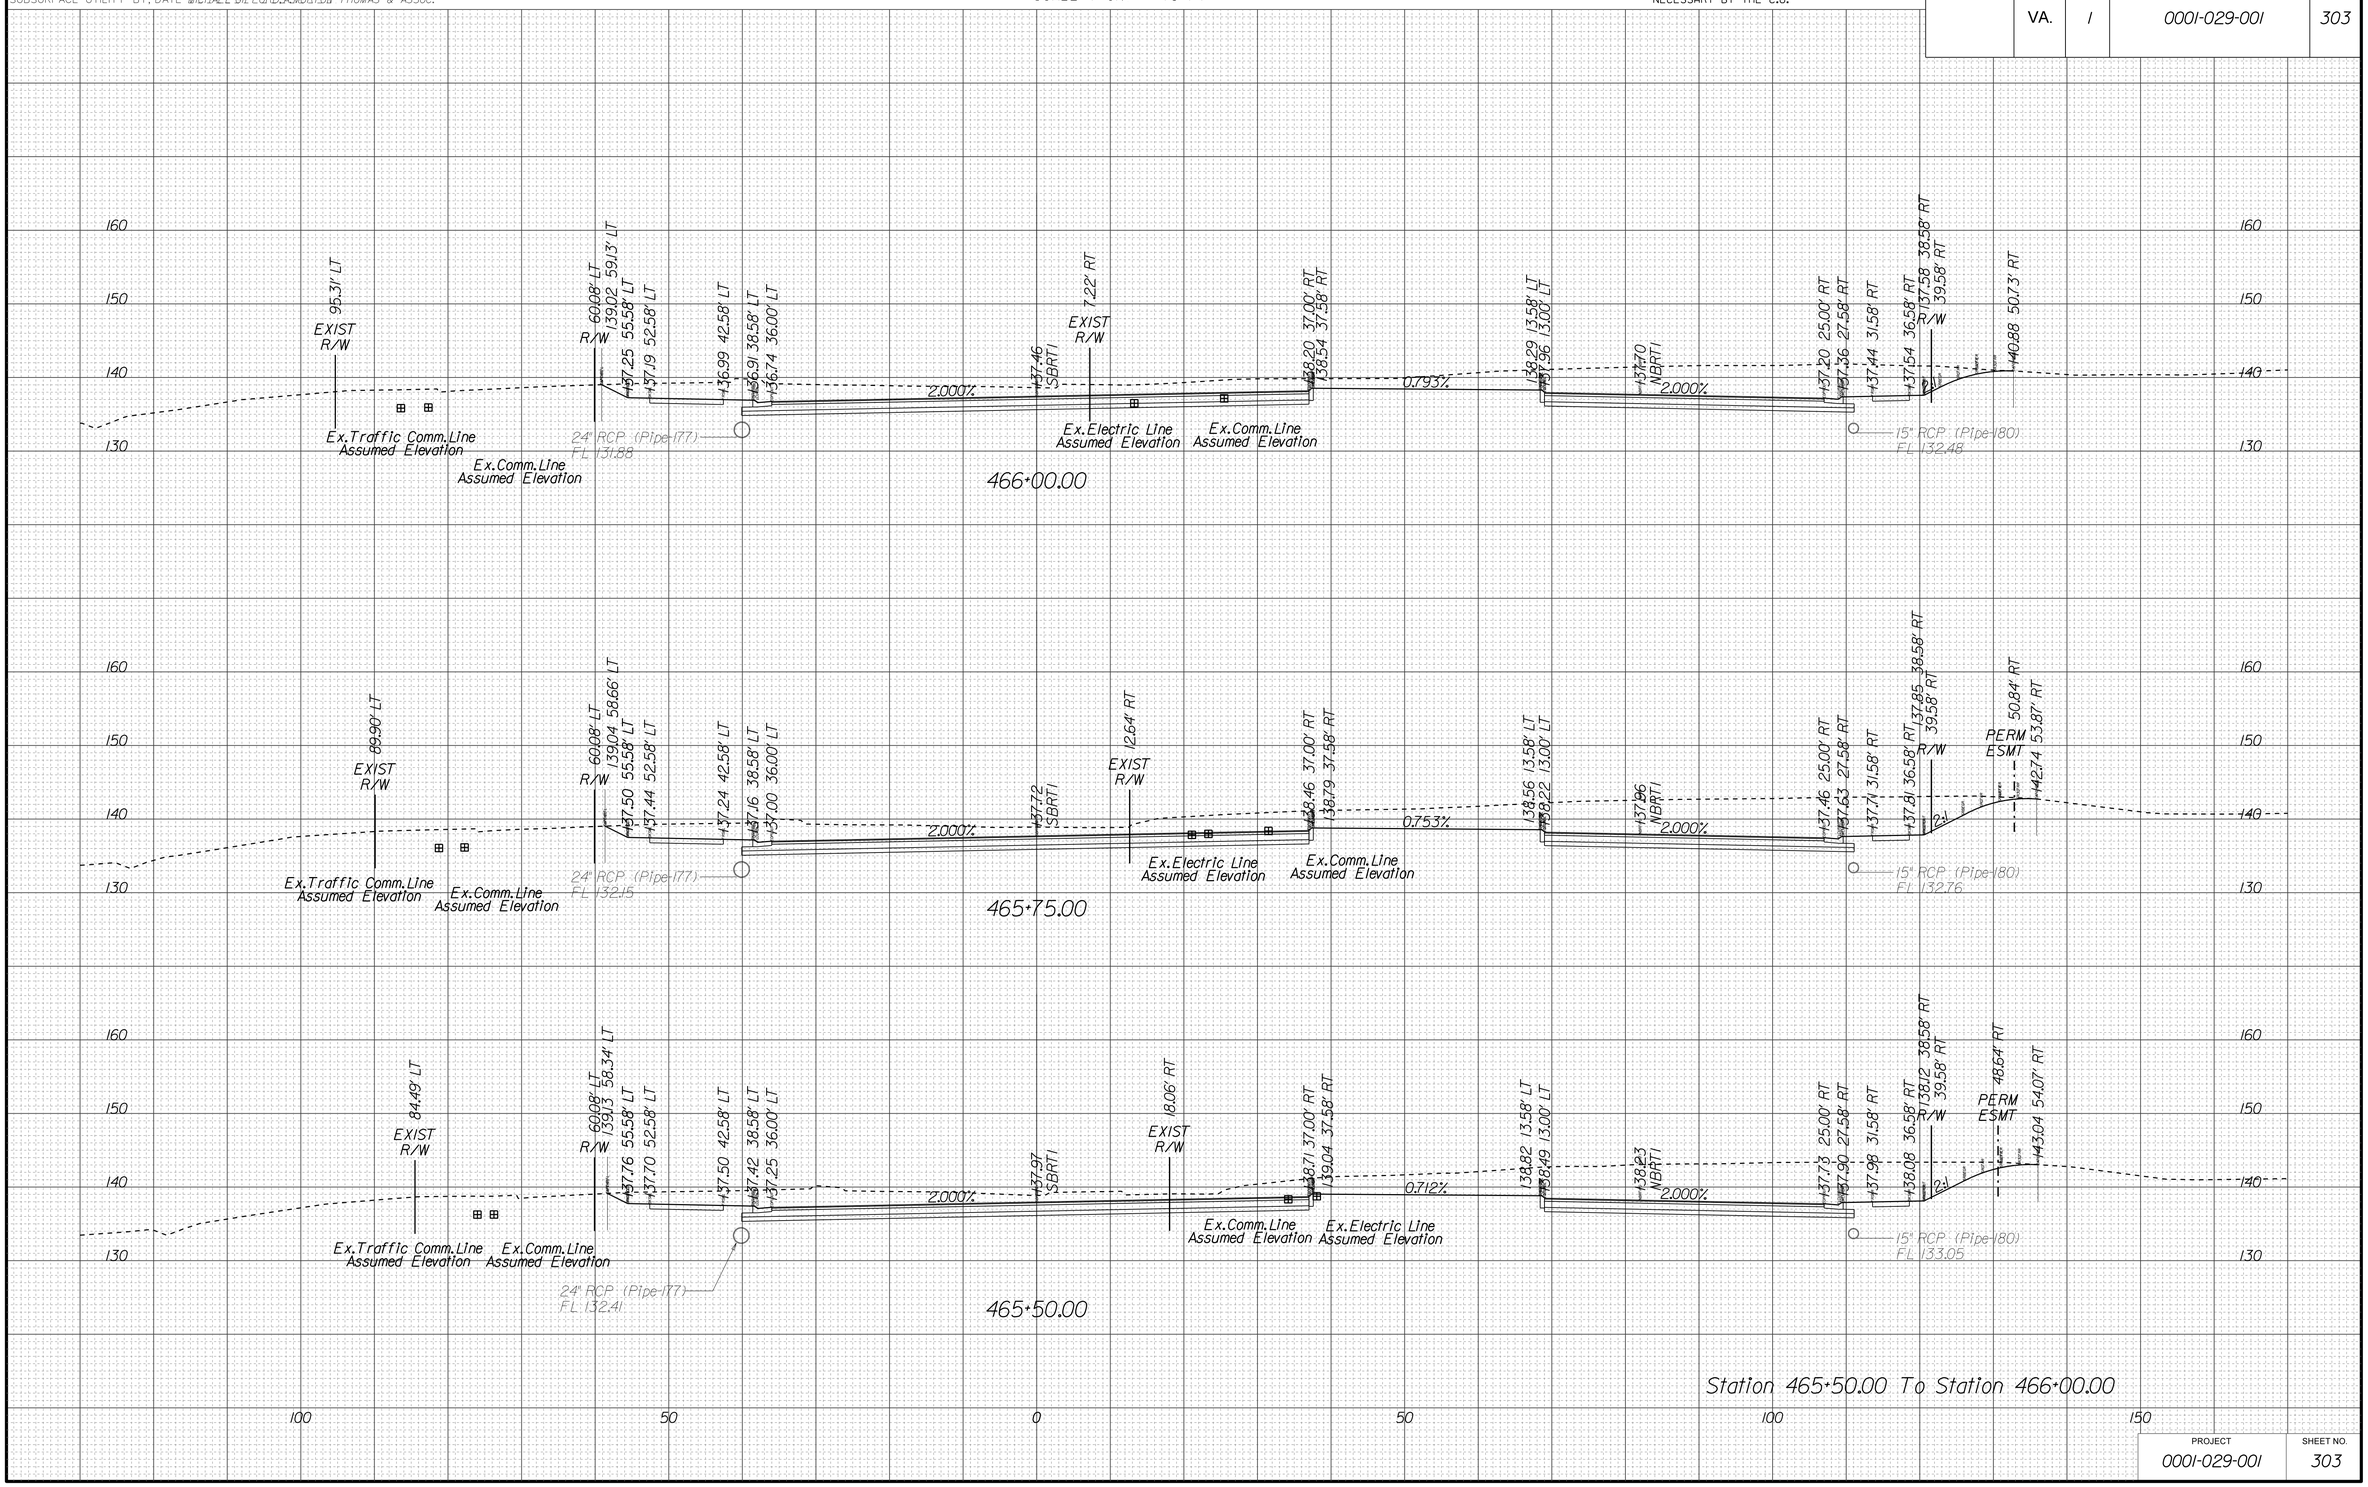

PROJECT	SHEET NO.
0001-029-001	303

10/15/2014
4:50:05 PM

PROJECT MANAGER LAUBA, MEHIEL_A.MORTON_THOMAS_& ASSOC.
SURVEYED BY, DATE EHWA - SUPPLEMENTED BY A.MORTON THOMAS & ASSOC.
DESIGN BY TIM WELLS_A.MORTON_THOMAS_& ASSOC.
SUBSURFACE UTILITY BY, DATE MICHAEL GIFFORD_A.MORTON THOMAS & ASSOC.

CROSS SECTIONS

SCALE 1 IN. = 10 FT

DESIGN FEATURES RELATING TO CONSTRUCTION OR TO REGULATION AND CONTROL OF TRAFFIC MAY BE SUBJECT TO CHANGE AS DEEMED NECESSARY BY THE C.O.

REVISED	STATE	STATE ROUTE	STATE PROJECT	SHEET NO.
	VA.	1	0001-029-001	304

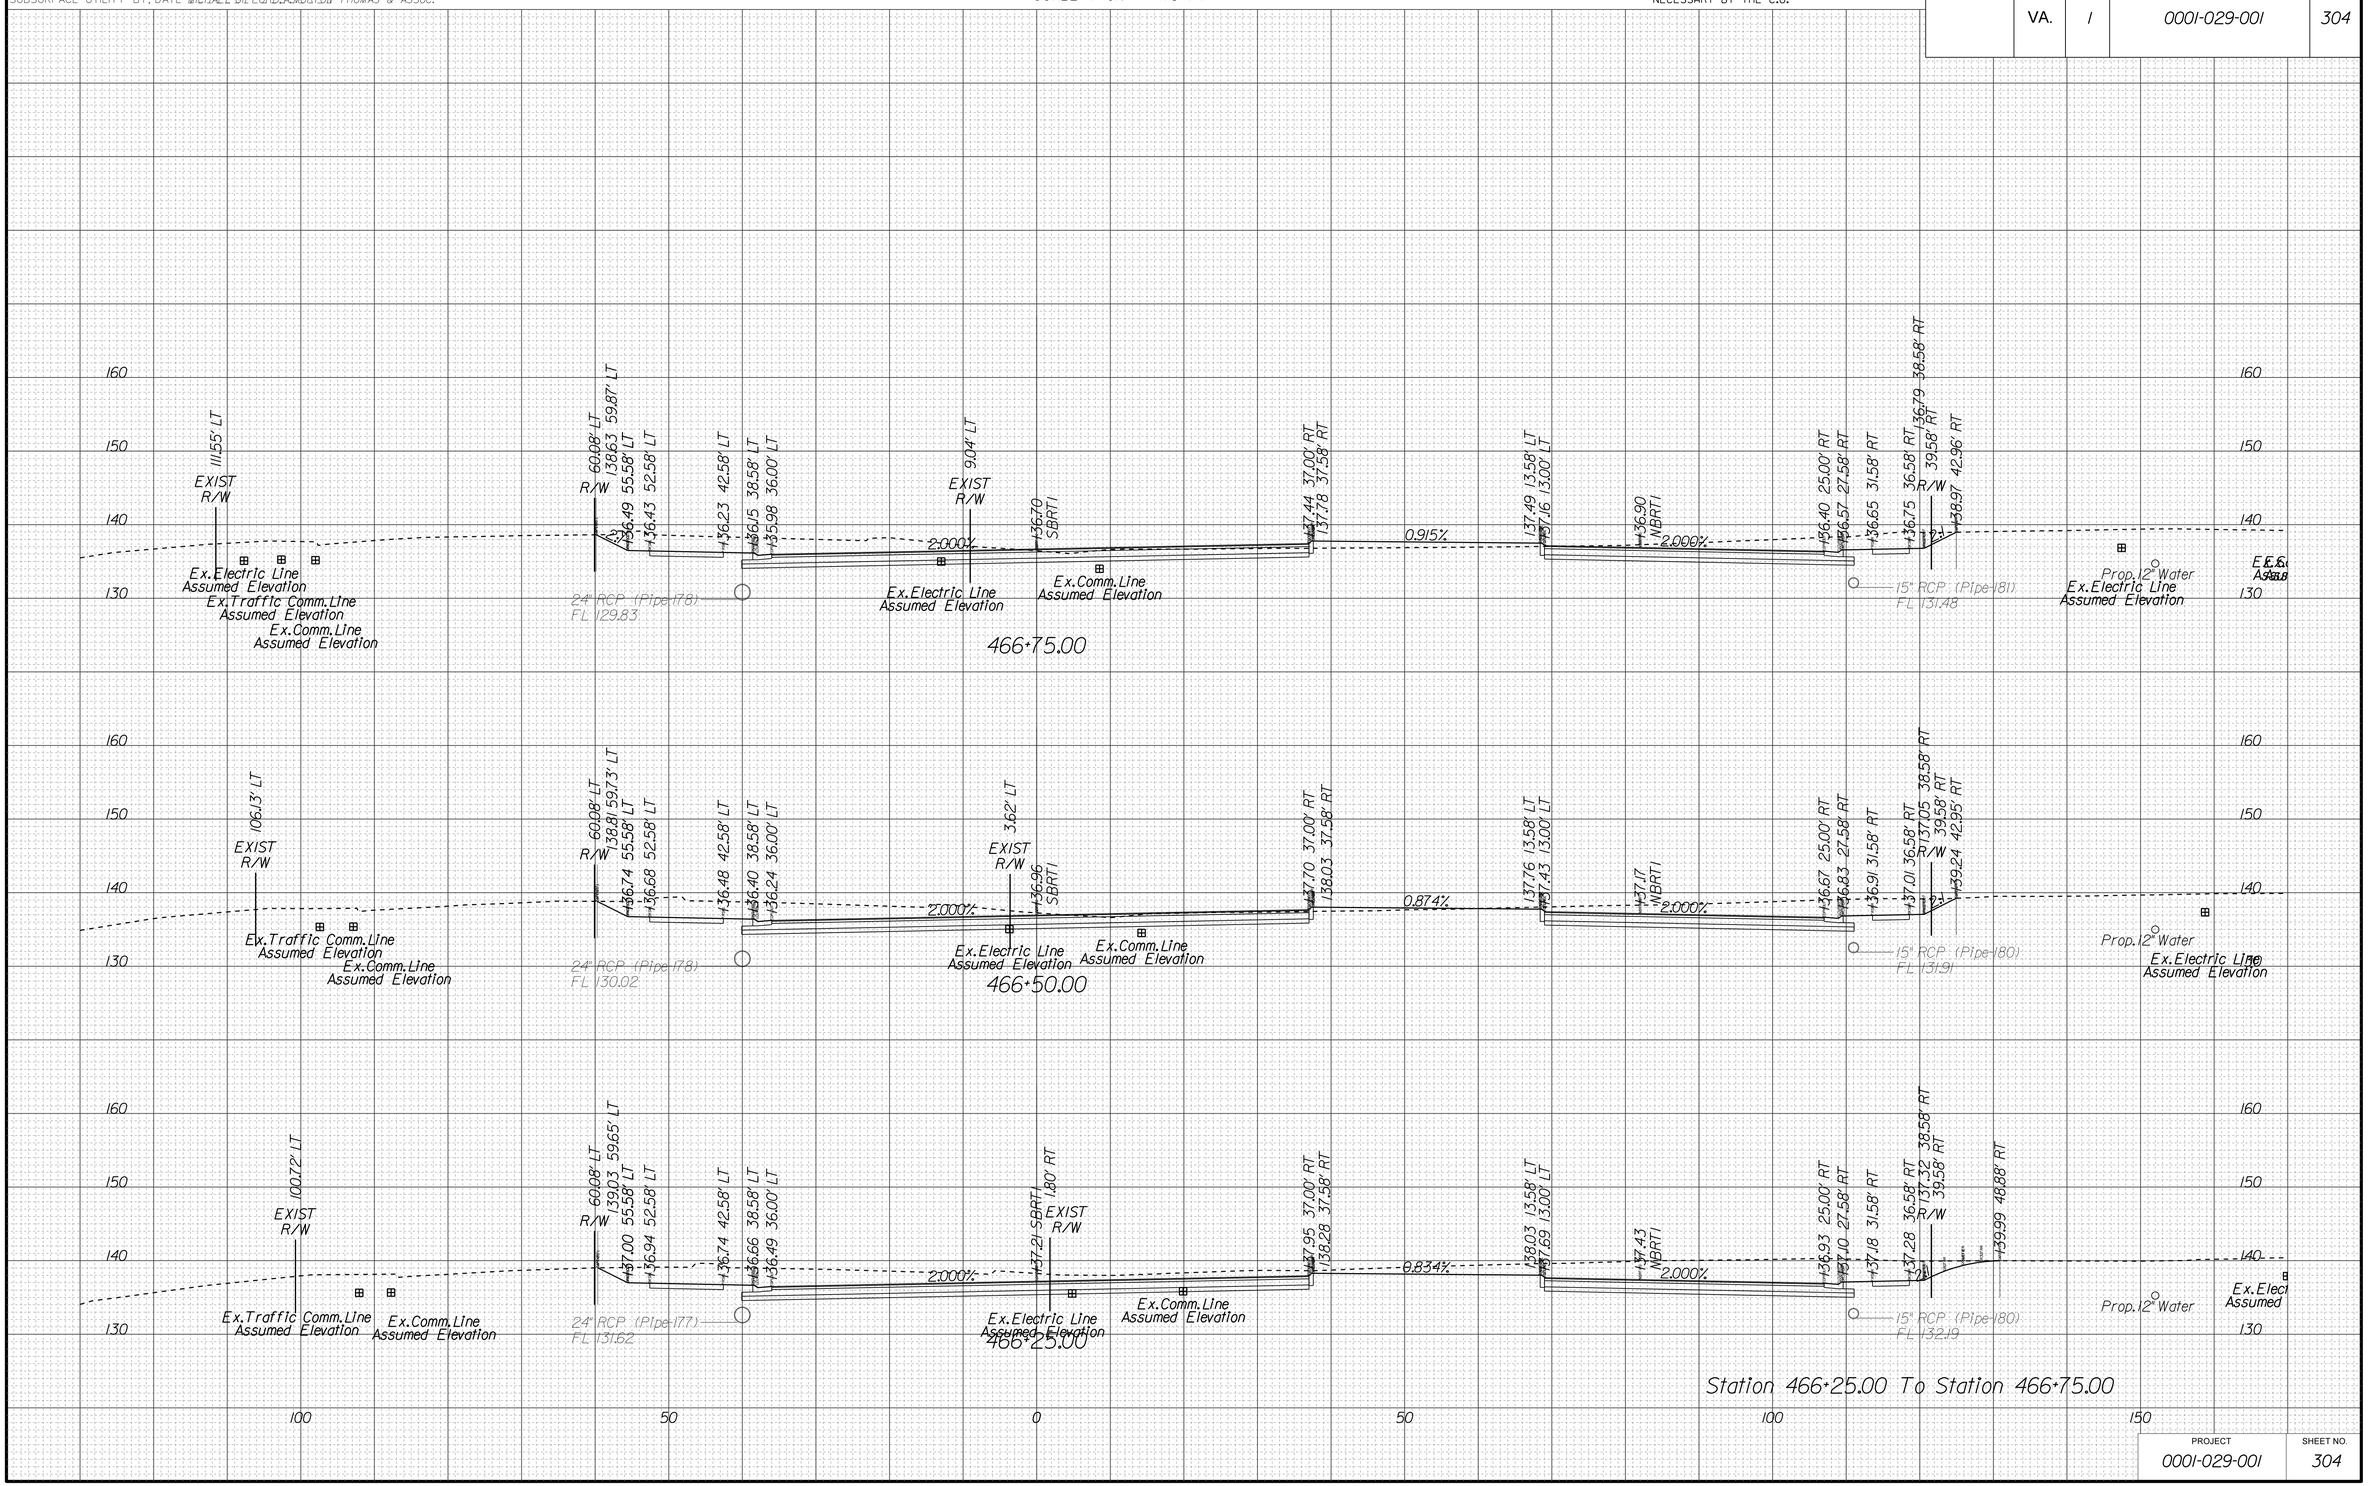

PROJECT	SHEET NO.
0001-029-001	304

10/15/2014
4:50:14 PM

PROJECT MANAGER LAUBA MEHIEL A.MORTON THOMAS & ASSOC.
SURVEYED BY, DATE EHWA - SUPPLEMENTED BY A.MORTON THOMAS & ASSOC.
DESIGN BY TIM WELLS A.MORTON THOMAS & ASSOC.
SUBSURFACE UTILITY BY, DATE MICHAEL GIFFORD A.MORTON THOMAS & ASSOC.

CROSS SECTIONS

SCALE 1 IN. = 10 FT

DESIGN FEATURES RELATING TO CONSTRUCTION OR TO REGULATION AND CONTROL OF TRAFFIC MAY BE SUBJECT TO CHANGE AS DEEMED NECESSARY BY THE C.O.

REVISED	STATE	STATE ROUTE	STATE PROJECT	SHEET NO.
	VA.	1	0001-029-001	305

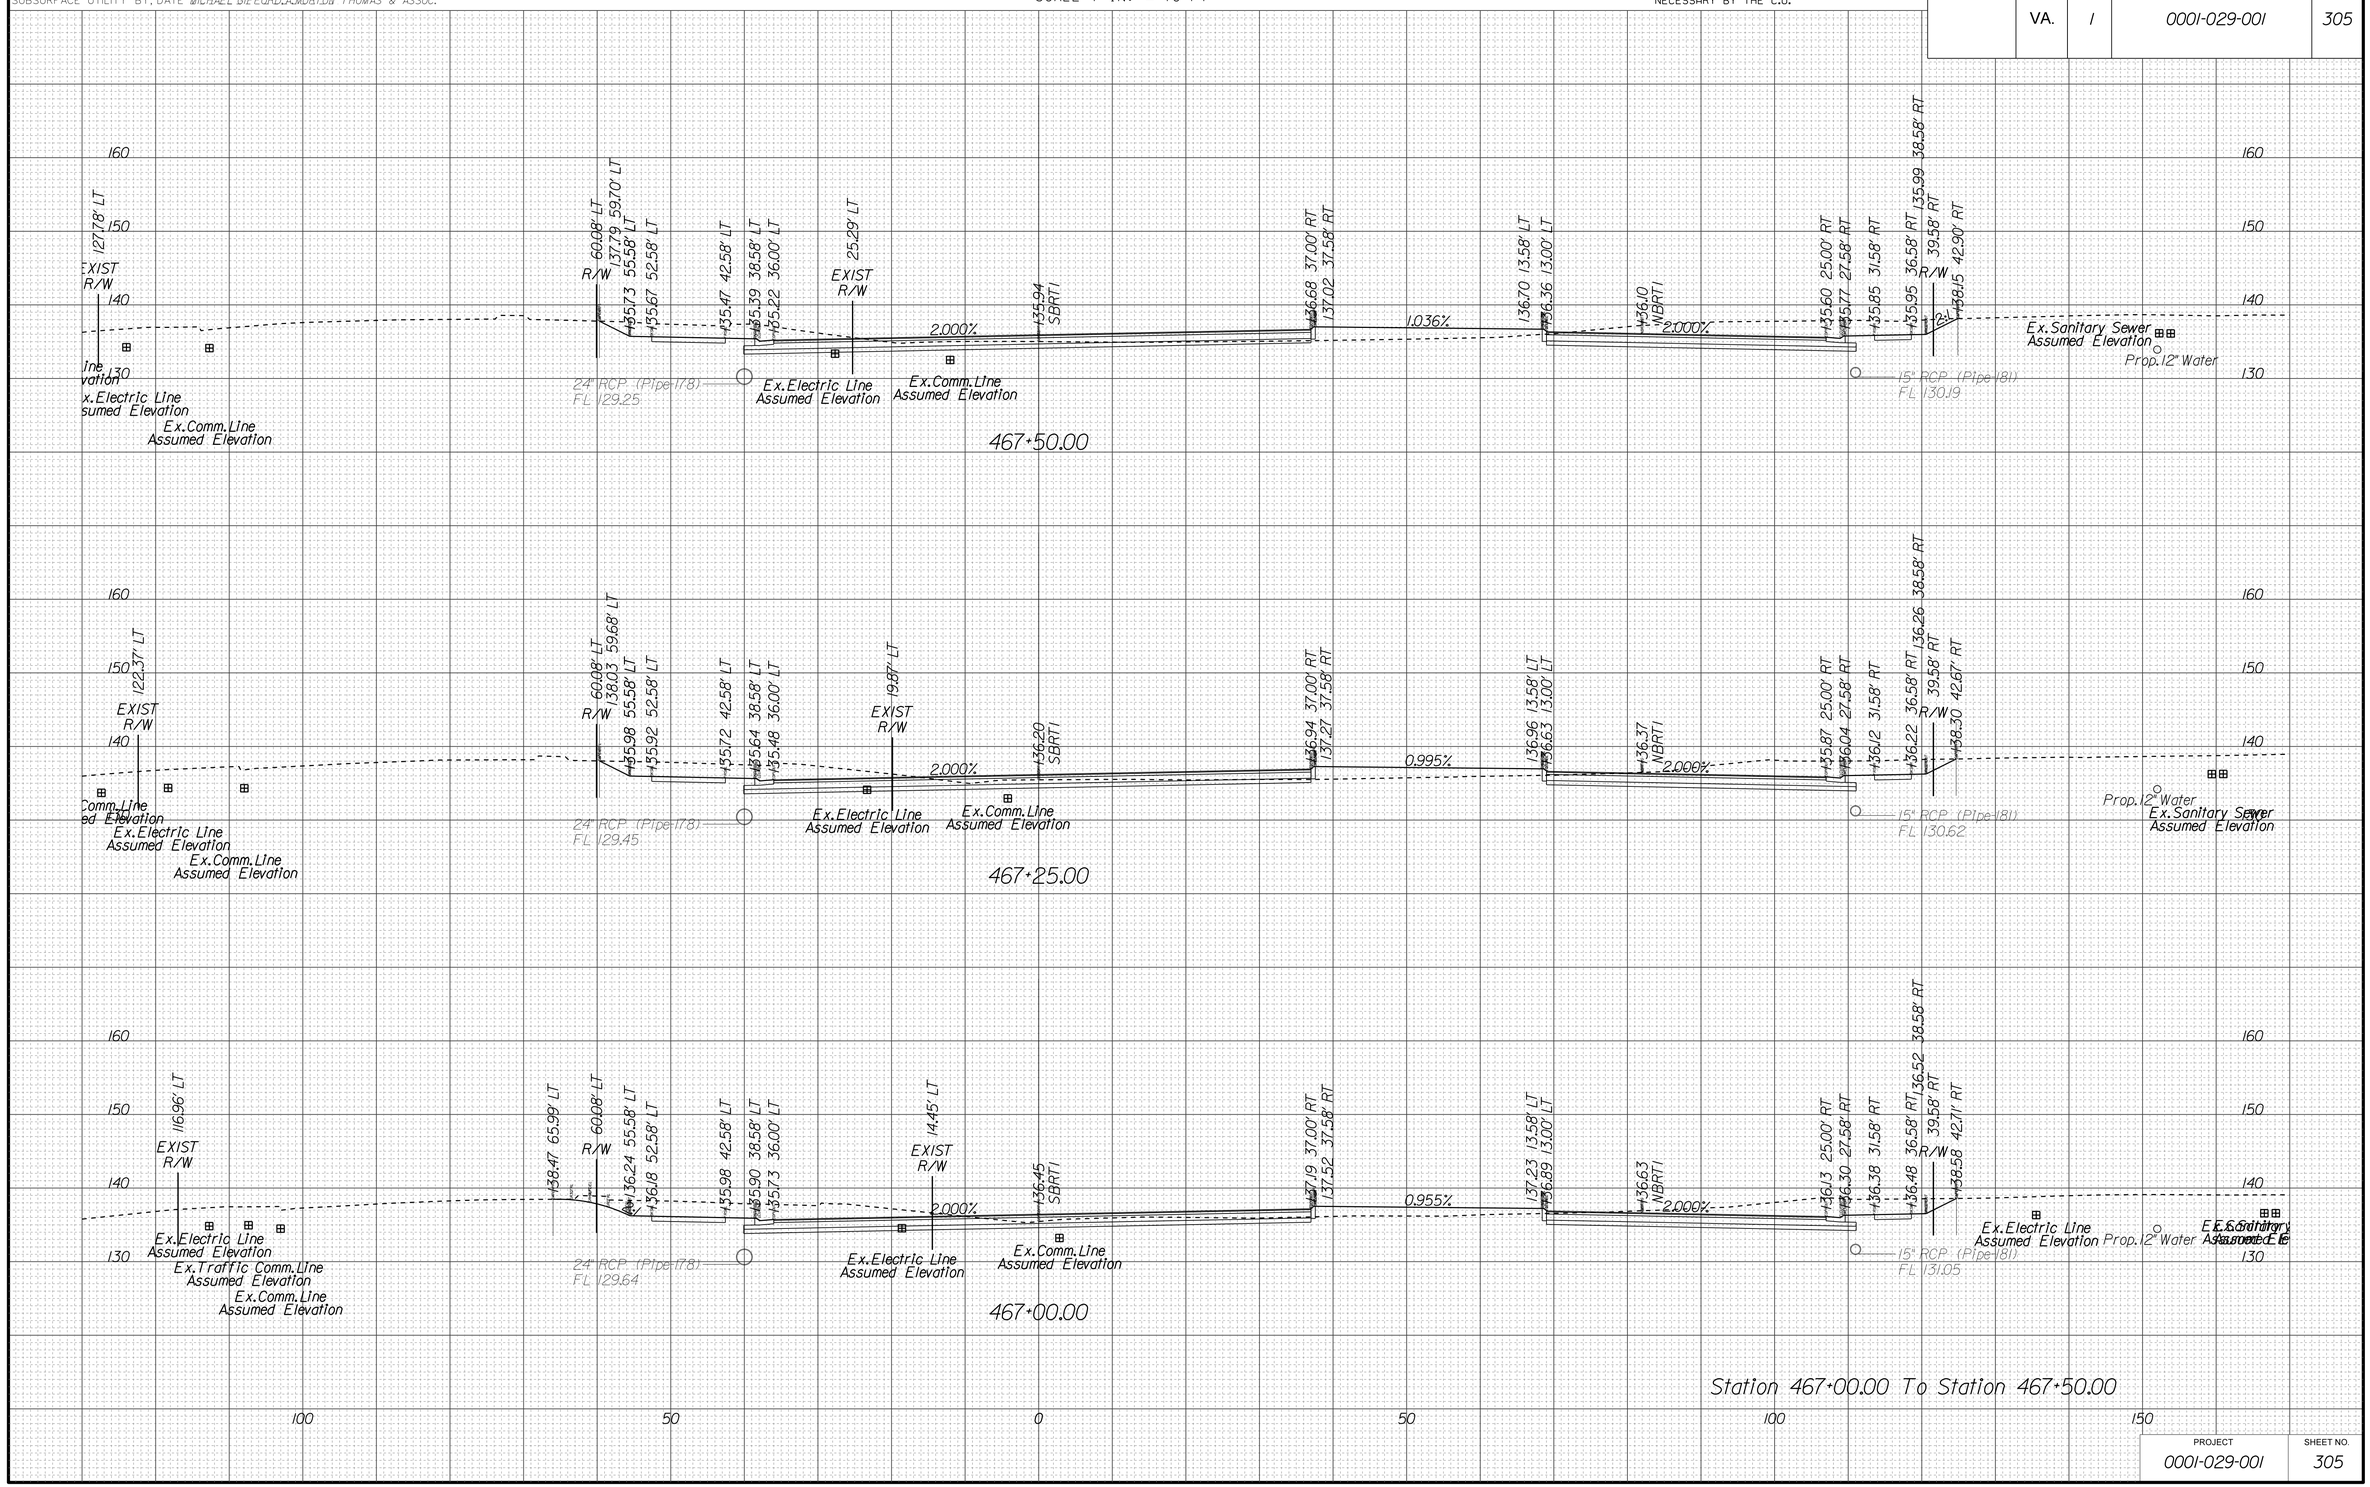

PROJECT	SHEET NO.
0001-029-001	305

10/15/2014
4:50:22 PM

PROJECT MANAGER LAUBA, MEHDI_A.MORTON_THOMAS_& ASSOC.
SURVEYED BY, DATE EHWA - SUPPLEMENTED BY A.MORTON THOMAS & ASSOC.
DESIGN BY TIM WELLS_A.MORTON_THOMAS_& ASSOC.
SUBSURFACE UTILITY BY, DATE MICHAEL GIFFORD_A.MORTON THOMAS & ASSOC.

CROSS SECTIONS

SCALE 1 IN. = 10 FT

DESIGN FEATURES RELATING TO CONSTRUCTION OR TO REGULATION AND CONTROL OF TRAFFIC MAY BE SUBJECT TO CHANGE AS DEEMED NECESSARY BY THE C.O.

REVISED	STATE	STATE ROUTE	STATE PROJECT	SHEET NO.
	VA.	1	0001-029-001	306

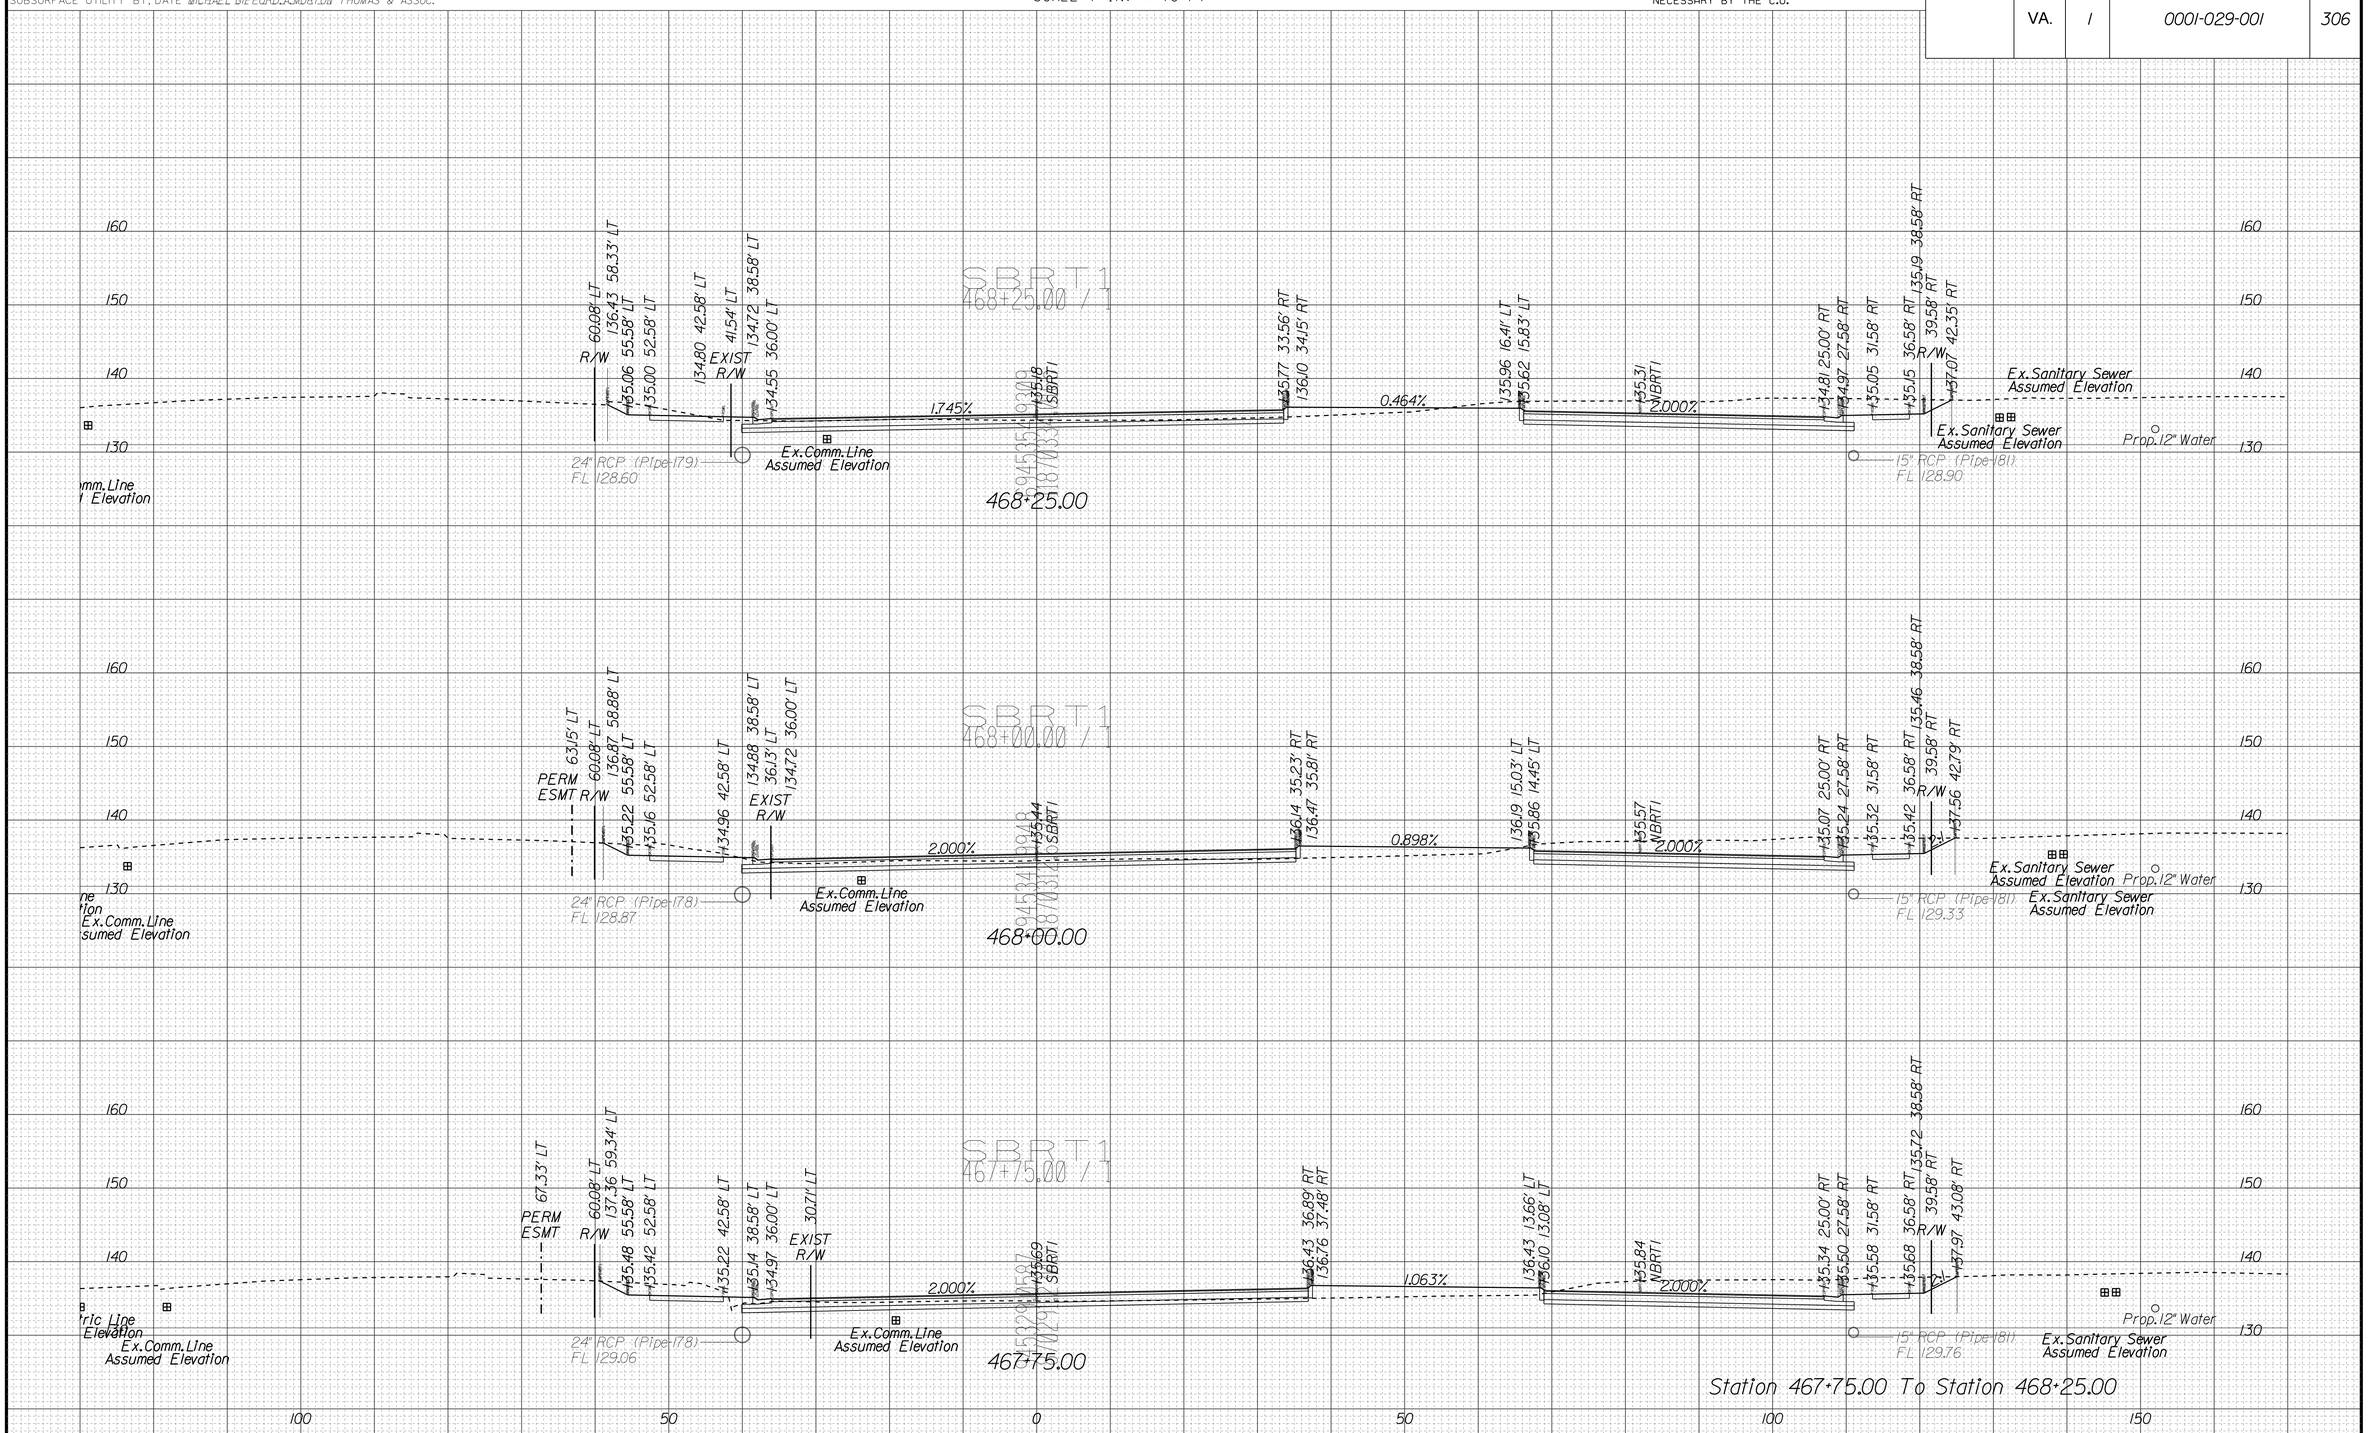

PROJECT	SHEET NO.
0001-029-001	306

10/15/2014
4:50:30 PM

PROJECT MANAGER LAUBA MEHIEL A.MORTON THOMAS & ASSOC.
SURVEYED BY, DATE EHWA - SUPPLEMENTED BY A.MORTON THOMAS & ASSOC.
DESIGN BY TIM WELLS A.MORTON THOMAS & ASSOC.
SUBSURFACE UTILITY BY, DATE MICHAEL GIFFORD A.MORTON THOMAS & ASSOC.

CROSS SECTIONS

SCALE 1 IN. = 10 FT

DESIGN FEATURES RELATING TO CONSTRUCTION OR TO REGULATION AND CONTROL OF TRAFFIC MAY BE SUBJECT TO CHANGE AS DEEMED NECESSARY BY THE C.O.

REVISED	STATE	STATE ROUTE	STATE PROJECT	SHEET NO.
	VA.	1	0001-029-001	307

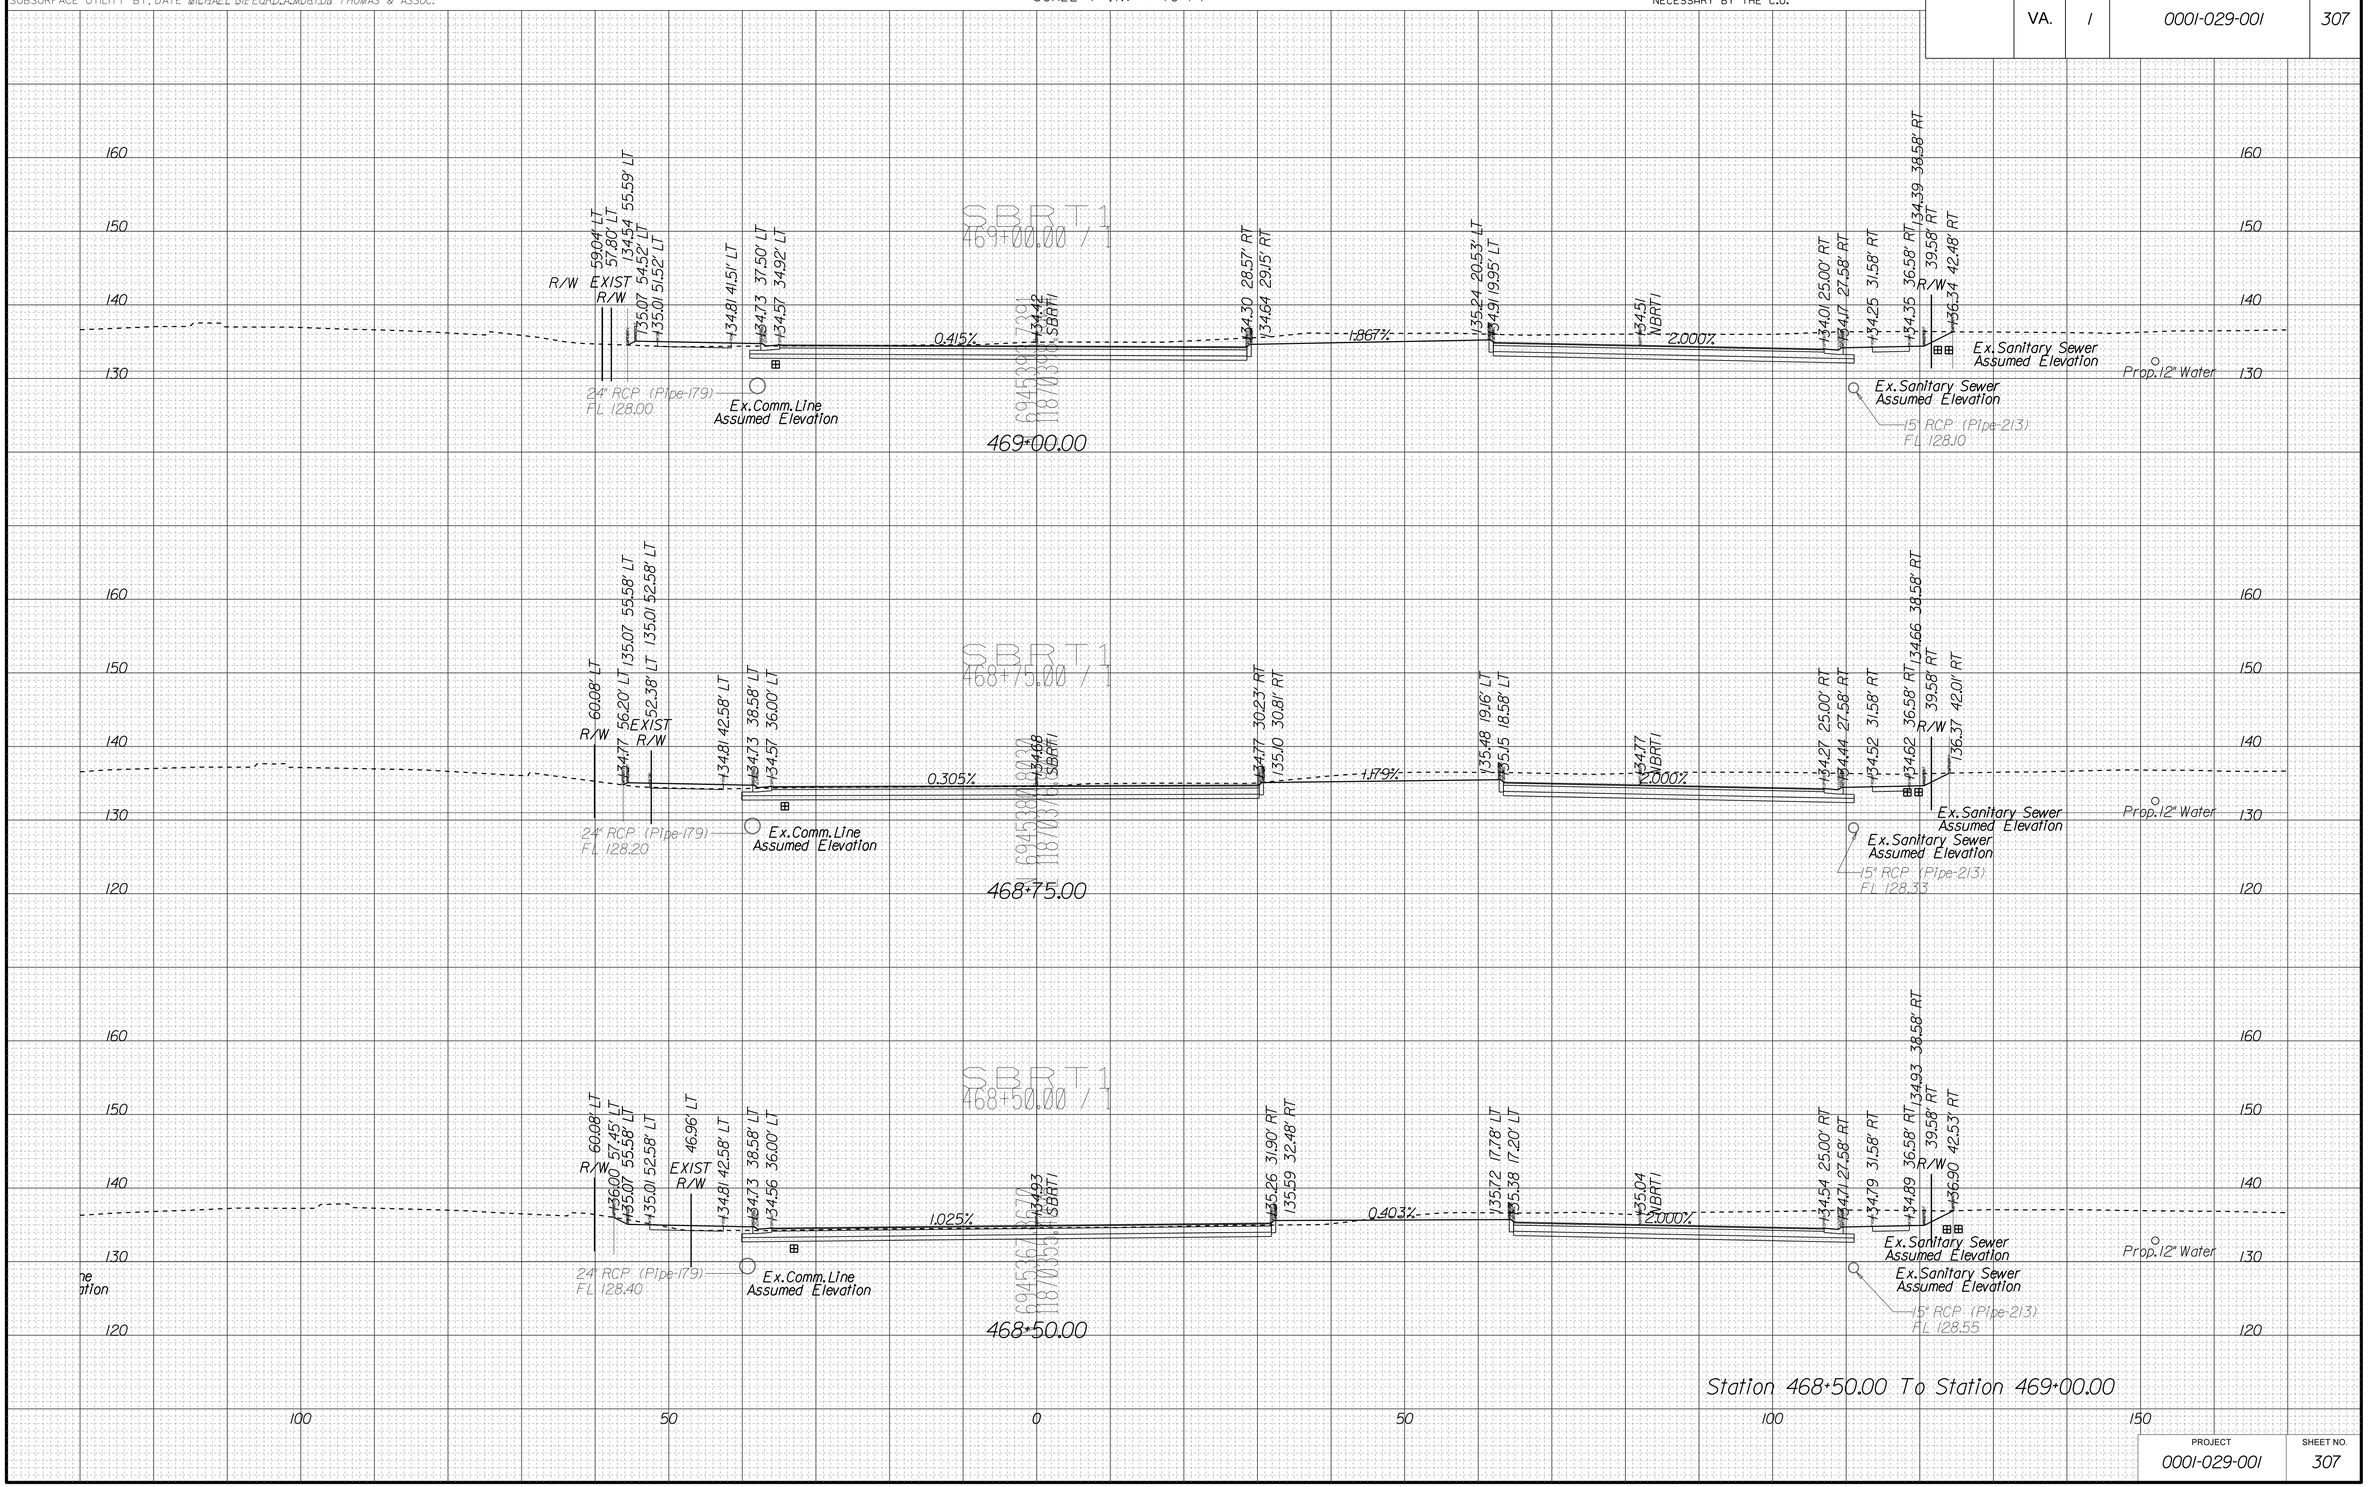

PROJECT	SHEET NO.
0001-029-001	307

10/15/2014
4:50:37 PM

PROJECT MANAGER LAUBA MEHIEL A.MORTON THOMAS & ASSOC.
SURVEYED BY, DATE EHWA - SUPPLEMENTED BY A.MORTON THOMAS & ASSOC.
DESIGN BY TIM WELLS A.MORTON THOMAS & ASSOC.
SUBSURFACE UTILITY BY, DATE MICHAEL GIFFORD A.MORTON THOMAS & ASSOC.

CROSS SECTIONS

SCALE 1 IN. = 10 FT

DESIGN FEATURES RELATING TO CONSTRUCTION OR TO REGULATION AND CONTROL OF TRAFFIC MAY BE SUBJECT TO CHANGE AS DEEMED NECESSARY BY THE C.O.

REVISED	STATE	STATE ROUTE	STATE PROJECT	SHEET NO.
	VA.	1	0001-029-001	308

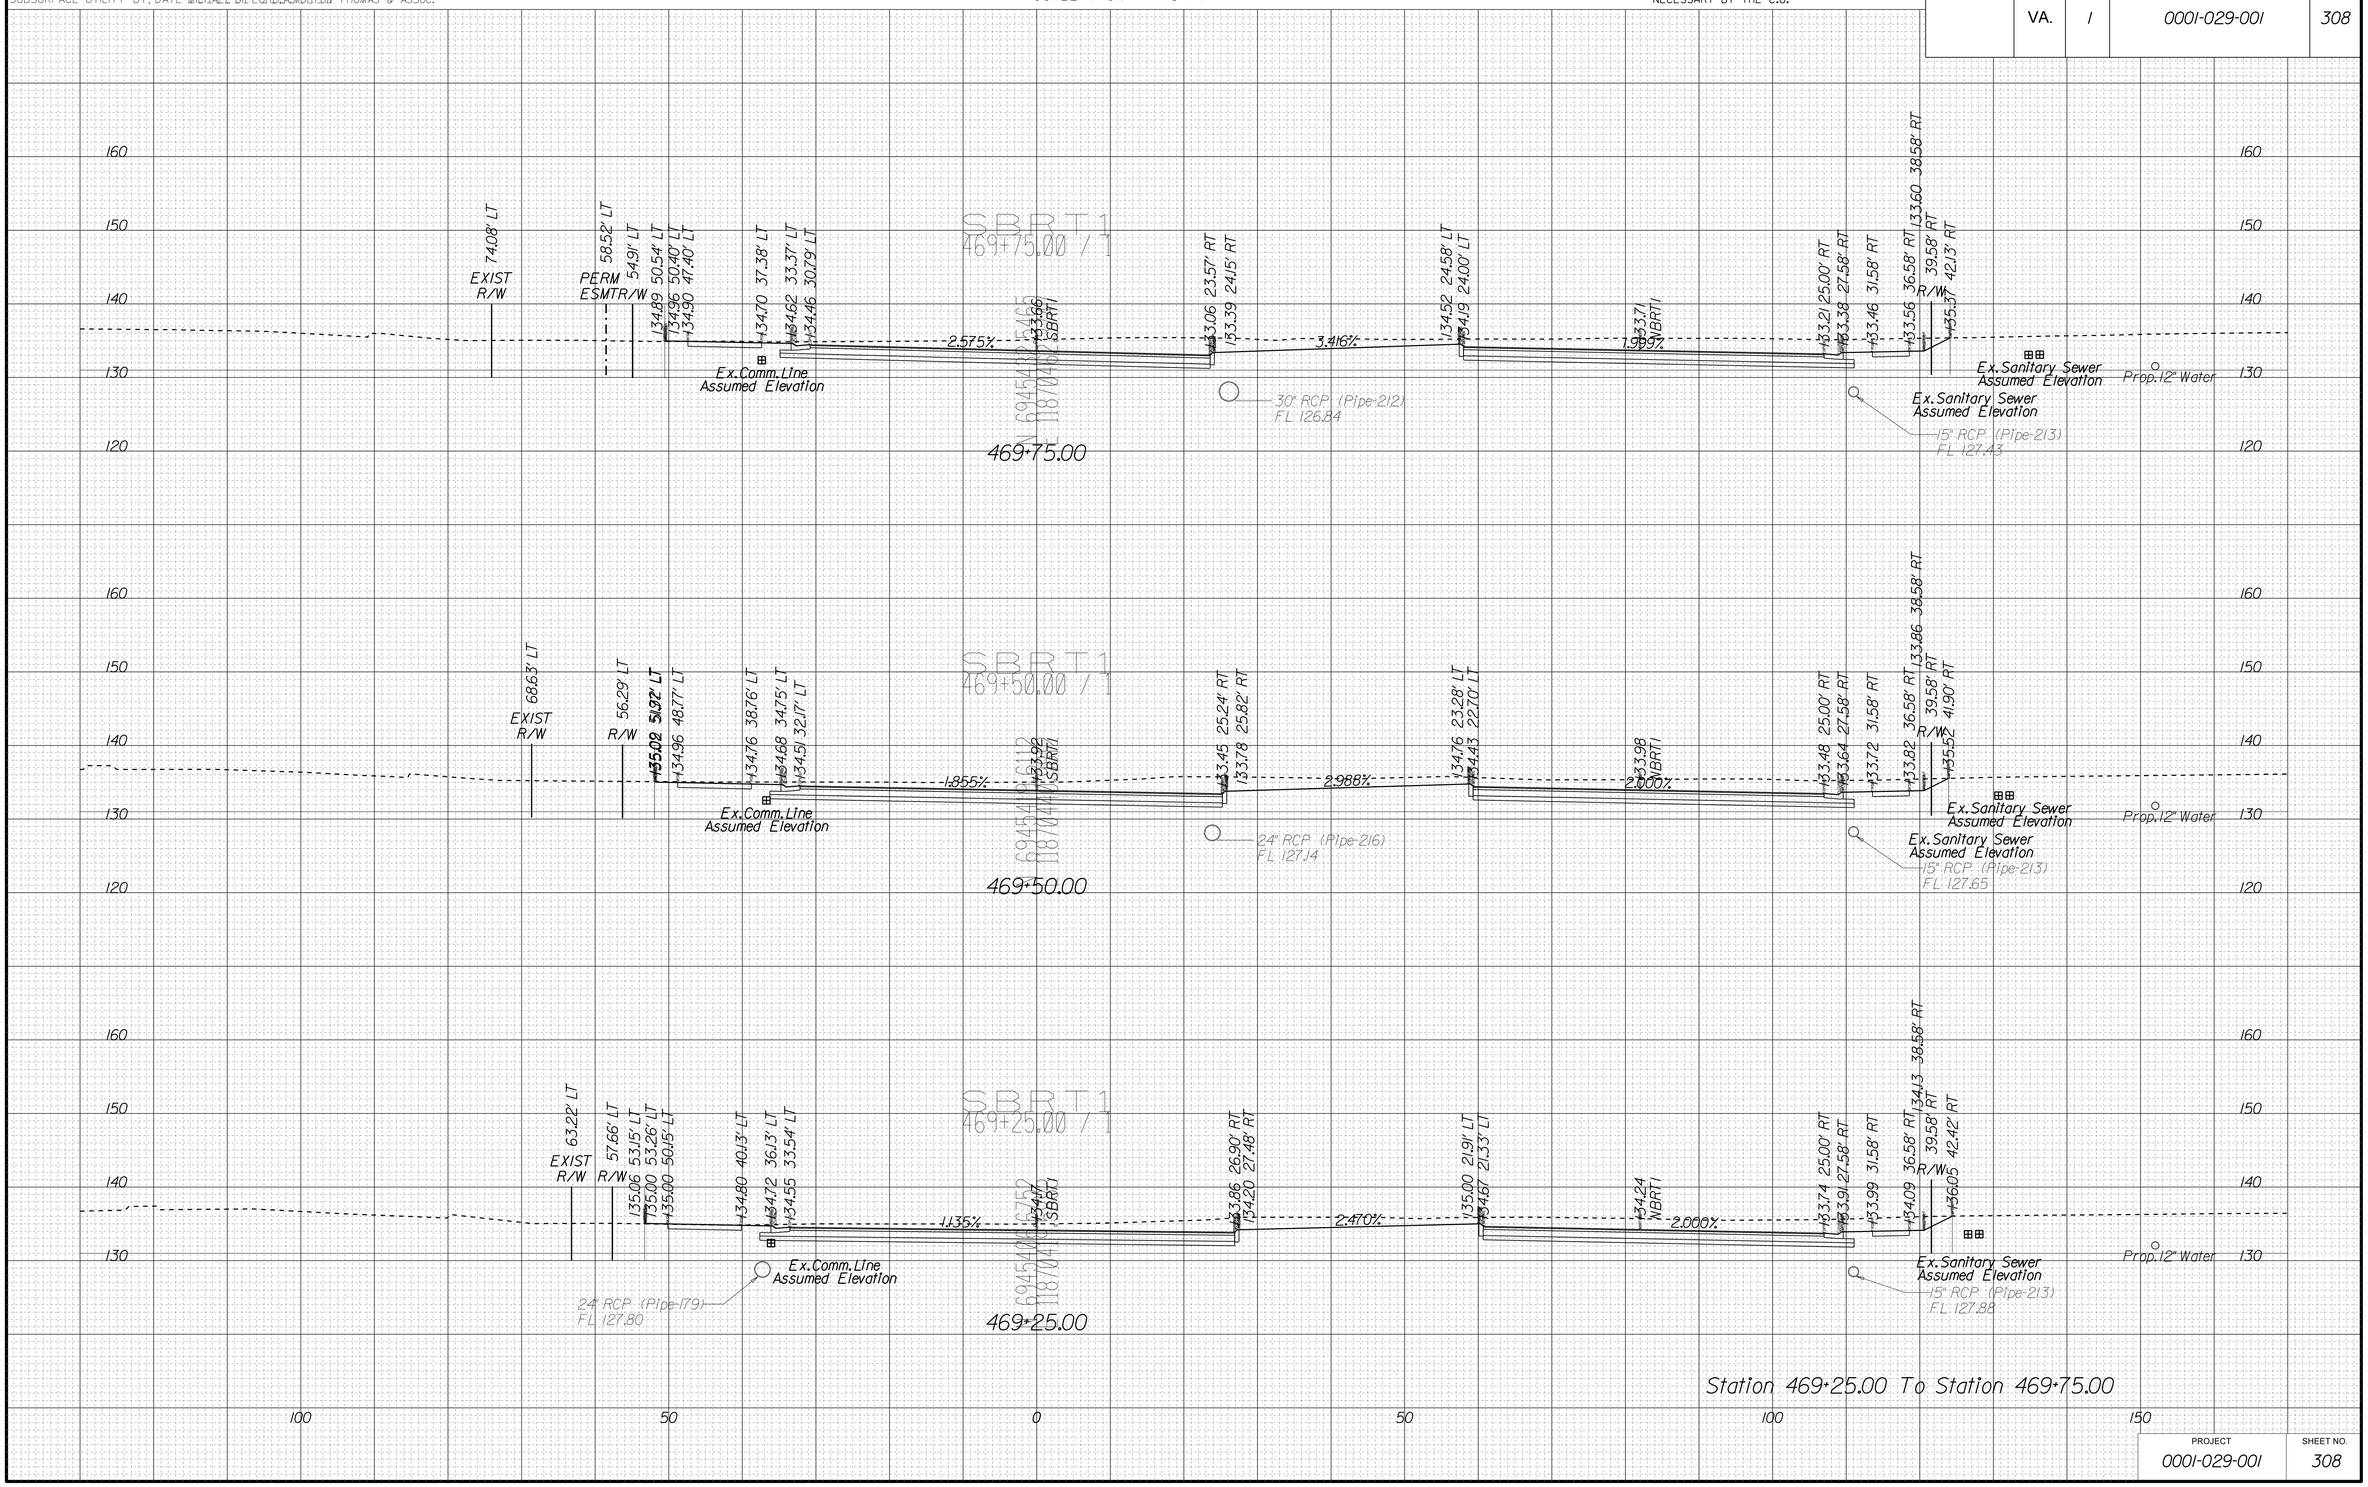

PROJECT	SHEET NO.
0001-029-001	308

10/15/2014
4:50:45 PM

PROJECT MANAGER LAUBA MEHIEL A.MORTON THOMAS & ASSOC.
SURVEYED BY, DATE EHWA - SUPPLEMENTED BY A.MORTON THOMAS & ASSOC.
DESIGN BY TIM WELLS A.MORTON THOMAS & ASSOC.
SUBSURFACE UTILITY BY, DATE MICHAEL GIFFORD A.MORTON THOMAS & ASSOC.

CROSS SECTIONS

SCALE 1 IN. = 10 FT

DESIGN FEATURES RELATING TO CONSTRUCTION OR TO REGULATION AND CONTROL OF TRAFFIC MAY BE SUBJECT TO CHANGE AS DEEMED NECESSARY BY THE C.O.

REVISED	STATE	STATE ROUTE	STATE PROJECT	SHEET NO.
	VA.	1	0001-029-001	309

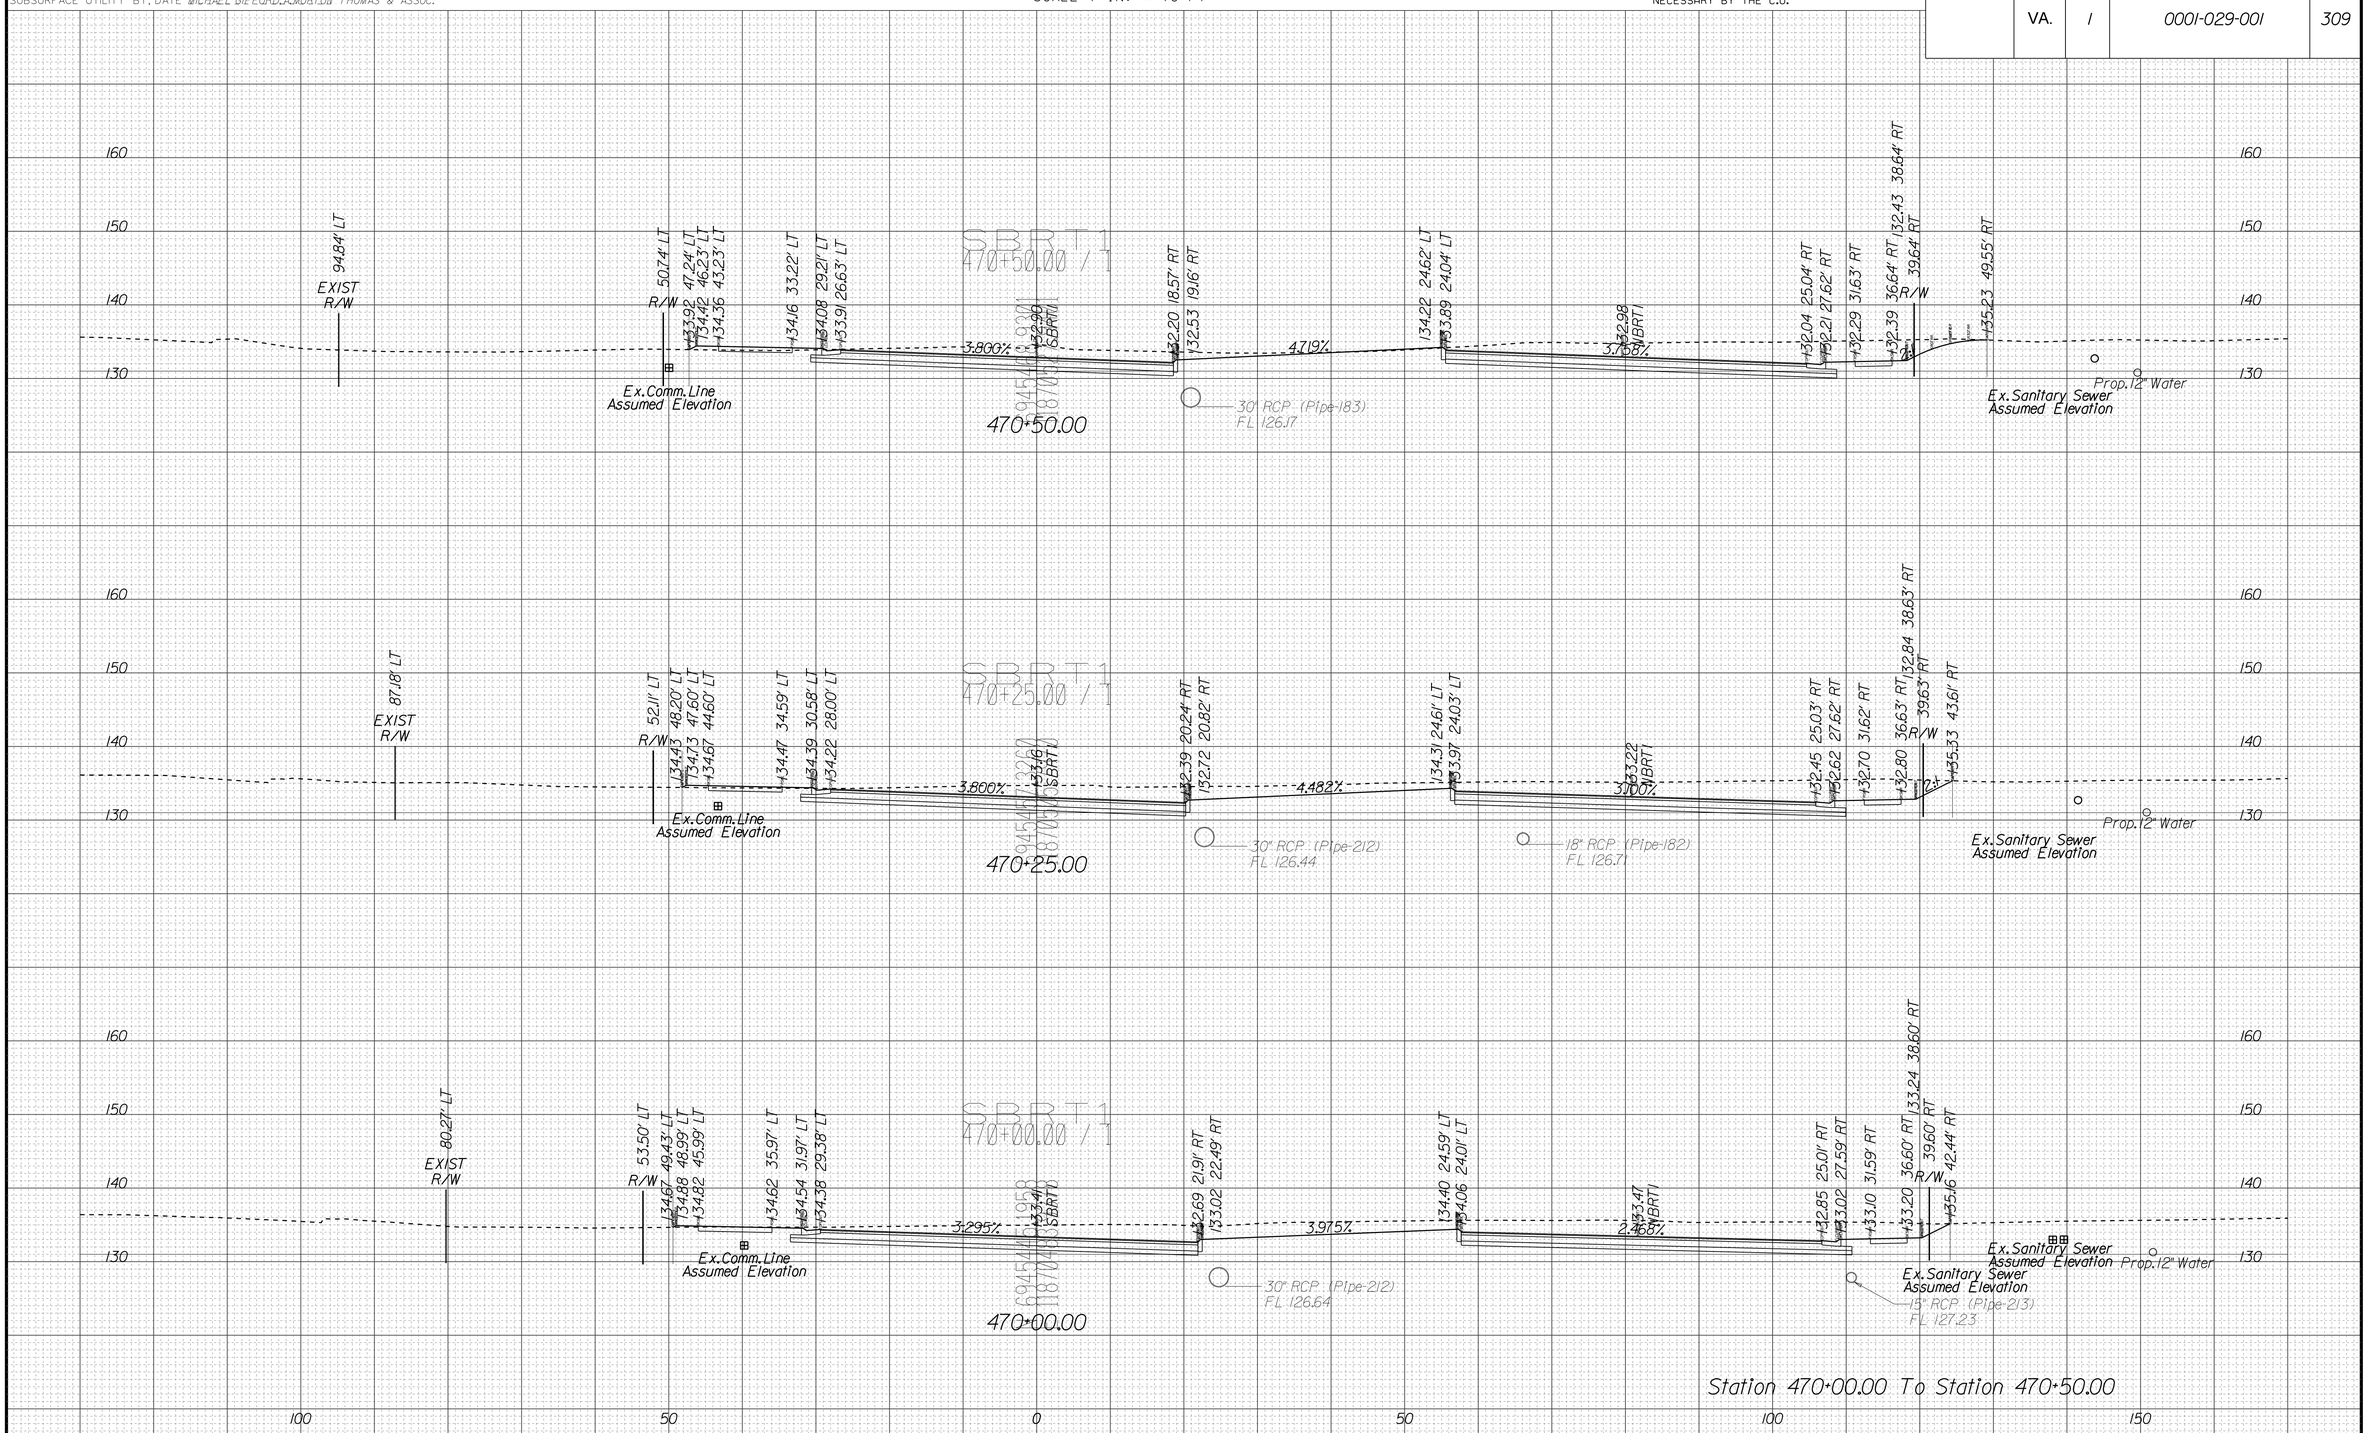

PROJECT	SHEET NO.
0001-029-001	309

10/15/2014
4:50:53 PM

PROJECT MANAGER LAUBA, MEHHEI_A.MORTON_THOMAS_& ASSOC.
SURVEYED BY, DATE EHWA - SUPPLEMENTED BY A.MORTON THOMAS & ASSOC.
DESIGN BY TIM WELLS_A.MORTON_THOMAS_& ASSOC.
SUBSURFACE UTILITY BY, DATE MICHAEL GIFFORD_A.MORTON THOMAS & ASSOC.

CROSS SECTIONS

SCALE 1 IN. = 10 FT

DESIGN FEATURES RELATING TO CONSTRUCTION OR TO REGULATION AND CONTROL OF TRAFFIC MAY BE SUBJECT TO CHANGE AS DEEMED NECESSARY BY THE C.O.

REVISED	STATE	STATE ROUTE	STATE PROJECT	SHEET NO.
	VA.	1	0001-029-001	310

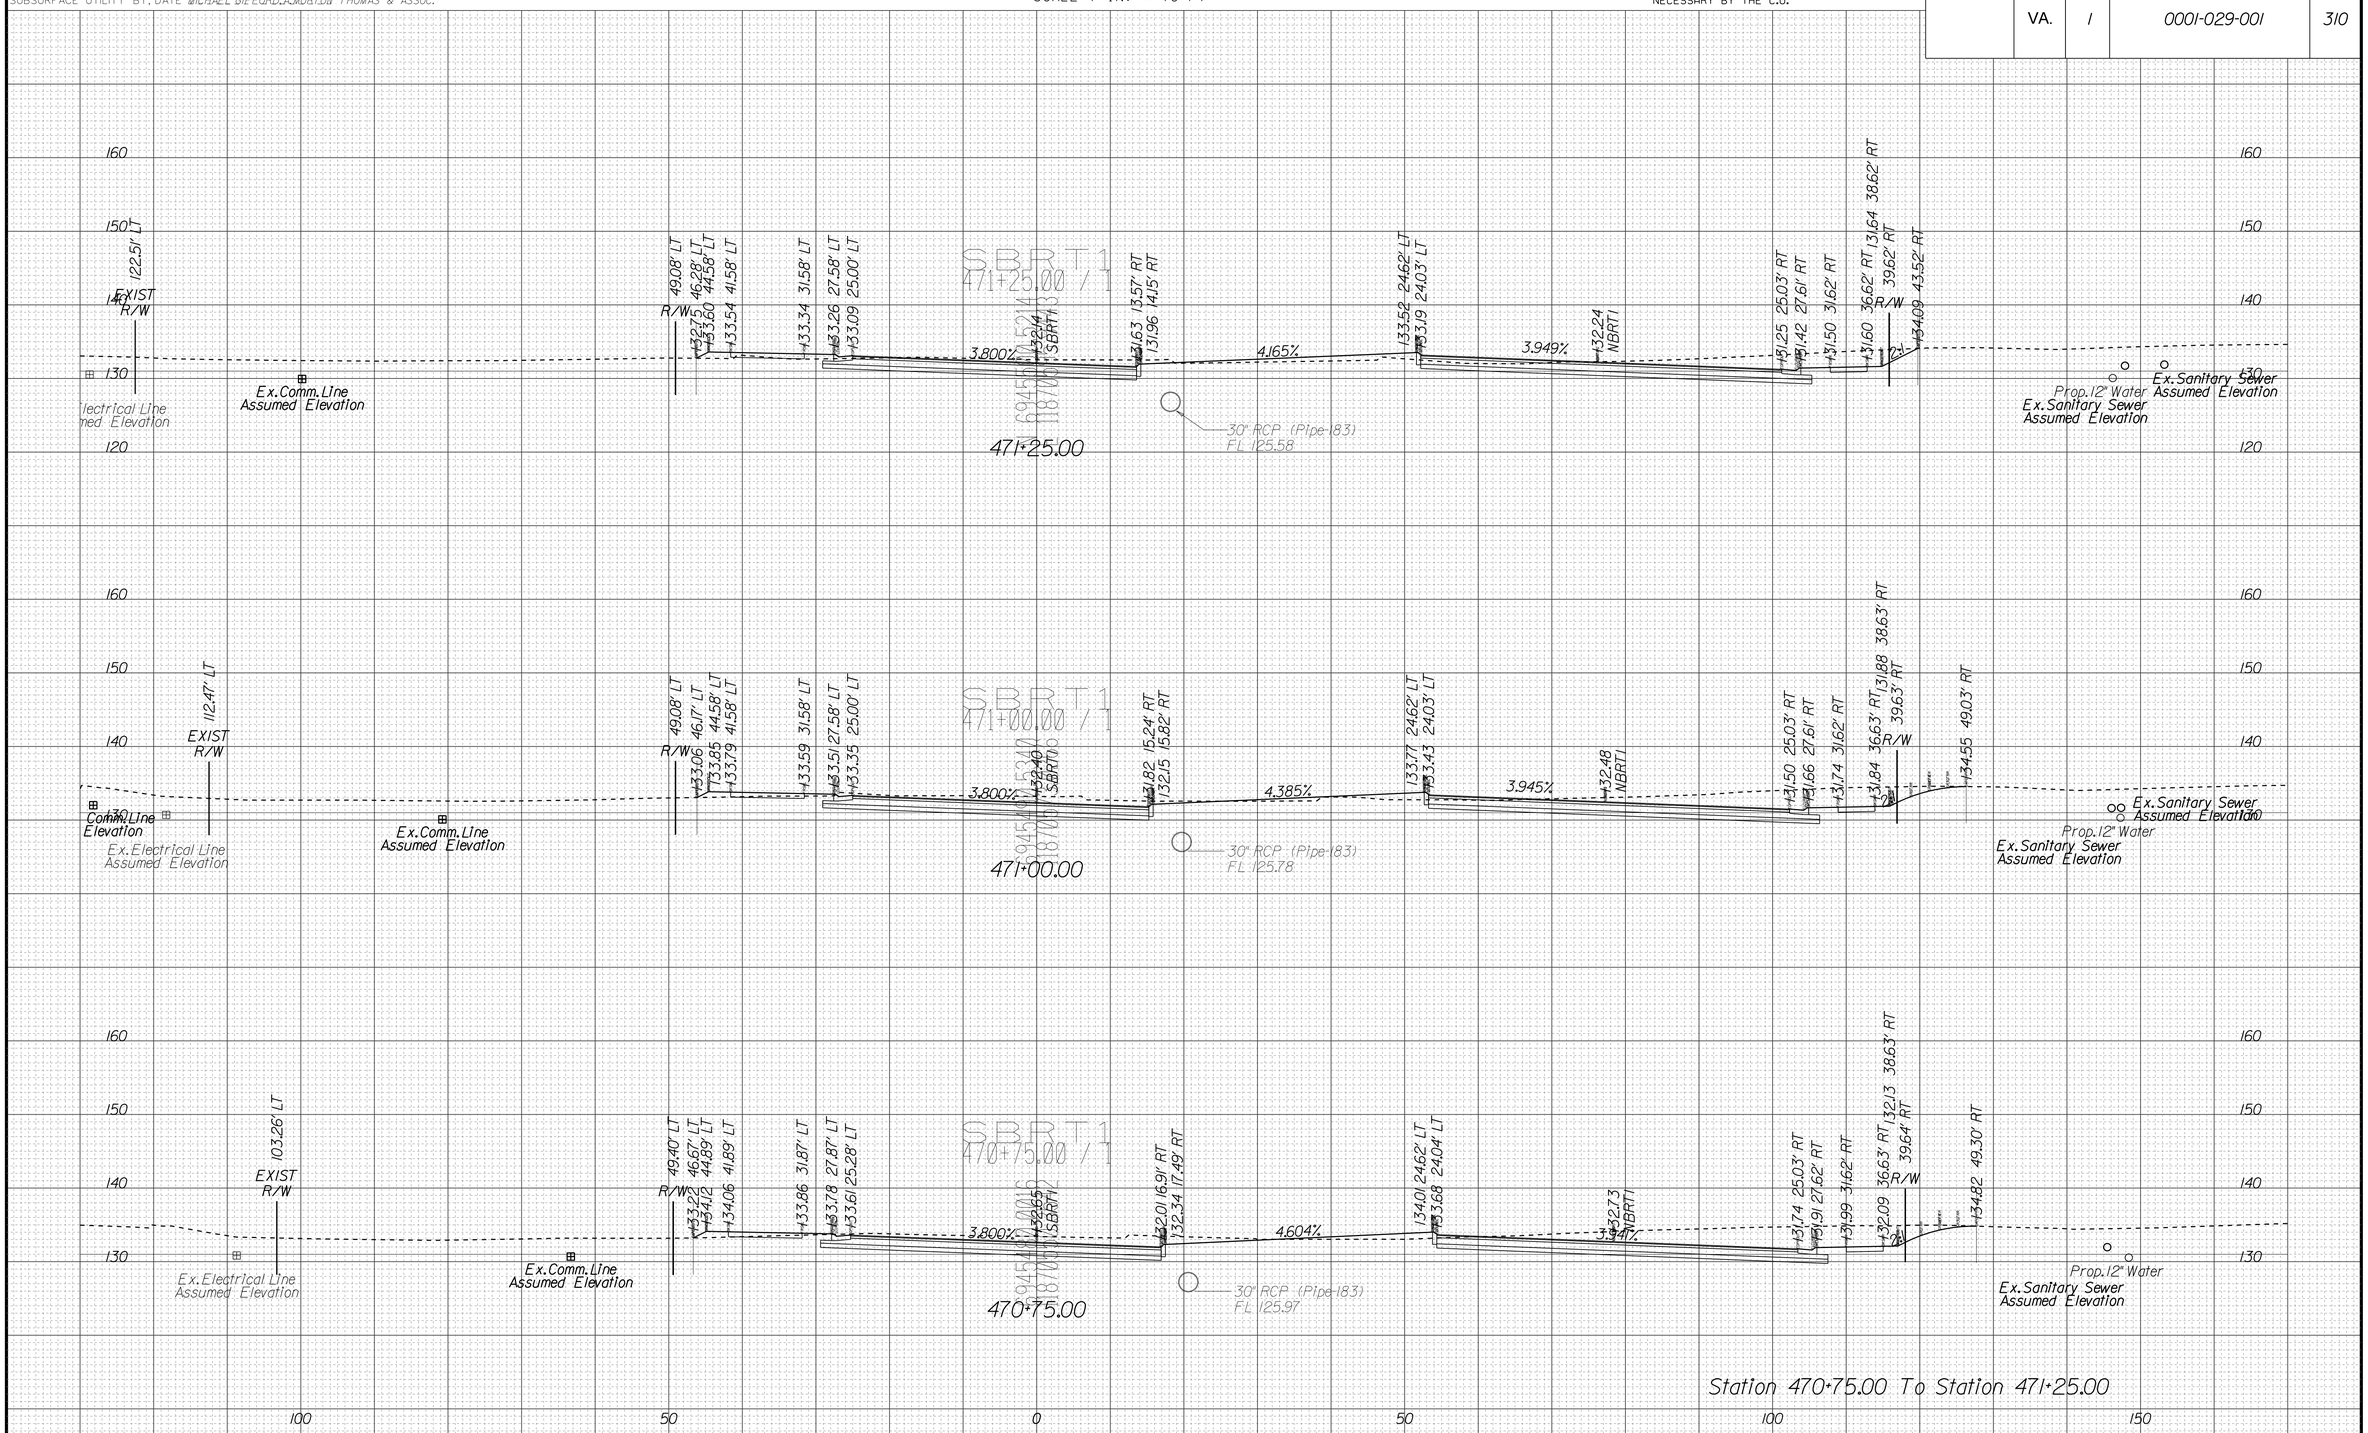

PROJECT	SHEET NO.
0001-029-001	310

10/15/2014
4:51:01 PM

PROJECT MANAGER LAUBA, MEHHEI_A.MORTON_THOMAS_& ASSOC.
SURVEYED BY, DATE EHWA - SUPPLEMENTED BY A.MORTON THOMAS & ASSOC.
DESIGN BY TIM WELLS_A.MORTON_THOMAS_& ASSOC.
SUBSURFACE UTILITY BY, DATE MICHAEL GIFFORD_A.MORTON THOMAS & ASSOC.

CROSS SECTIONS

SCALE 1 IN. = 10 FT

DESIGN FEATURES RELATING TO CONSTRUCTION OR TO REGULATION AND CONTROL OF TRAFFIC MAY BE SUBJECT TO CHANGE AS DEEMED NECESSARY BY THE C.O.

REVISED	STATE	STATE ROUTE	STATE PROJECT	SHEET NO.
	VA.	1	0001-029-001	311

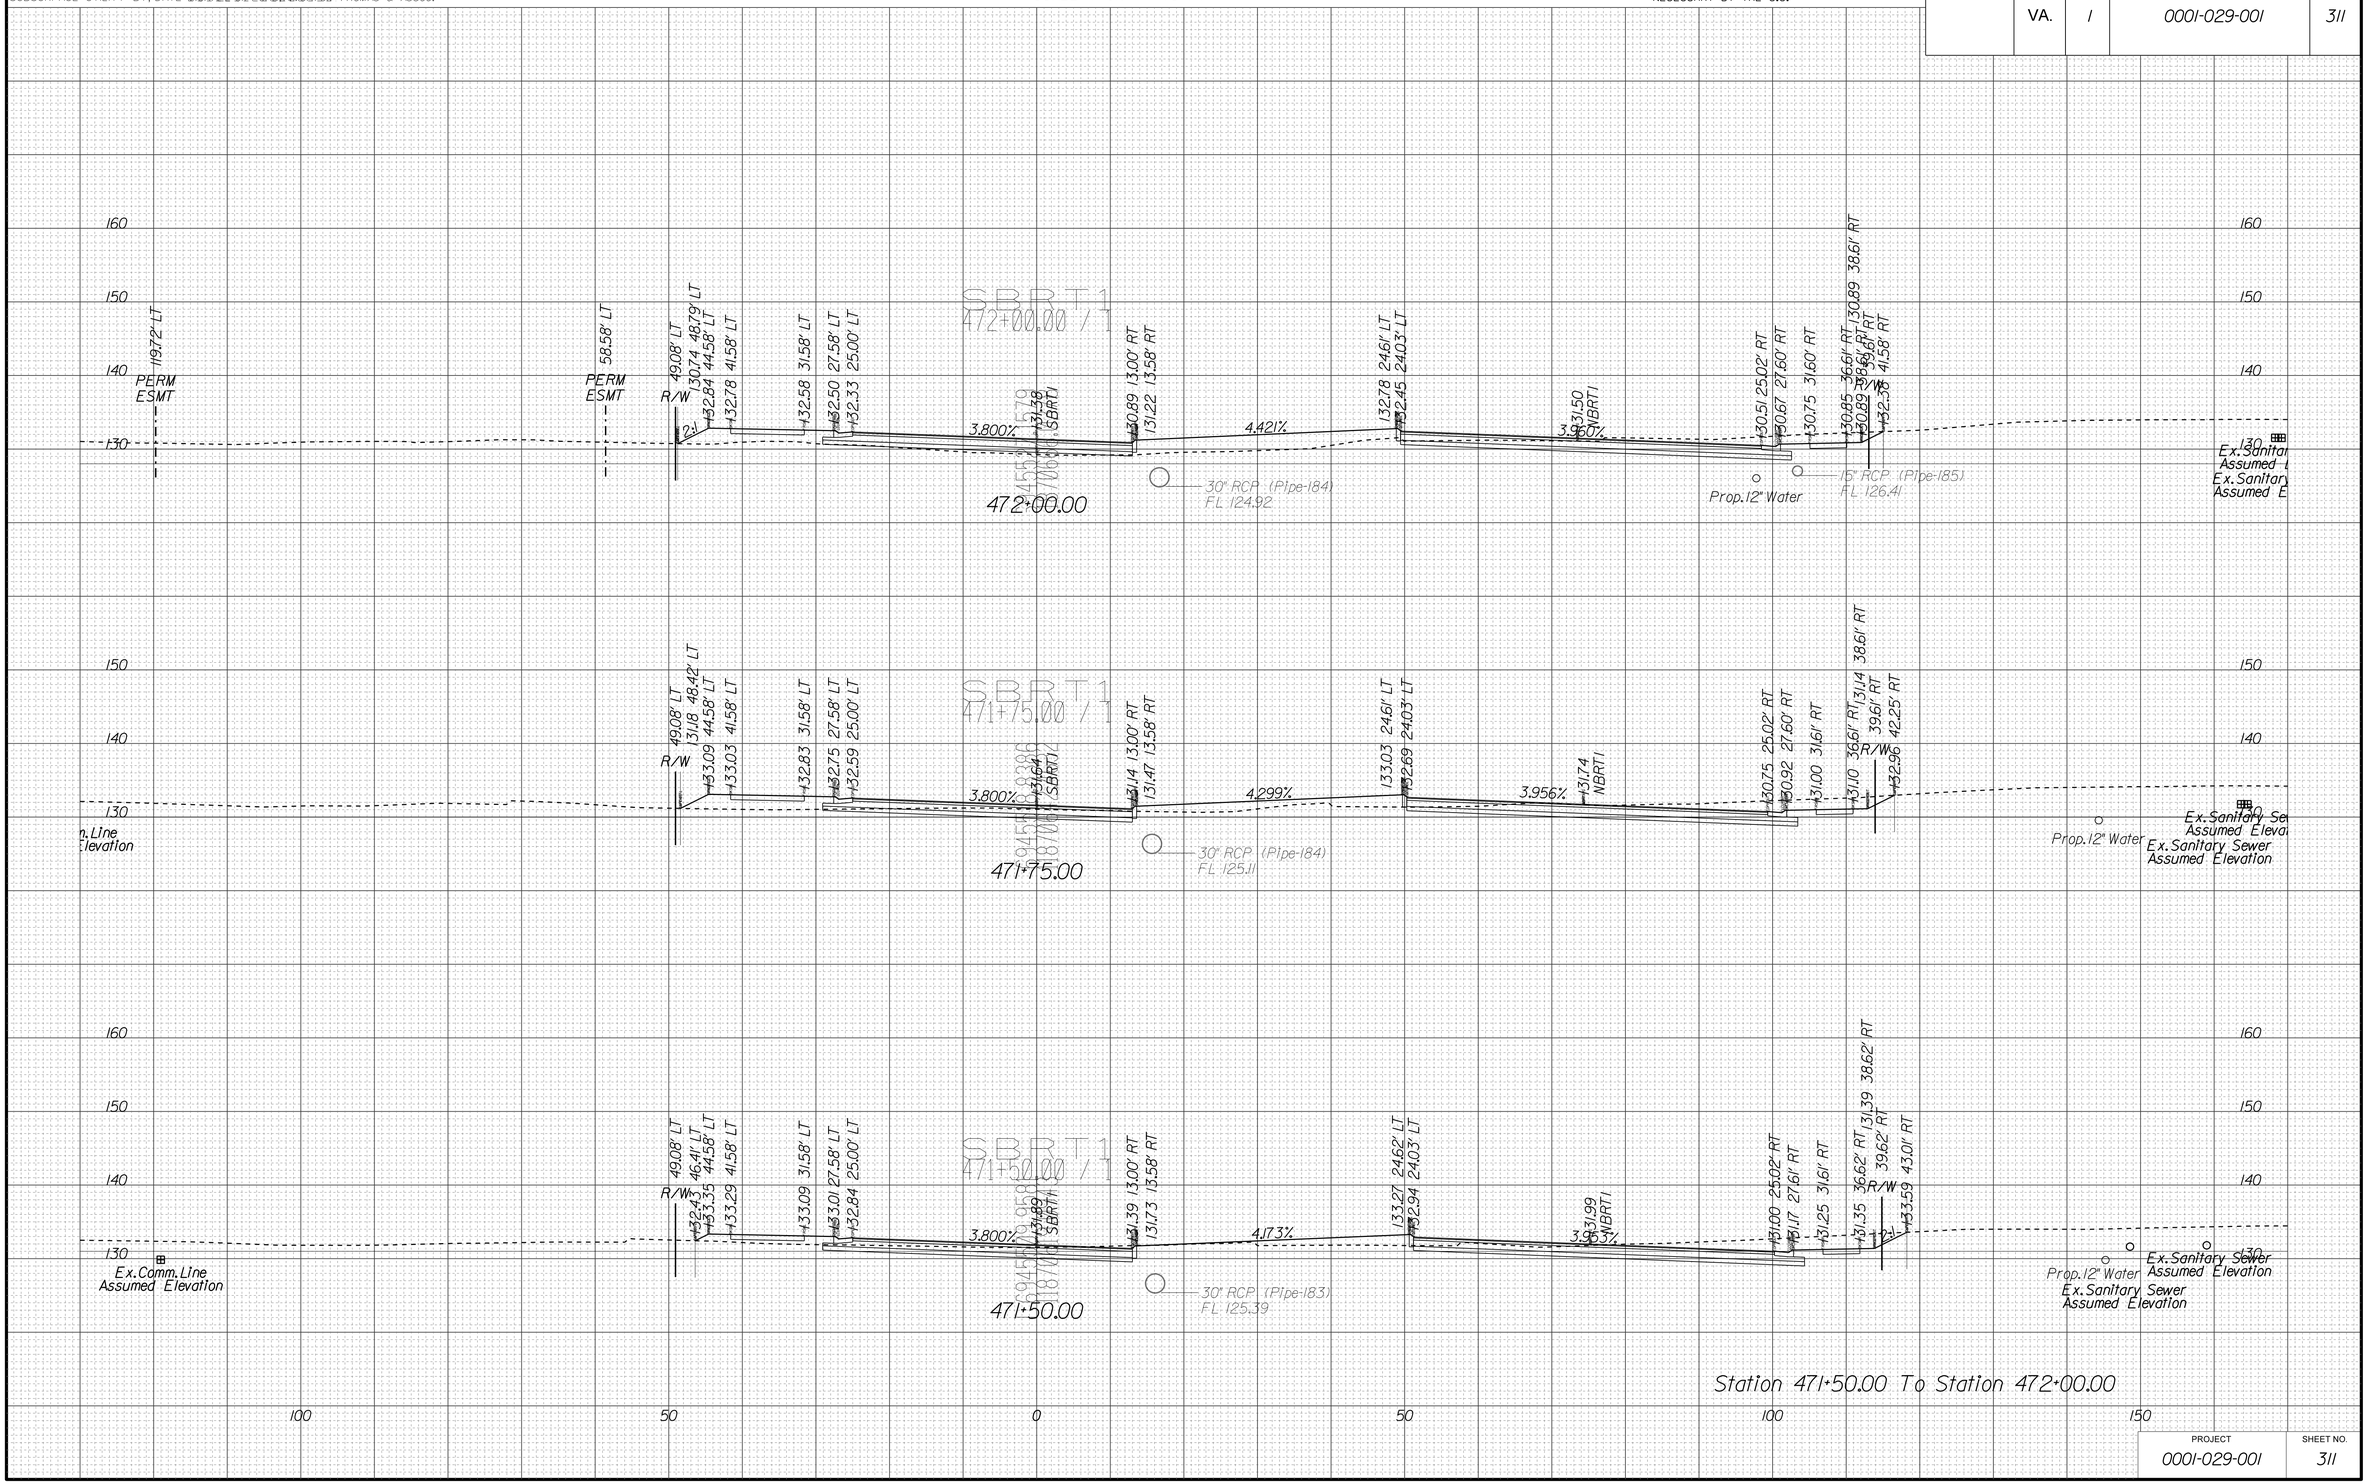

PROJECT	SHEET NO.
0001-029-001	311

10/15/2014
4:51:09 PM

PROJECT MANAGER LAUBA MEHIEL A.MORTON THOMAS & ASSOC.
SURVEYED BY, DATE EHWA - SUPPLEMENTED BY A.MORTON THOMAS & ASSOC.
DESIGN BY TIM WELLS A.MORTON THOMAS & ASSOC.
SUBSURFACE UTILITY BY, DATE MICHAEL GIFFORD A.MORTON THOMAS & ASSOC.

CROSS SECTIONS

SCALE 1 IN. = 10 FT

DESIGN FEATURES RELATING TO CONSTRUCTION OR TO REGULATION AND CONTROL OF TRAFFIC MAY BE SUBJECT TO CHANGE AS DEEMED NECESSARY BY THE C.O.

REVISED	STATE	STATE ROUTE	STATE PROJECT	SHEET NO.
	VA.	1	0001-029-001	312

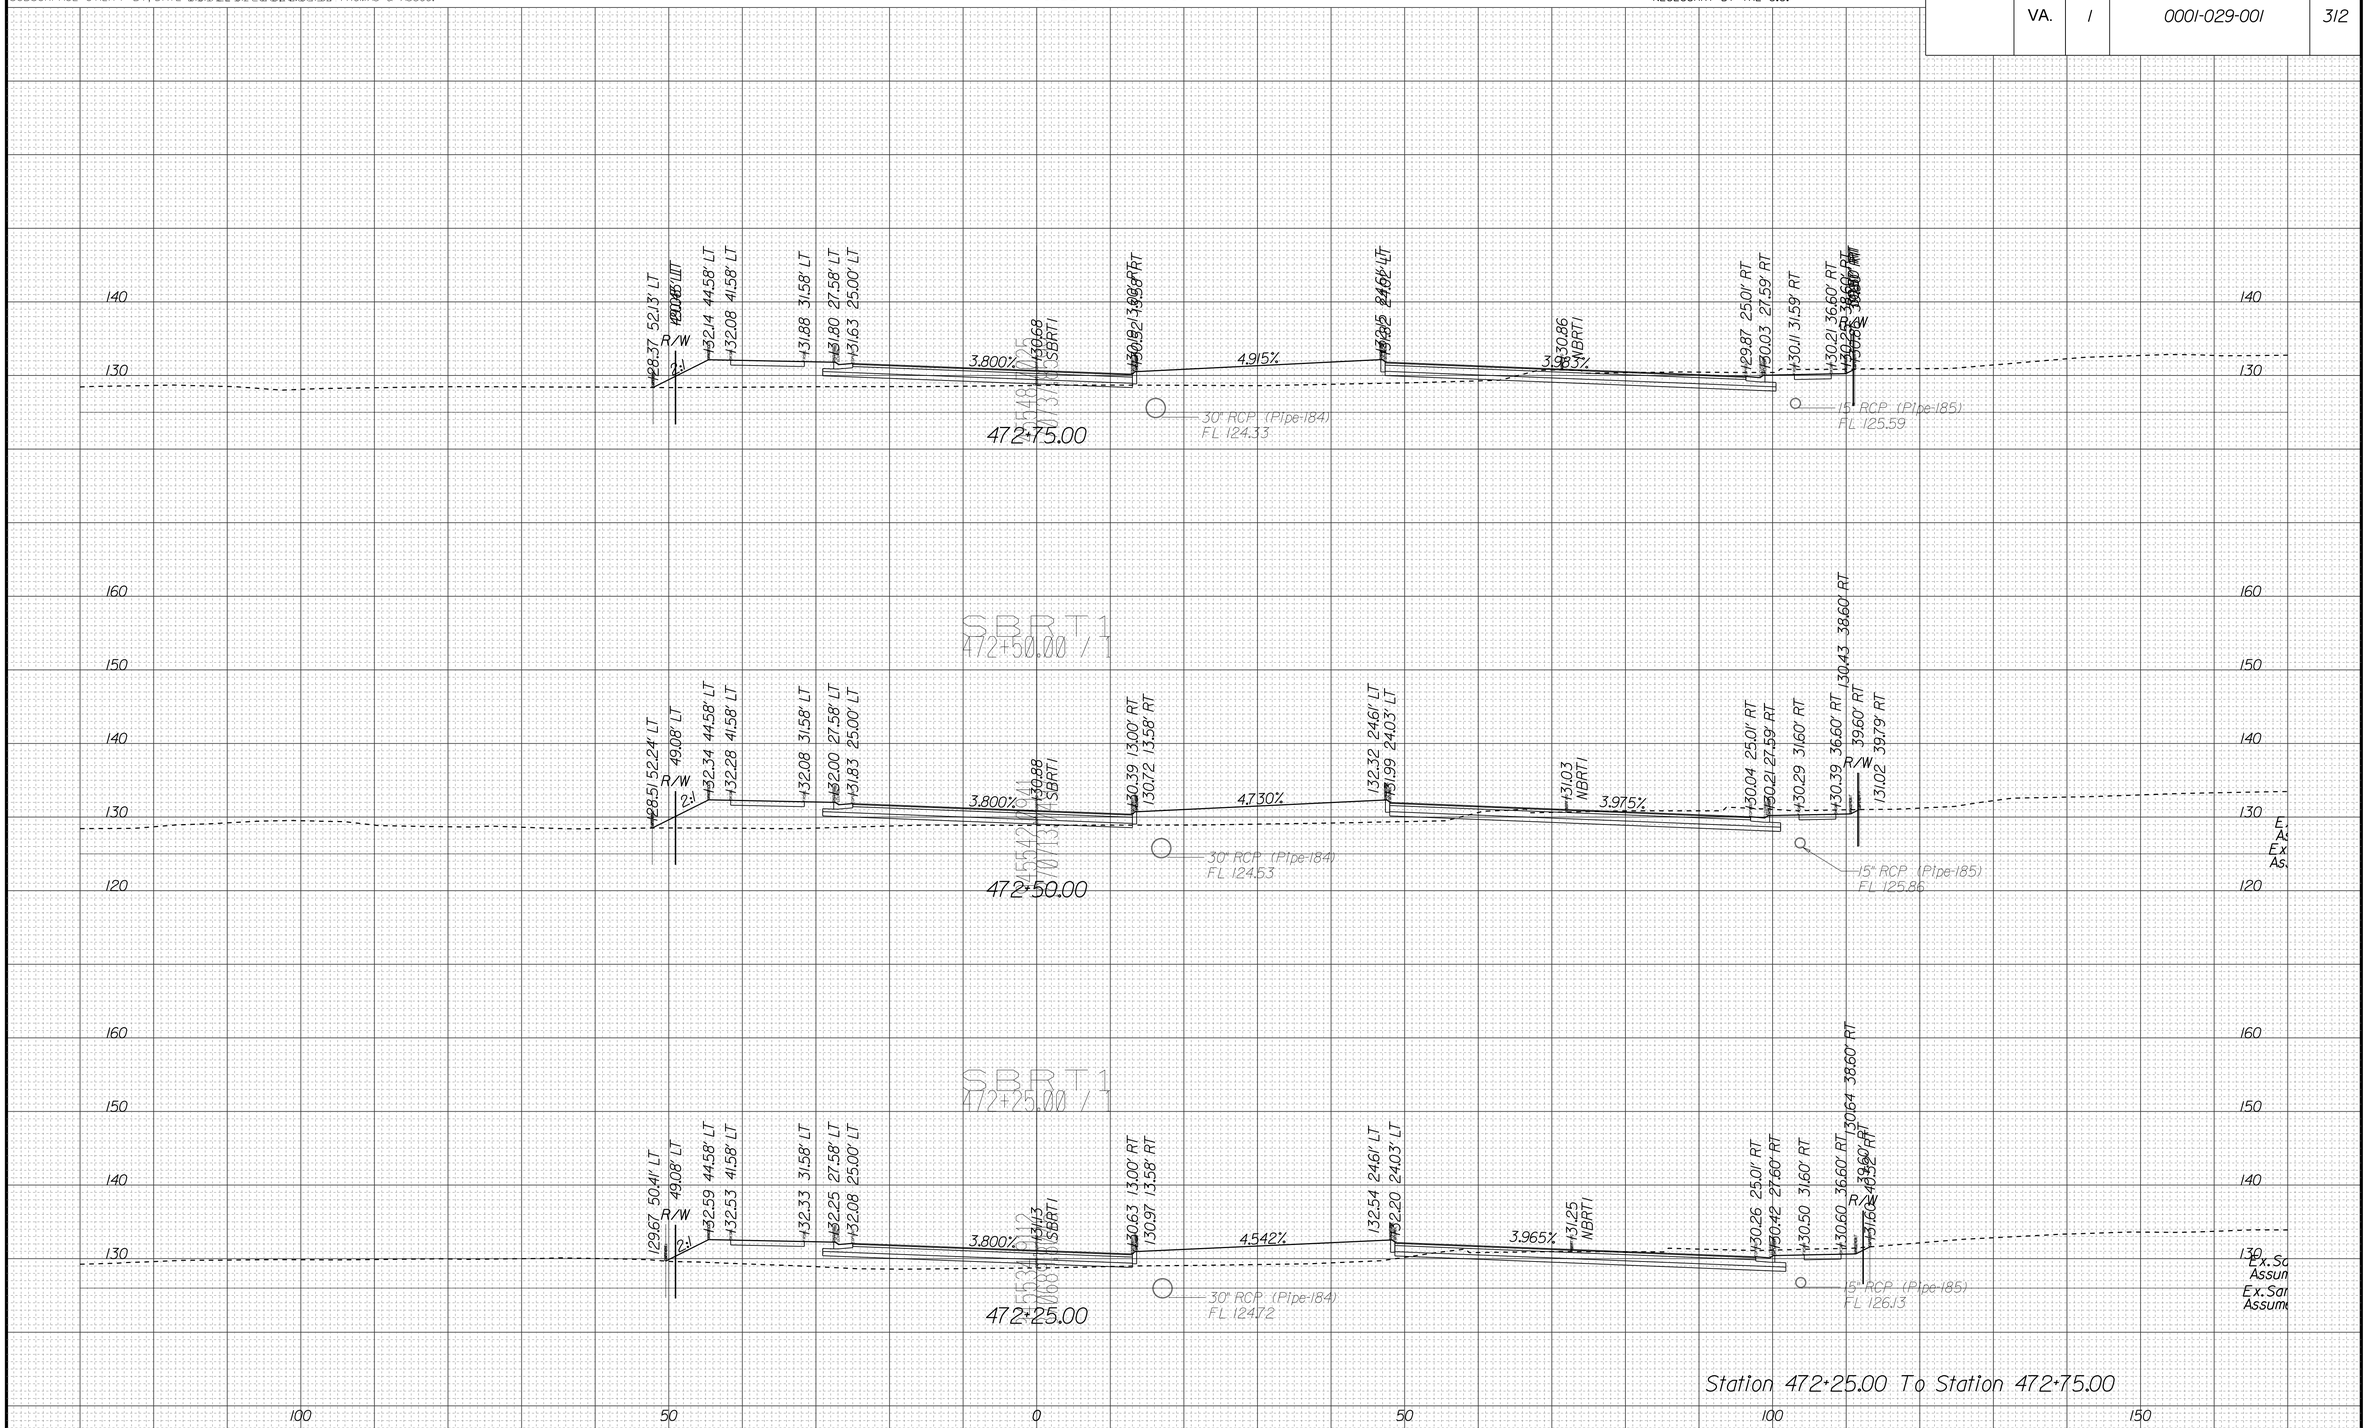

PROJECT	SHEET NO.
0001-029-001	312

10/15/2014
4:51:17 PM

PROJECT MANAGER LAUBA MEHIEL A.MORTON THOMAS & ASSOC.
SURVEYED BY, DATE EHWA - SUPPLEMENTED BY A.MORTON THOMAS & ASSOC.
DESIGN BY TIM WELLS A.MORTON THOMAS & ASSOC.
SUBSURFACE UTILITY BY, DATE MICHAEL GIFFORD A.MORTON THOMAS & ASSOC.

CROSS SECTIONS

SCALE 1 IN. = 10 FT

DESIGN FEATURES RELATING TO CONSTRUCTION OR TO REGULATION AND CONTROL OF TRAFFIC MAY BE SUBJECT TO CHANGE AS DEEMED NECESSARY BY THE C.O.

REVISED	STATE	STATE ROUTE	STATE PROJECT	SHEET NO.
	VA.	1	0001-029-001	313

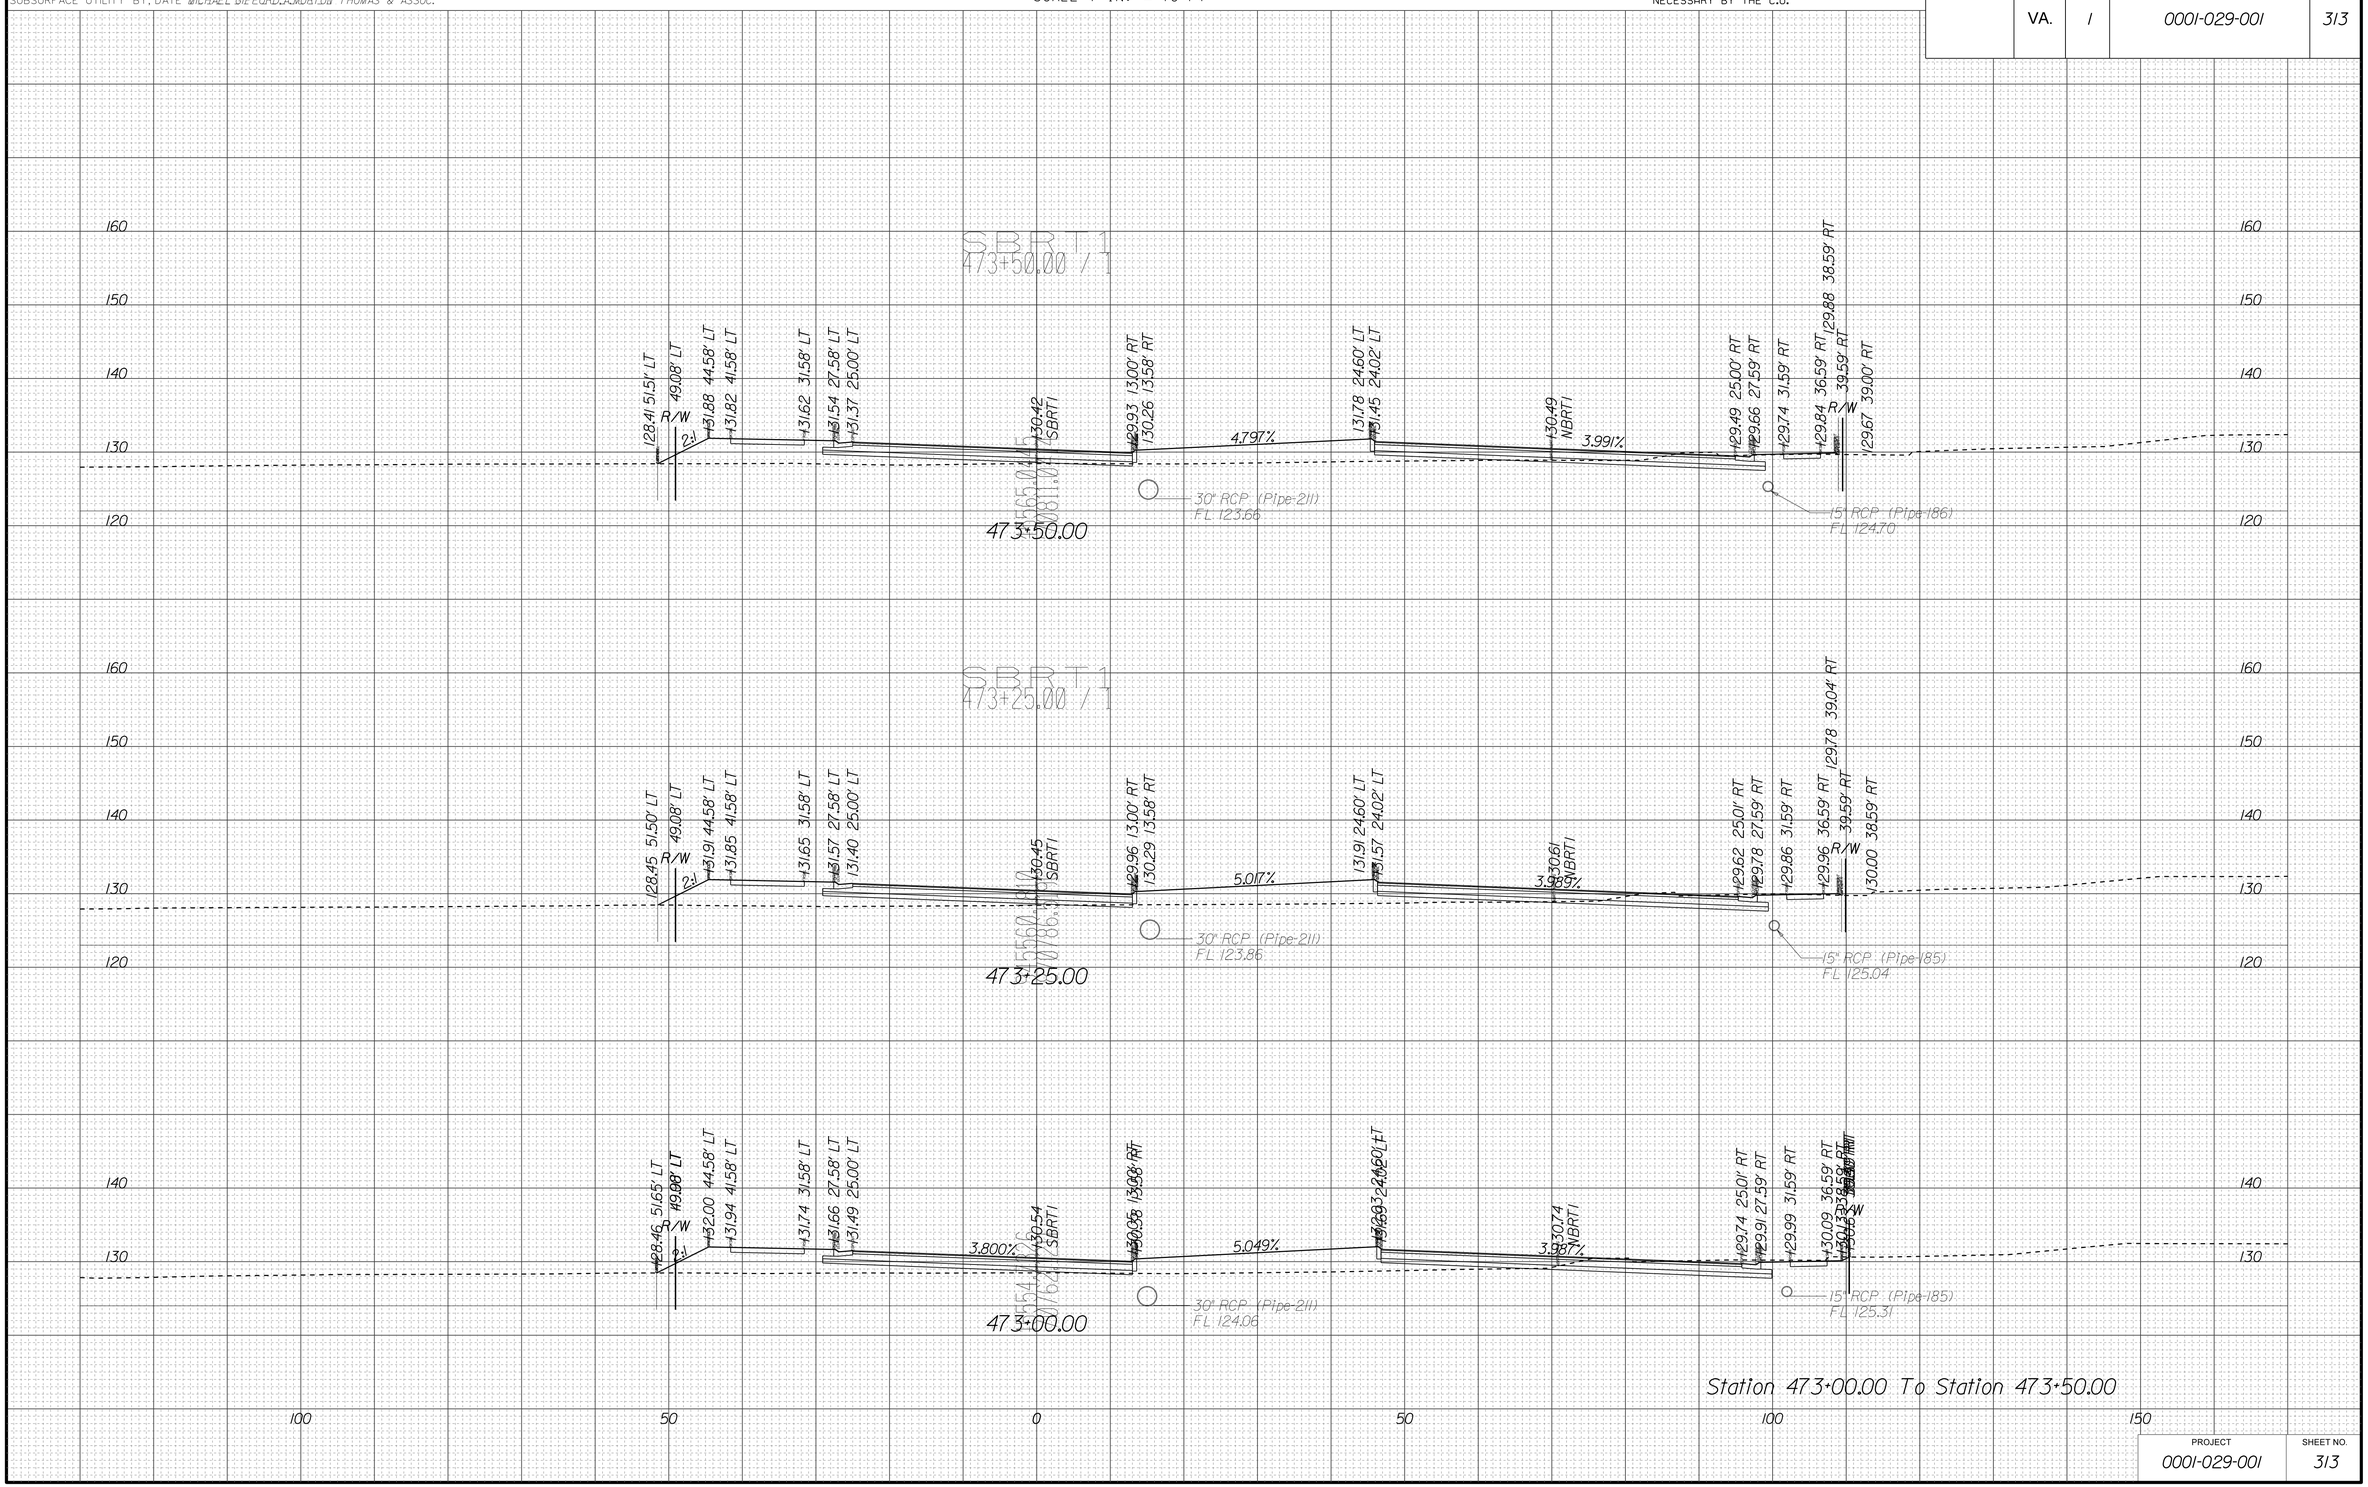

PROJECT	SHEET NO.
0001-029-001	313

10/15/2014
4:51:24 PM

PROJECT MANAGER LAUBA MEHIEL A.MORTON THOMAS & ASSOC.
SURVEYED BY, DATE EHWA - SUPPLEMENTED BY A.MORTON THOMAS & ASSOC.
DESIGN BY TIM WELLS A.MORTON THOMAS & ASSOC.
SUBSURFACE UTILITY BY, DATE MICHAEL GIFFORD A.MORTON THOMAS & ASSOC.

CROSS SECTIONS

SCALE 1 IN. = 10 FT

DESIGN FEATURES RELATING TO CONSTRUCTION OR TO REGULATION AND CONTROL OF TRAFFIC MAY BE SUBJECT TO CHANGE AS DEEMED NECESSARY BY THE C.O.

REVISED	STATE	STATE ROUTE	STATE PROJECT	SHEET NO.
	VA.	1	0001-029-001	314

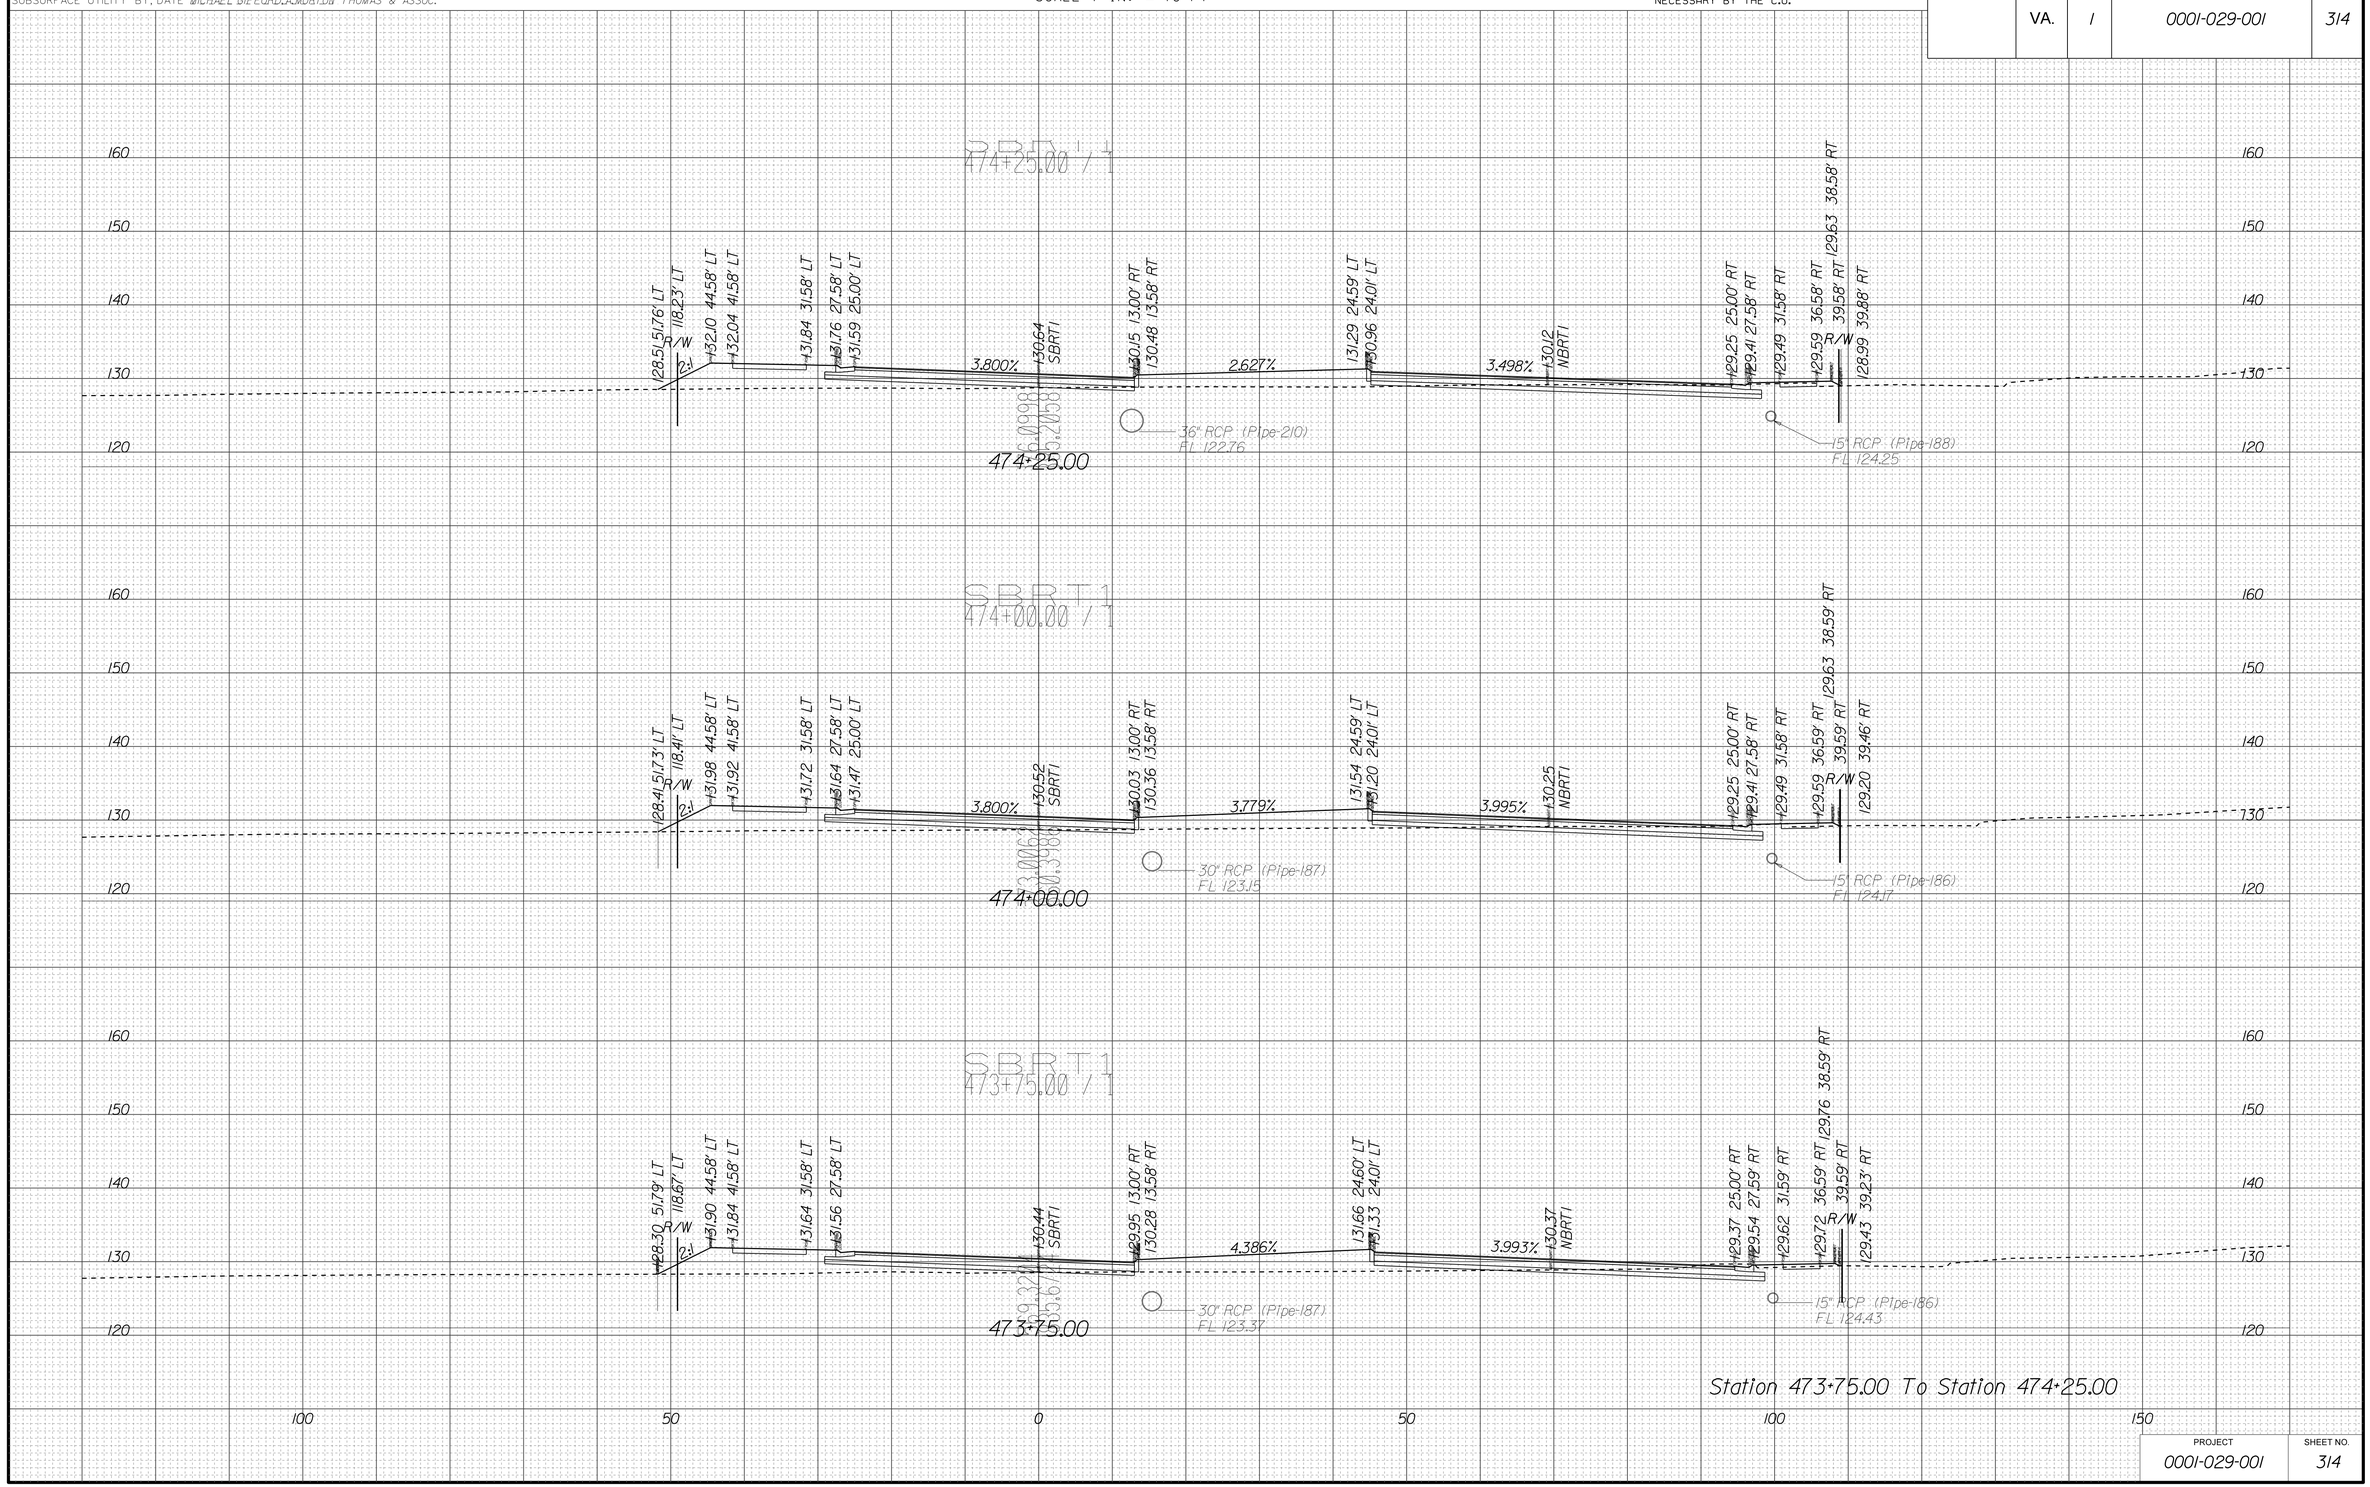

PROJECT	SHEET NO.
0001-029-001	314

10/15/2014
4:51:32 PM

PROJECT MANAGER LAUBA, MEHIEL_A.MORTON_THOMAS_& ASSOC.
SURVEYED BY, DATE EHWA - SUPPLEMENTED BY A.MORTON THOMAS & ASSOC.
DESIGN BY TIM WELLS_A.MORTON_THOMAS_& ASSOC.
SUBSURFACE UTILITY BY, DATE MICHAEL GIFFORD_A.MORTON THOMAS & ASSOC.

CROSS SECTIONS

SCALE 1 IN. = 10 FT

DESIGN FEATURES RELATING TO CONSTRUCTION OR TO REGULATION AND CONTROL OF TRAFFIC MAY BE SUBJECT TO CHANGE AS DEEMED NECESSARY BY THE C.O.

REVISED	STATE	STATE ROUTE	STATE PROJECT	SHEET NO.
	VA.	1	0001-029-001	315

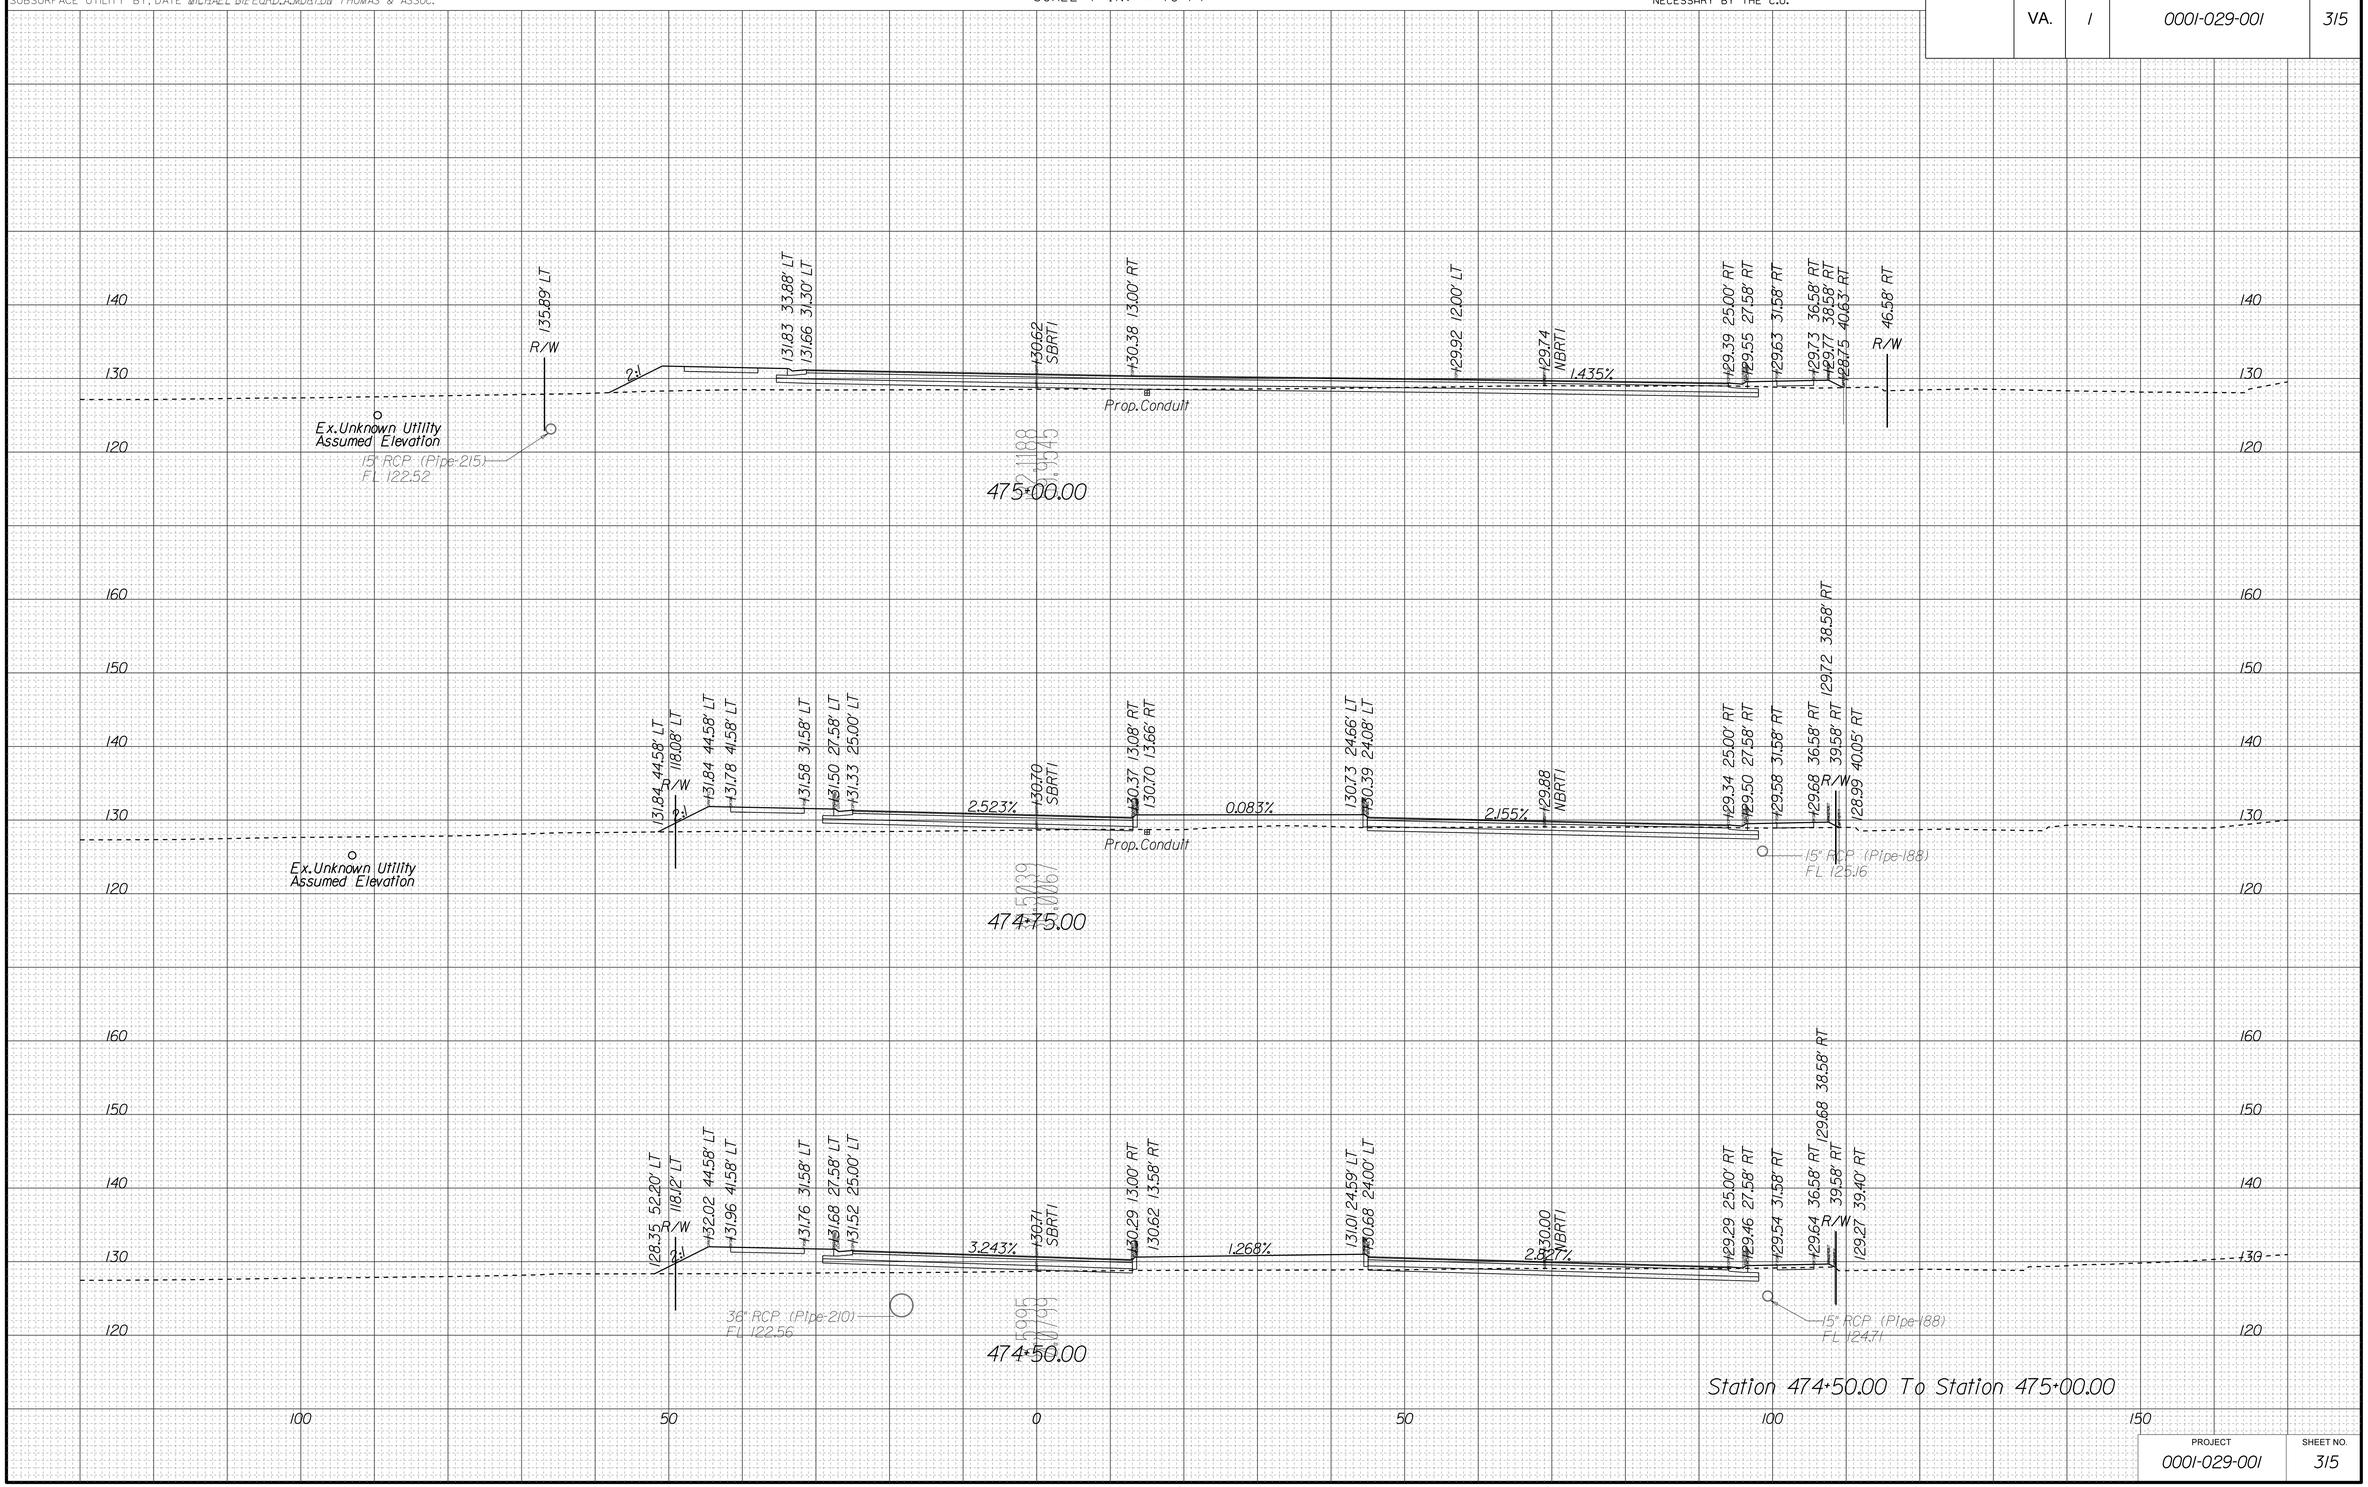

PROJECT	SHEET NO.
0001-029-001	315

10/15/2014
4:51:40 PM

PROJECT MANAGER LAUBA MEHIEL A.MORTON THOMAS & ASSOC.
SURVEYED BY, DATE EHWA - SUPPLEMENTED BY A.MORTON THOMAS & ASSOC.
DESIGN BY TIM WELLS A.MORTON THOMAS & ASSOC.
SUBSURFACE UTILITY BY, DATE MICHAEL GIFFORD A.MORTON THOMAS & ASSOC.

CROSS SECTIONS

SCALE 1 IN. = 10 FT

DESIGN FEATURES RELATING TO CONSTRUCTION OR TO REGULATION AND CONTROL OF TRAFFIC MAY BE SUBJECT TO CHANGE AS DEEMED NECESSARY BY THE C.O.

REVISED	STATE	STATE ROUTE	STATE PROJECT	SHEET NO.
	VA.	1	0001-029-001	316

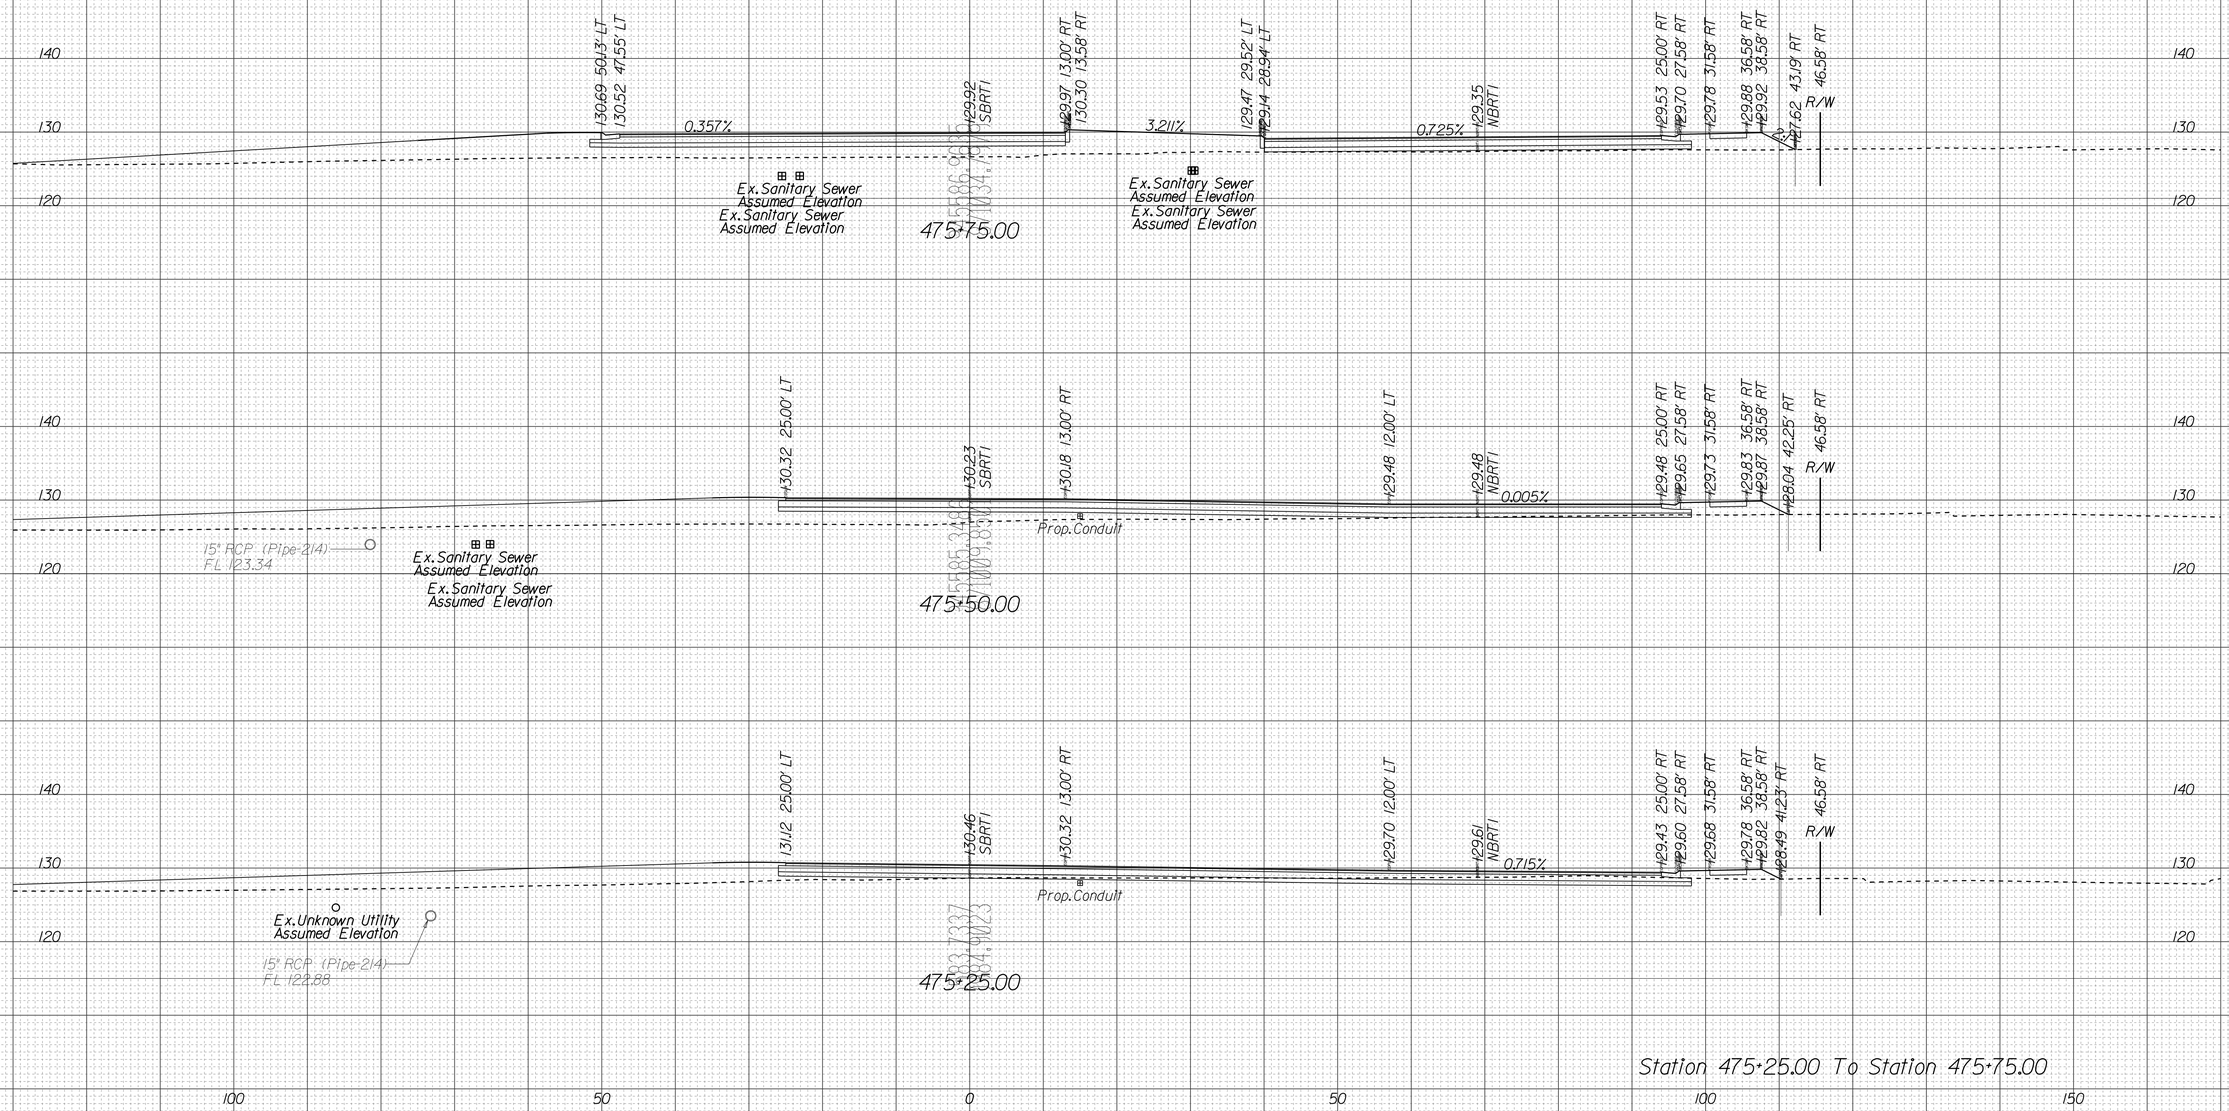

PROJECT	SHEET NO.
0001-029-001	316

10/15/2014
4:51:47 PM

PROJECT MANAGER LAUBA, MEHHEI_A.MORTON_THOMAS_& ASSOC.
SURVEYED BY, DATE EHWA - SUPPLEMENTED BY A.MORTON THOMAS & ASSOC.
DESIGN BY TIM WELLS_A.MORTON_THOMAS_& ASSOC.
SUBSURFACE UTILITY BY, DATE MICHAEL GIFFORD_A.MORTON THOMAS & ASSOC.

CROSS SECTIONS

SCALE 1 IN. = 10 FT

DESIGN FEATURES RELATING TO CONSTRUCTION OR TO REGULATION AND CONTROL OF TRAFFIC MAY BE SUBJECT TO CHANGE AS DEEMED NECESSARY BY THE C.O.

REVISED	STATE	STATE ROUTE	STATE PROJECT	SHEET NO.
	VA.	1	0001-029-001	317

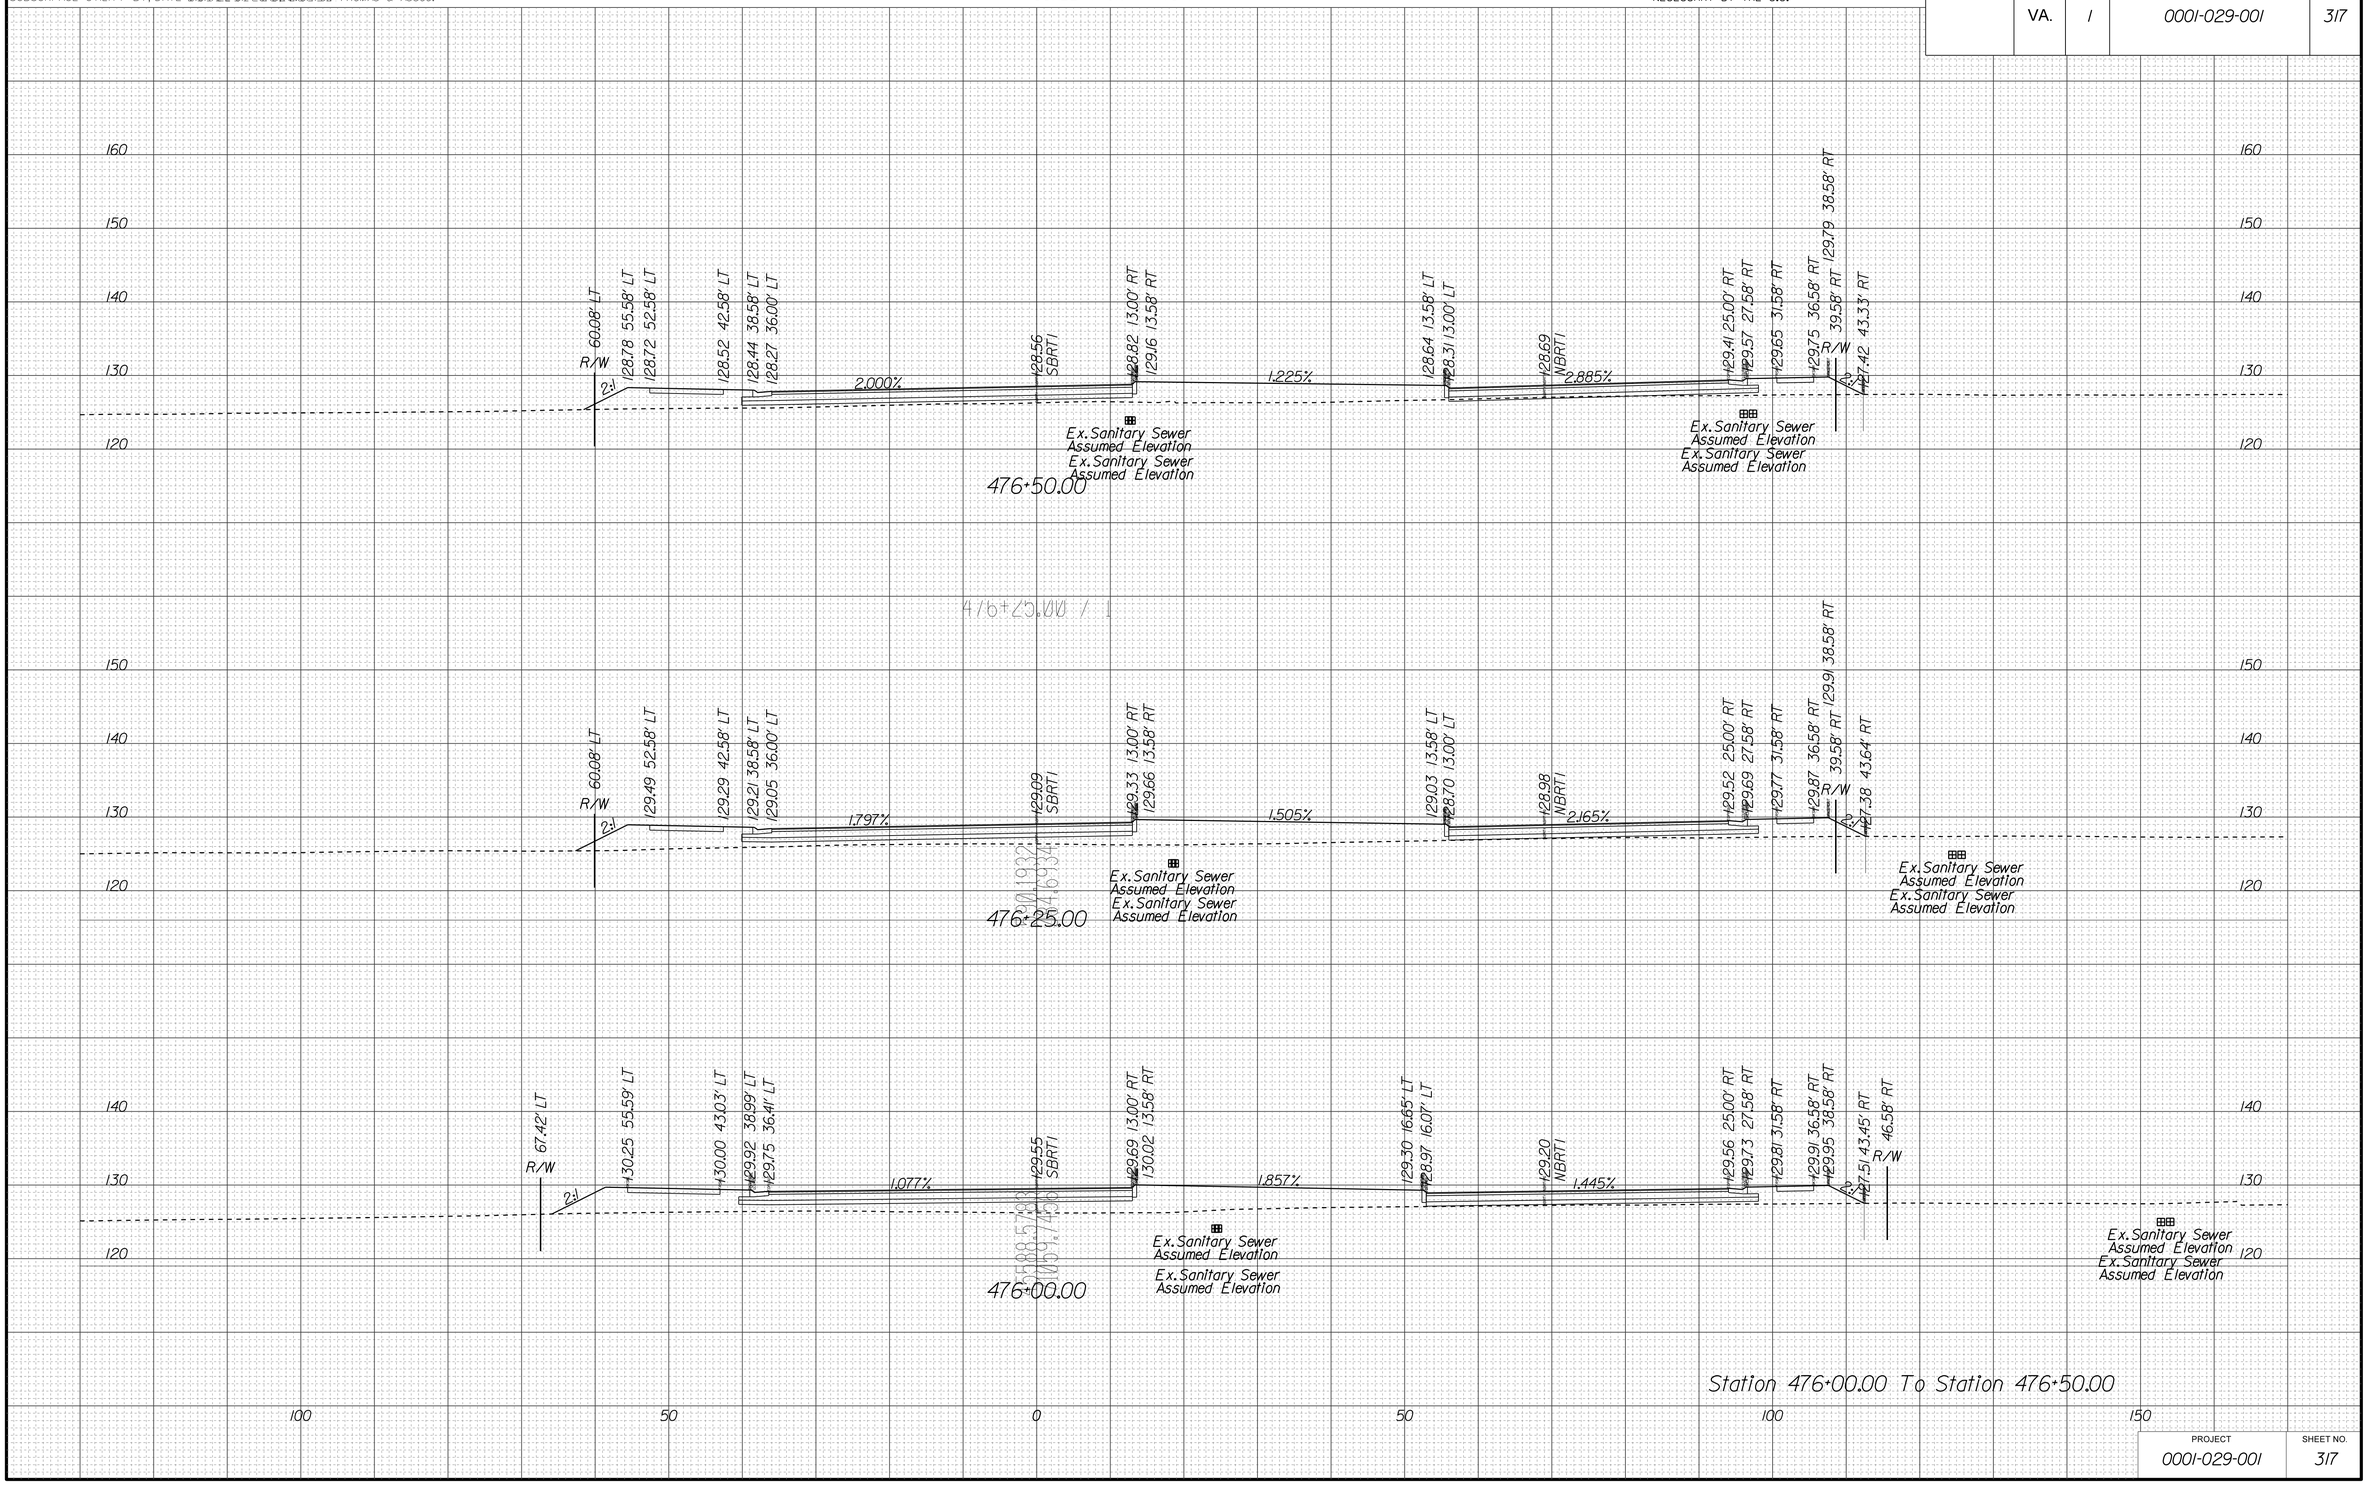

PROJECT	SHEET NO.
0001-029-001	317

10/15/2014
4:51:56 PM

PROJECT MANAGER LAUBA, MEHHEI_A.MORTON_THOMAS_& ASSOC.
SURVEYED BY, DATE EHWA - SUPPLEMENTED BY A.MORTON THOMAS & ASSOC.
DESIGN BY TIM WELLS_A.MORTON_THOMAS_& ASSOC.
SUBSURFACE UTILITY BY, DATE MICHAEL GIFFORD_A.MORTON THOMAS & ASSOC.

CROSS SECTIONS

SCALE 1 IN. = 10 FT

DESIGN FEATURES RELATING TO CONSTRUCTION OR TO REGULATION AND CONTROL OF TRAFFIC MAY BE SUBJECT TO CHANGE AS DEEMED NECESSARY BY THE C.O.

REVISED	STATE	STATE ROUTE	STATE PROJECT	SHEET NO.
	VA.	1	0001-029-001	318

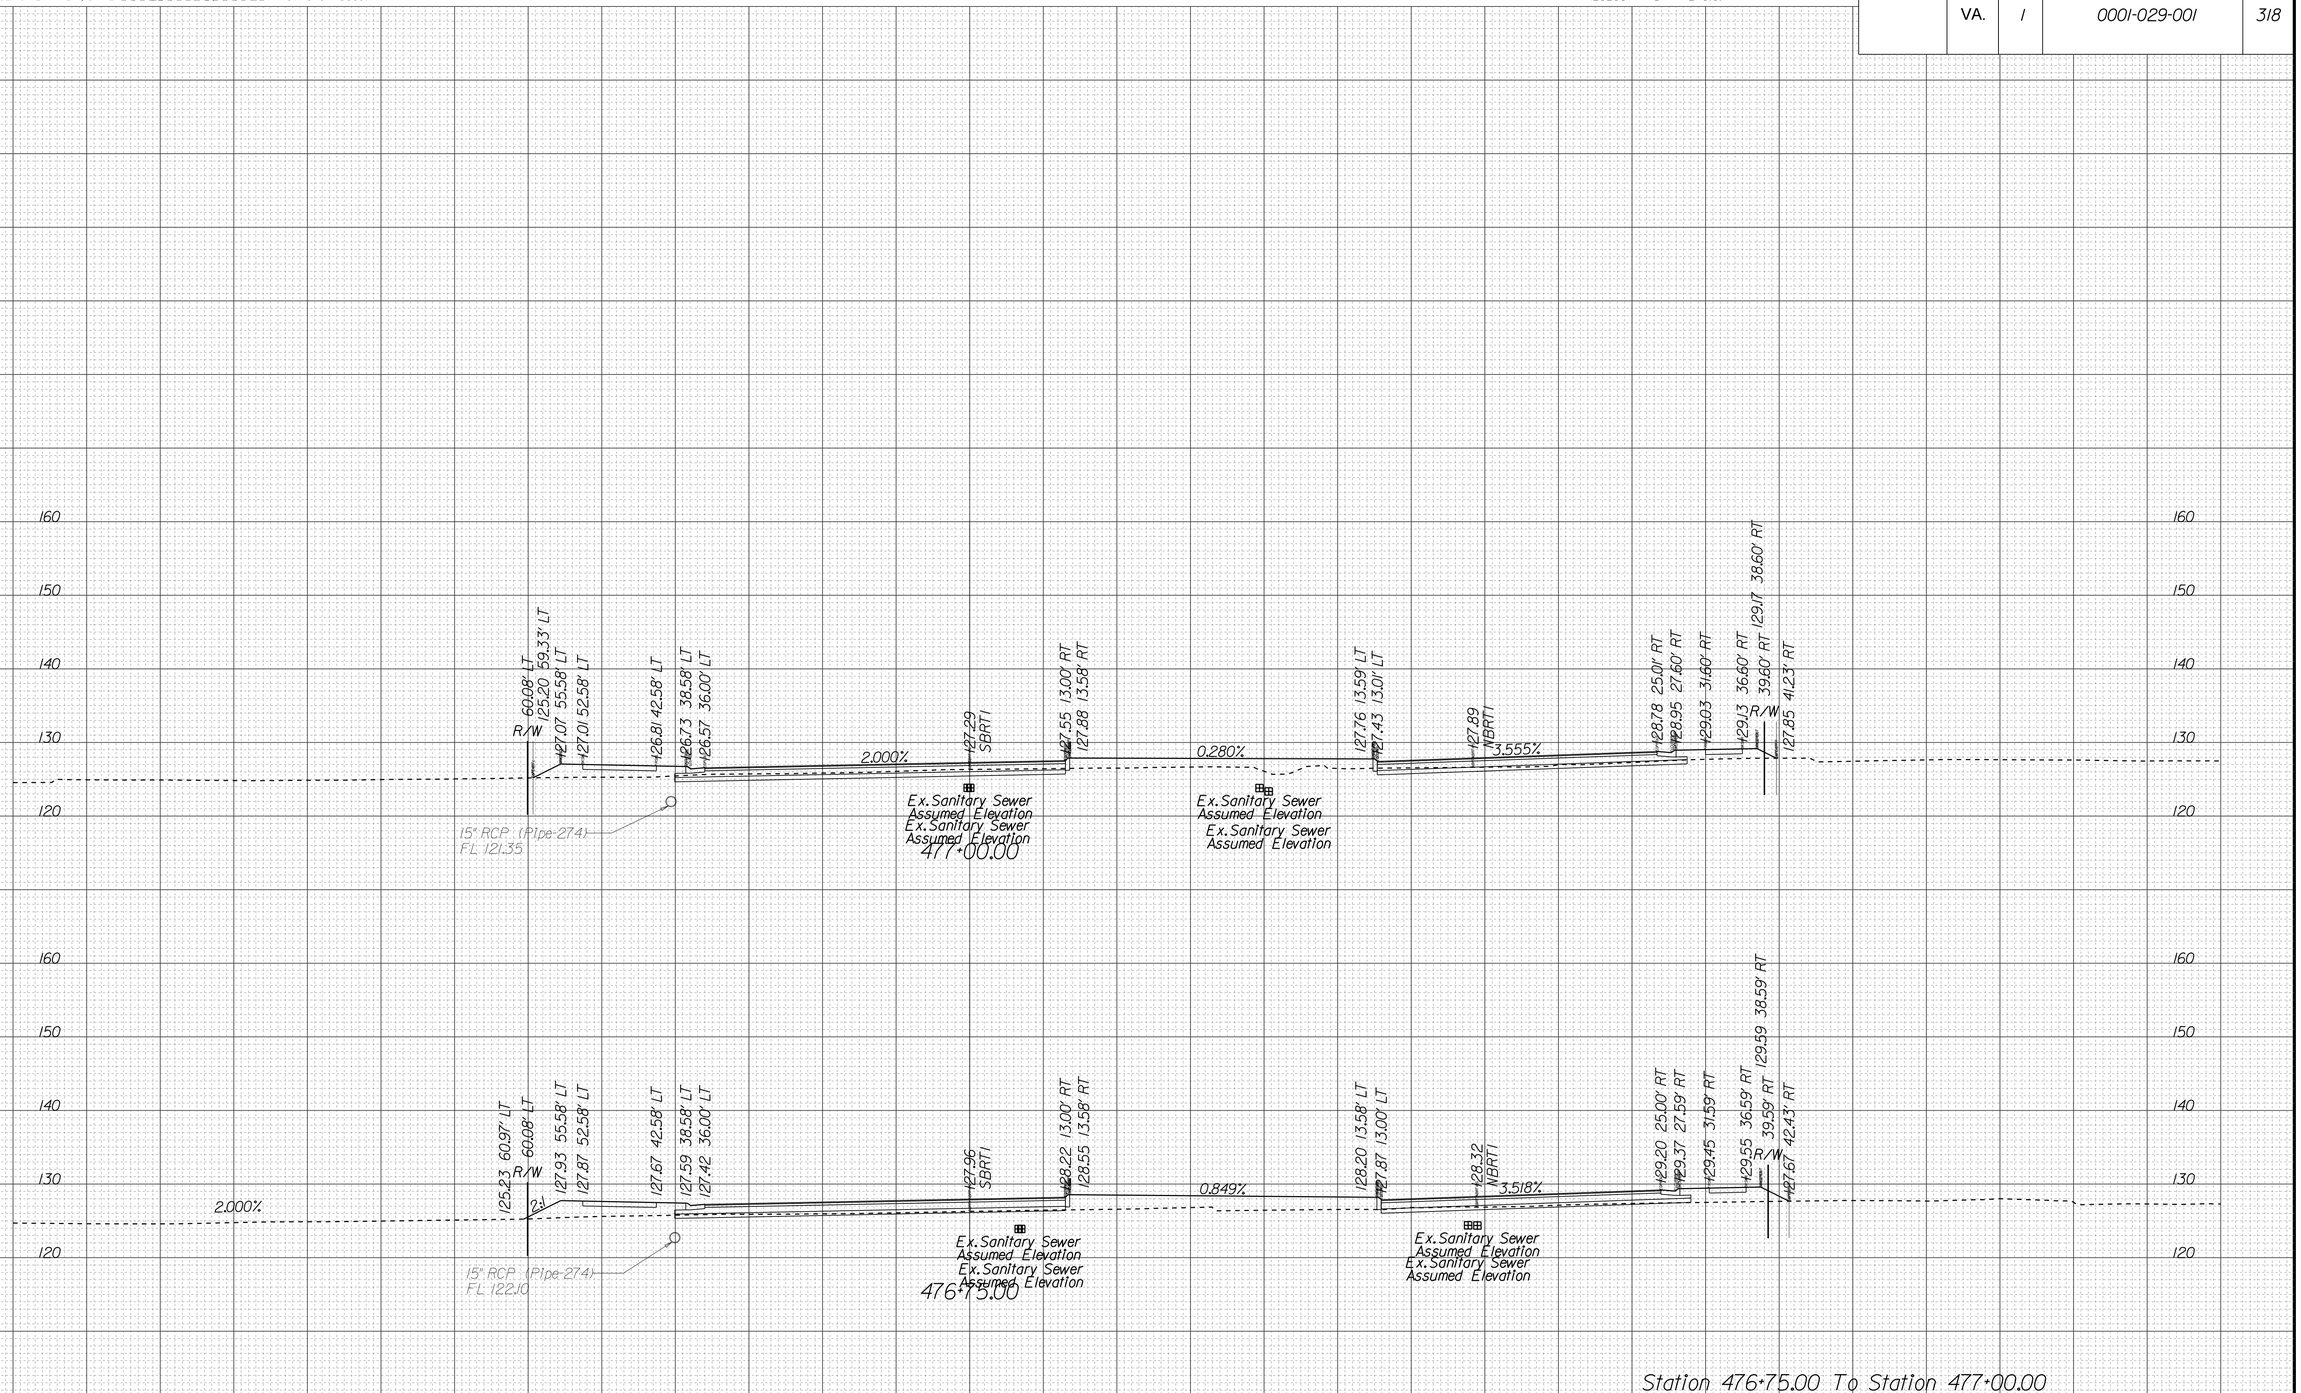

PROJECT	SHEET NO.
0001-029-001	318

10/15/2014
4:52:04 PM

PROJECT MANAGER LAUBA MEHIEL A.MORTON THOMAS & ASSOC.
SURVEYED BY, DATE EHWA - SUPPLEMENTED BY A.MORTON THOMAS & ASSOC.
DESIGN BY TIM WELLS A.MORTON THOMAS & ASSOC.
SUBSURFACE UTILITY BY, DATE MICHAEL GIFFORD A.MORTON THOMAS & ASSOC.

CROSS SECTIONS

SCALE 1 IN. = 10 FT

DESIGN FEATURES RELATING TO CONSTRUCTION OR TO REGULATION AND CONTROL OF TRAFFIC MAY BE SUBJECT TO CHANGE AS DEEMED NECESSARY BY THE C.O.

REVISED	STATE	STATE ROUTE	STATE PROJECT	SHEET NO.
	VA.	1	0001-029-001	319

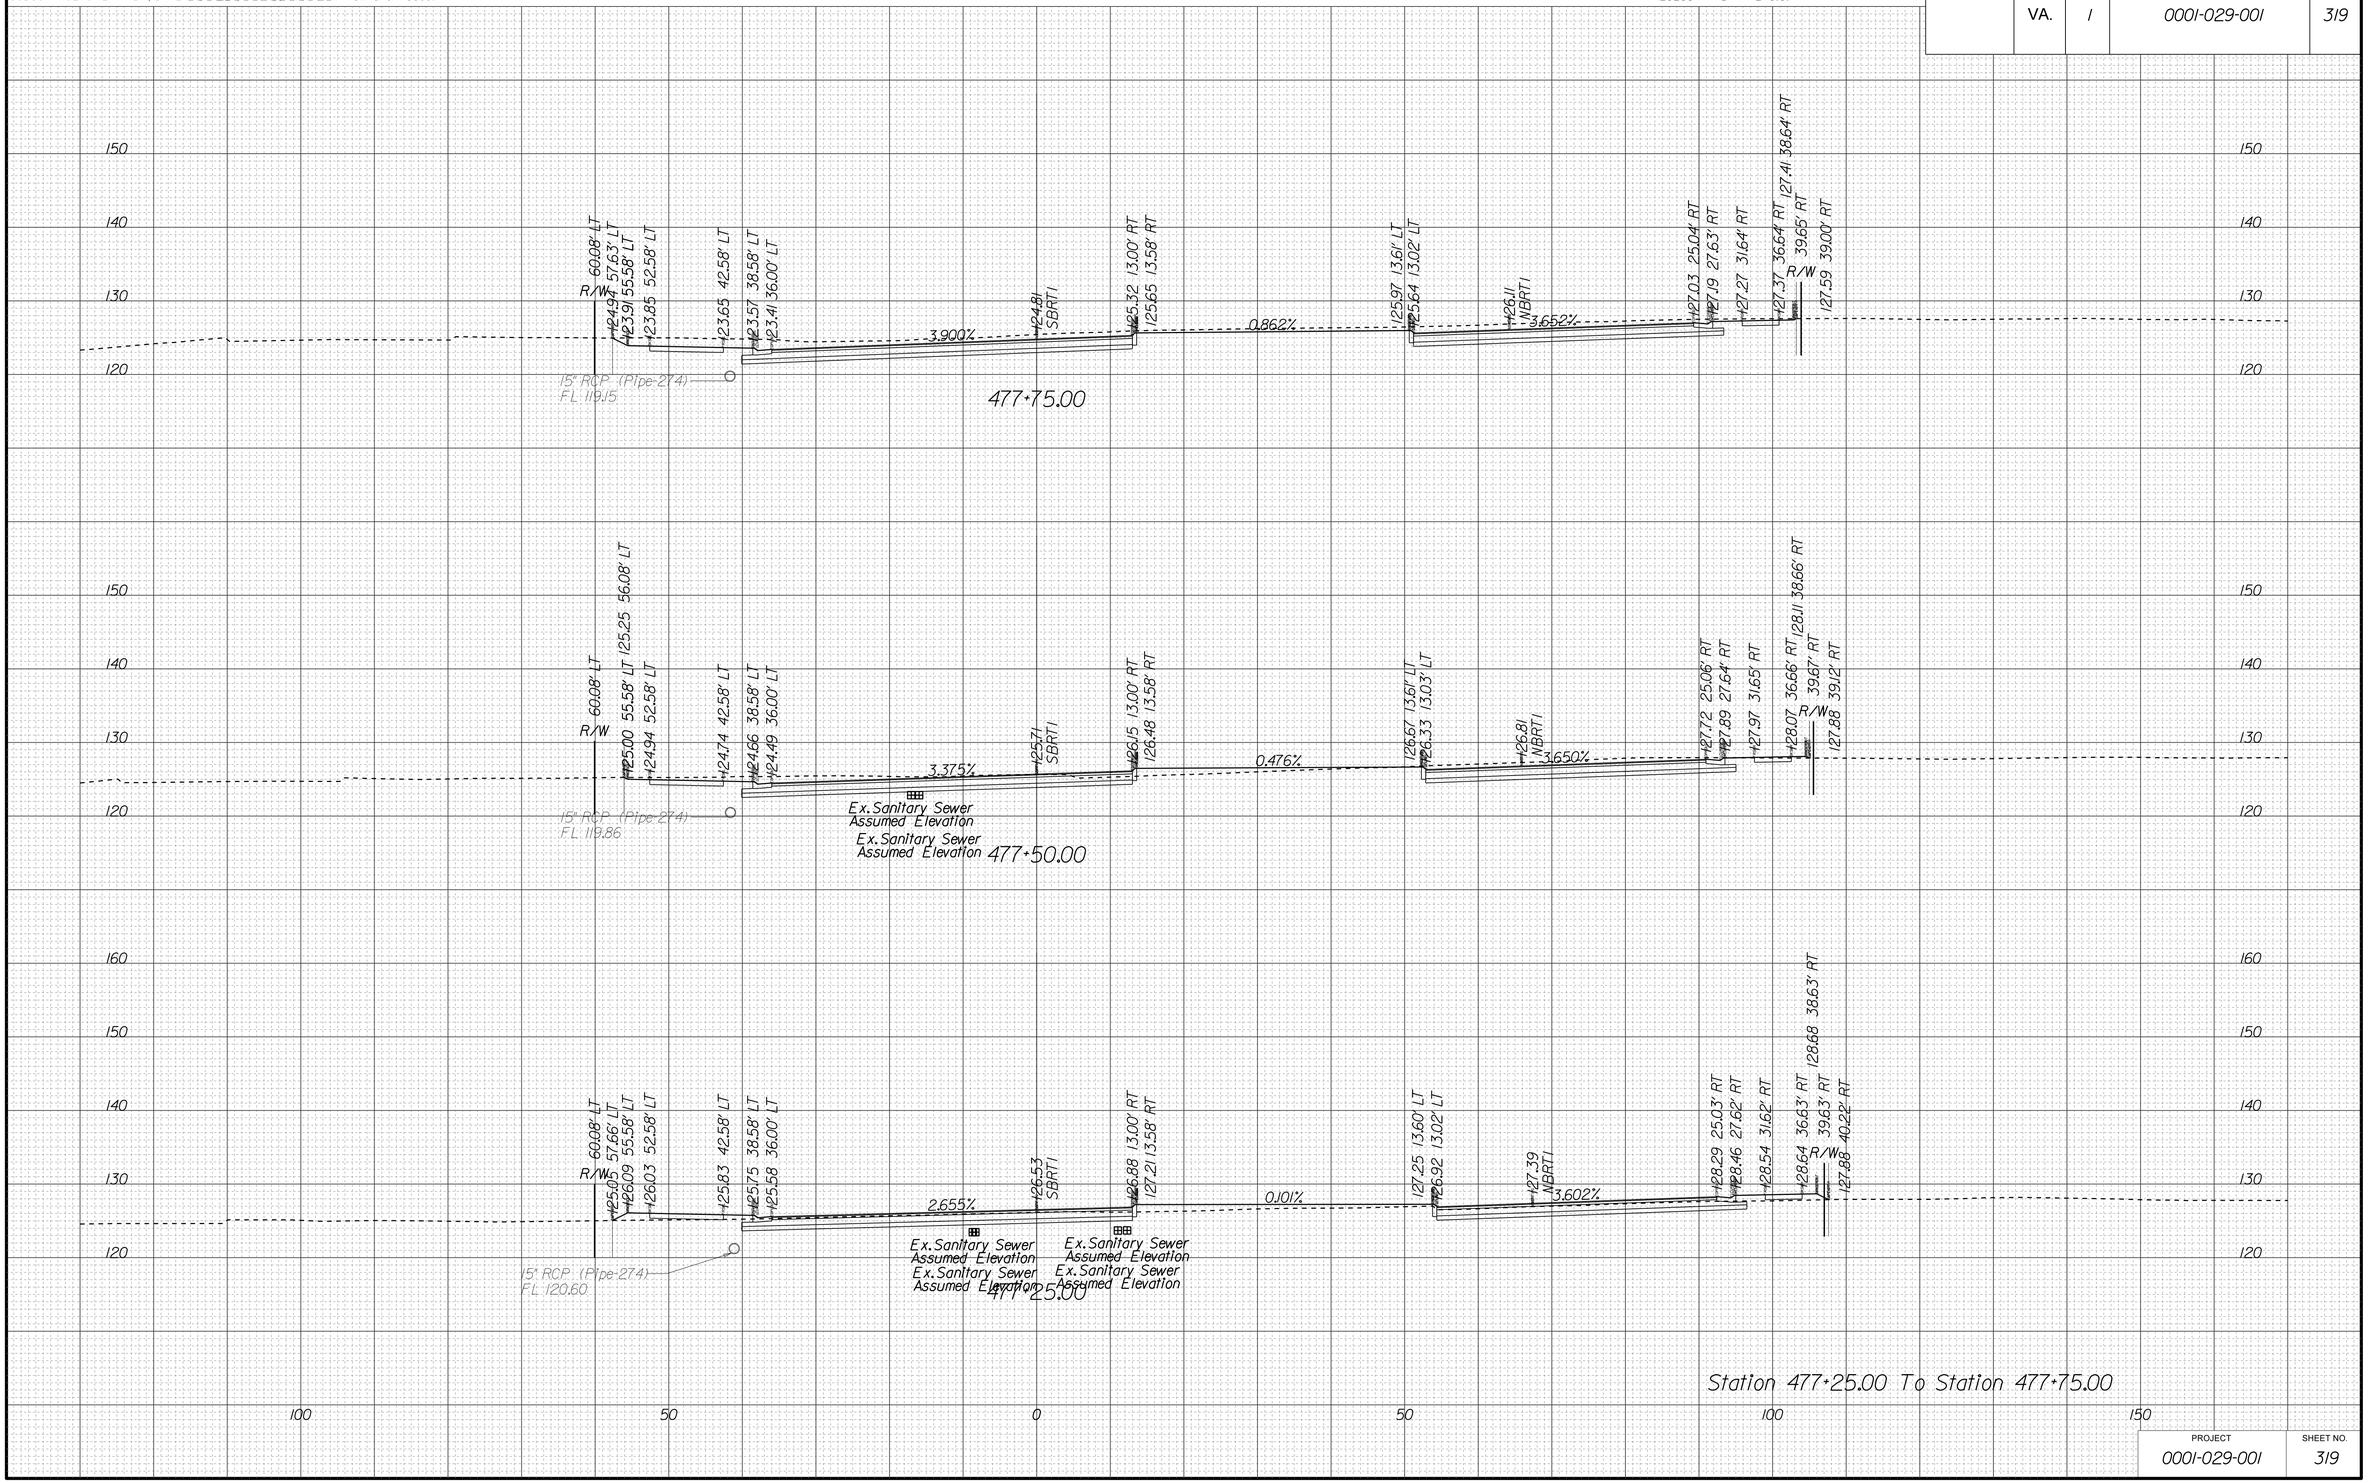

PROJECT	SHEET NO.
0001-029-001	319

10/15/2014
4:52:11 PM

PROJECT MANAGER LAUBA MEHIEL A.MORTON THOMAS & ASSOC.
SURVEYED BY, DATE EHWA - SUPPLEMENTED BY A.MORTON THOMAS & ASSOC.
DESIGN BY TIM WELLS A.MORTON THOMAS & ASSOC.
SUBSURFACE UTILITY BY, DATE MICHAEL GIFFORD A.MORTON THOMAS & ASSOC.

CROSS SECTIONS

SCALE 1 IN. = 10 FT

DESIGN FEATURES RELATING TO CONSTRUCTION OR TO REGULATION AND CONTROL OF TRAFFIC MAY BE SUBJECT TO CHANGE AS DEEMED NECESSARY BY THE C.O.

REVISED	STATE	STATE ROUTE	STATE PROJECT	SHEET NO.
	VA.	1	0001-029-001	320

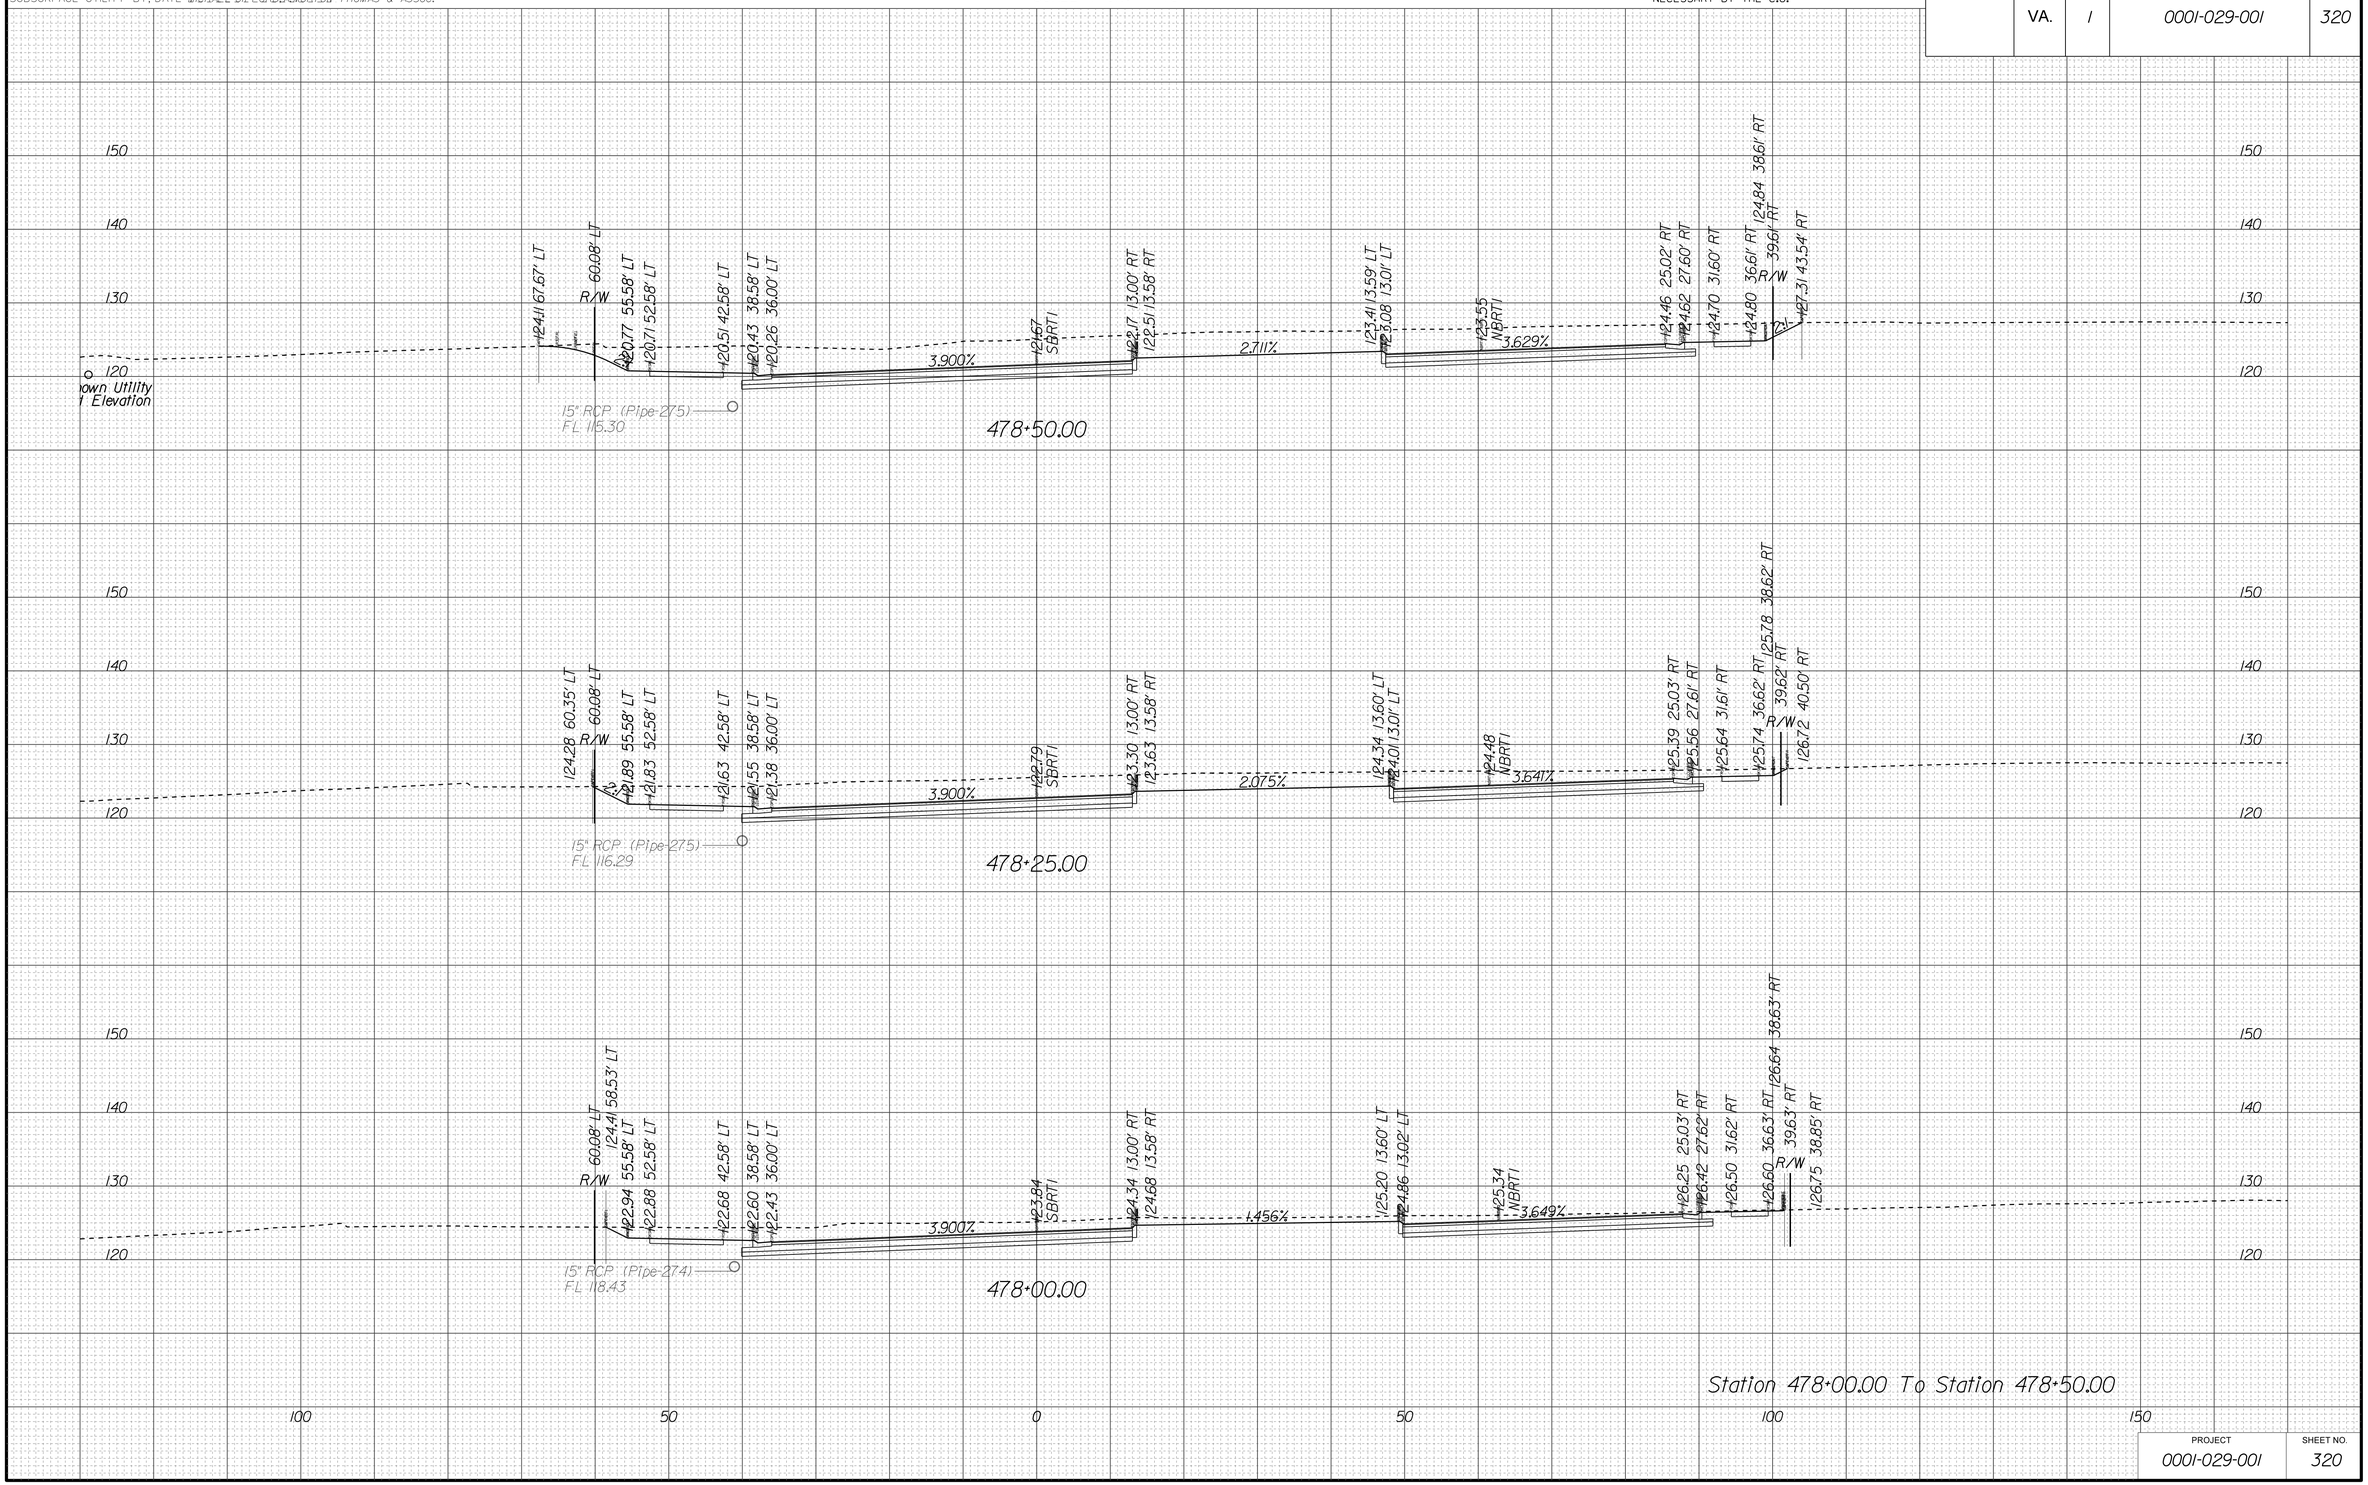

PROJECT	SHEET NO.
0001-029-001	320

10/15/2014
4:52:19 PM

PROJECT MANAGER LAUBA, MEHHEI_A.MORTON_THOMAS_& ASSOC.
SURVEYED BY, DATE EHWA - SUPPLEMENTED BY A.MORTON THOMAS & ASSOC.
DESIGN BY TIM WELLS_A.MORTON_THOMAS_& ASSOC.
SUBSURFACE UTILITY BY, DATE MICHAEL GIFFORD_A.MORTON THOMAS & ASSOC.

CROSS SECTIONS

SCALE 1 IN. = 10 FT

DESIGN FEATURES RELATING TO CONSTRUCTION OR TO REGULATION AND CONTROL OF TRAFFIC MAY BE SUBJECT TO CHANGE AS DEEMED NECESSARY BY THE C.O.

REVISED	STATE	STATE ROUTE	STATE PROJECT	SHEET NO.
	VA.	1	0001-029-001	321

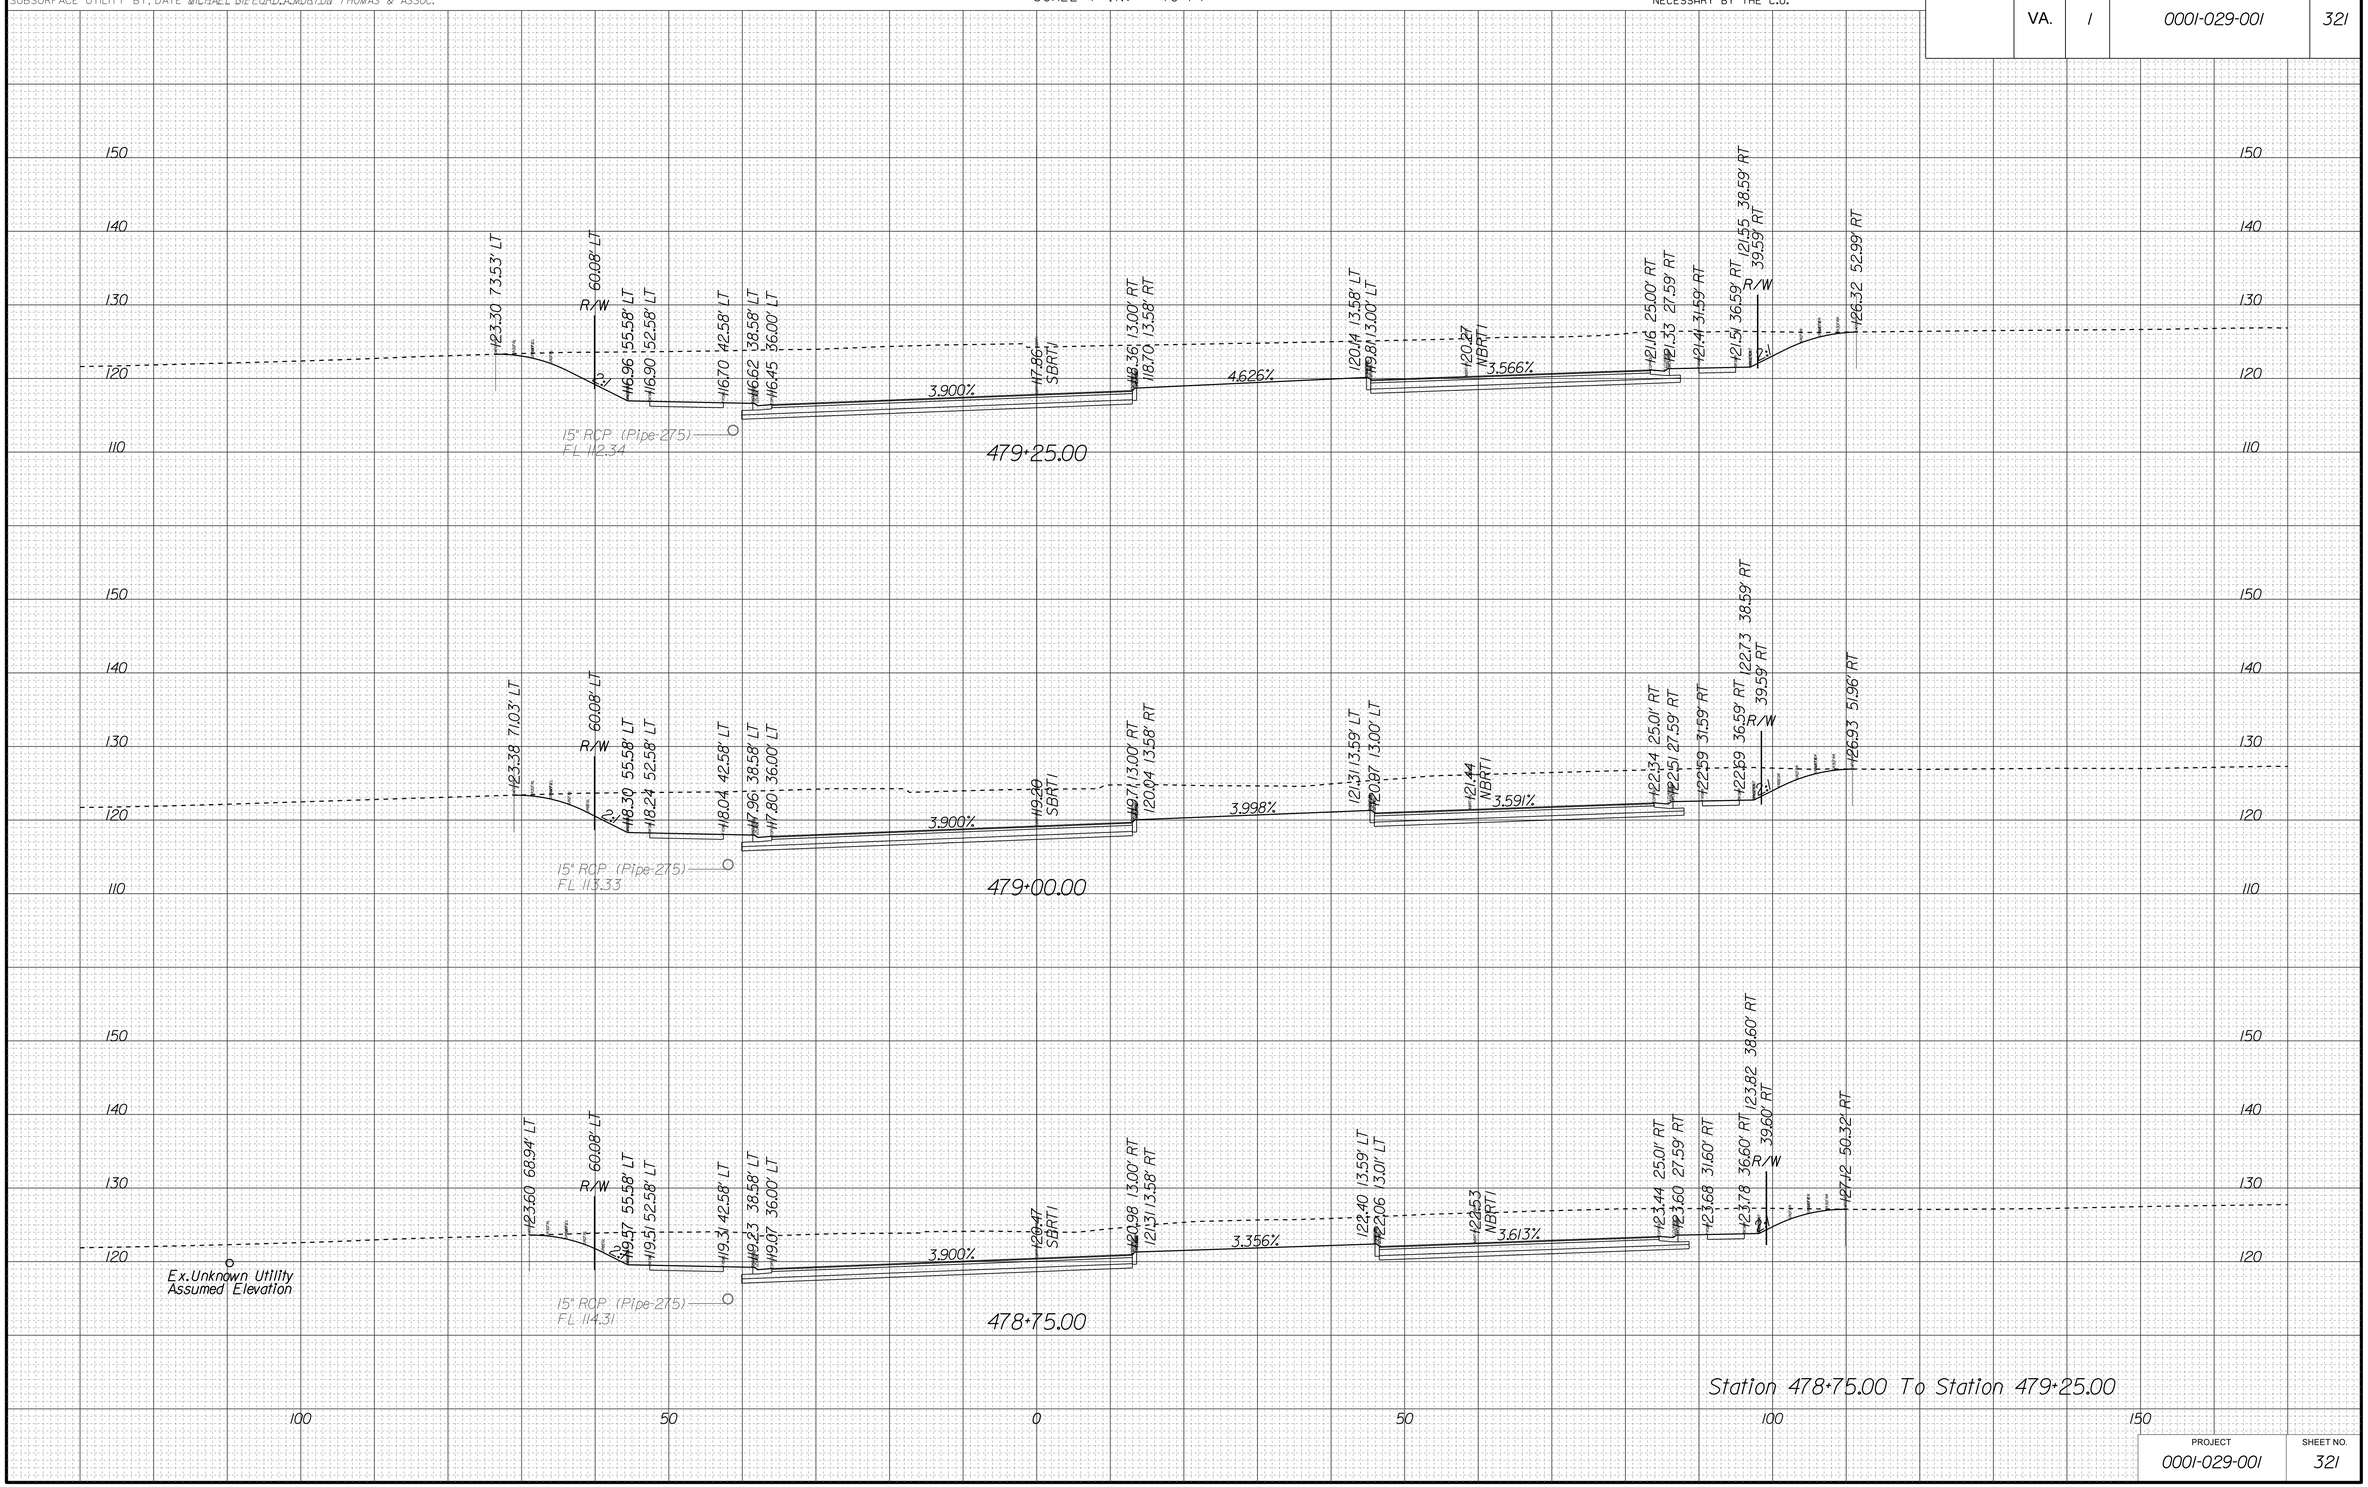

PROJECT	SHEET NO.
0001-029-001	321

10/15/2014
4:52:27 PM

PROJECT MANAGER LAUBA MEHIEL A.MORTON THOMAS & ASSOC.
SURVEYED BY, DATE EHWA - SUPPLEMENTED BY A.MORTON THOMAS & ASSOC.
DESIGN BY TIM WELLS A.MORTON THOMAS & ASSOC.
SUBSURFACE UTILITY BY, DATE MICHAEL GIFFORD A.MORTON THOMAS & ASSOC.

CROSS SECTIONS

SCALE 1 IN. = 10 FT

DESIGN FEATURES RELATING TO CONSTRUCTION OR TO REGULATION AND CONTROL OF TRAFFIC MAY BE SUBJECT TO CHANGE AS DEEMED NECESSARY BY THE C.O.

REVISED	STATE	STATE ROUTE	STATE PROJECT	SHEET NO.
	VA.	1	0001-029-001	322

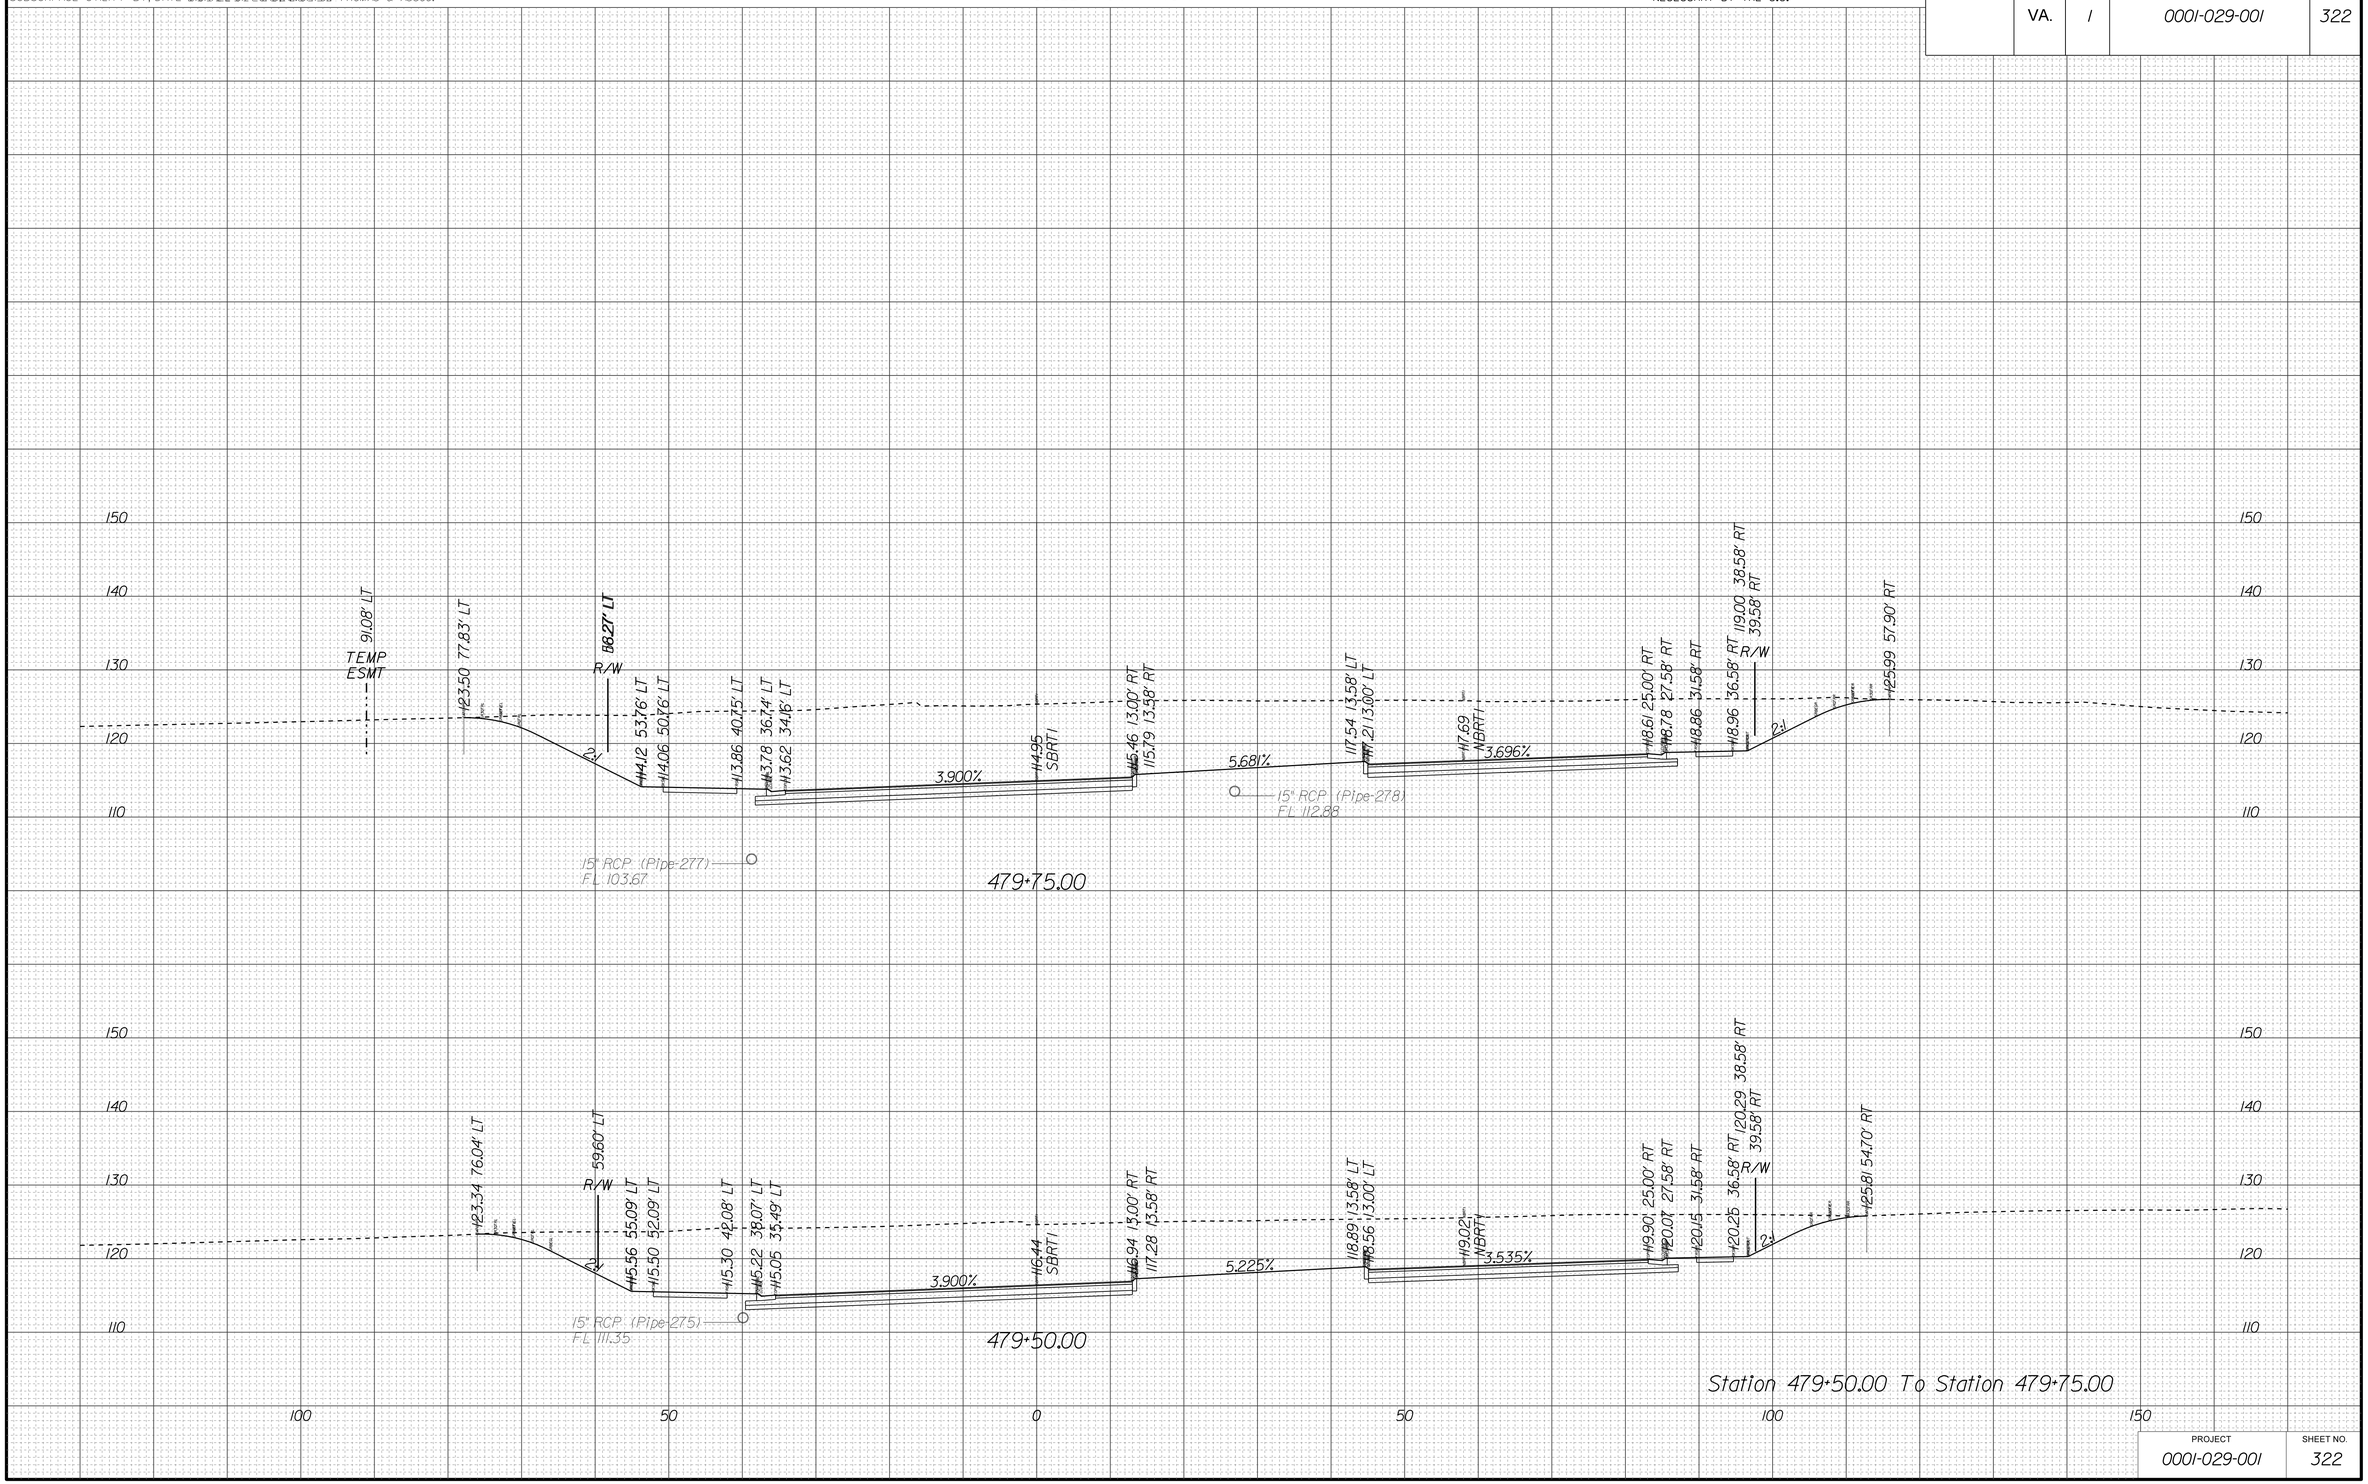

PROJECT	SHEET NO.
0001-029-001	322

10/15/2014
4:52:35 PM

PROJECT MANAGER LAUBA, MEHHEI_A.MORTON_THOMAS_& ASSOC.
SURVEYED BY, DATE EHWA - SUPPLEMENTED BY A.MORTON THOMAS & ASSOC.
DESIGN BY TIM WELLS_A.MORTON_THOMAS_& ASSOC.
SUBSURFACE UTILITY BY, DATE MICHAEL GIFFORD_A.MORTON THOMAS & ASSOC.

CROSS SECTIONS

SCALE 1 IN. = 10 FT

DESIGN FEATURES RELATING TO CONSTRUCTION OR TO REGULATION AND CONTROL OF TRAFFIC MAY BE SUBJECT TO CHANGE AS DEEMED NECESSARY BY THE C.O.

REVISED	STATE	STATE ROUTE	STATE PROJECT	SHEET NO.
	VA.	1	0001-029-001	323

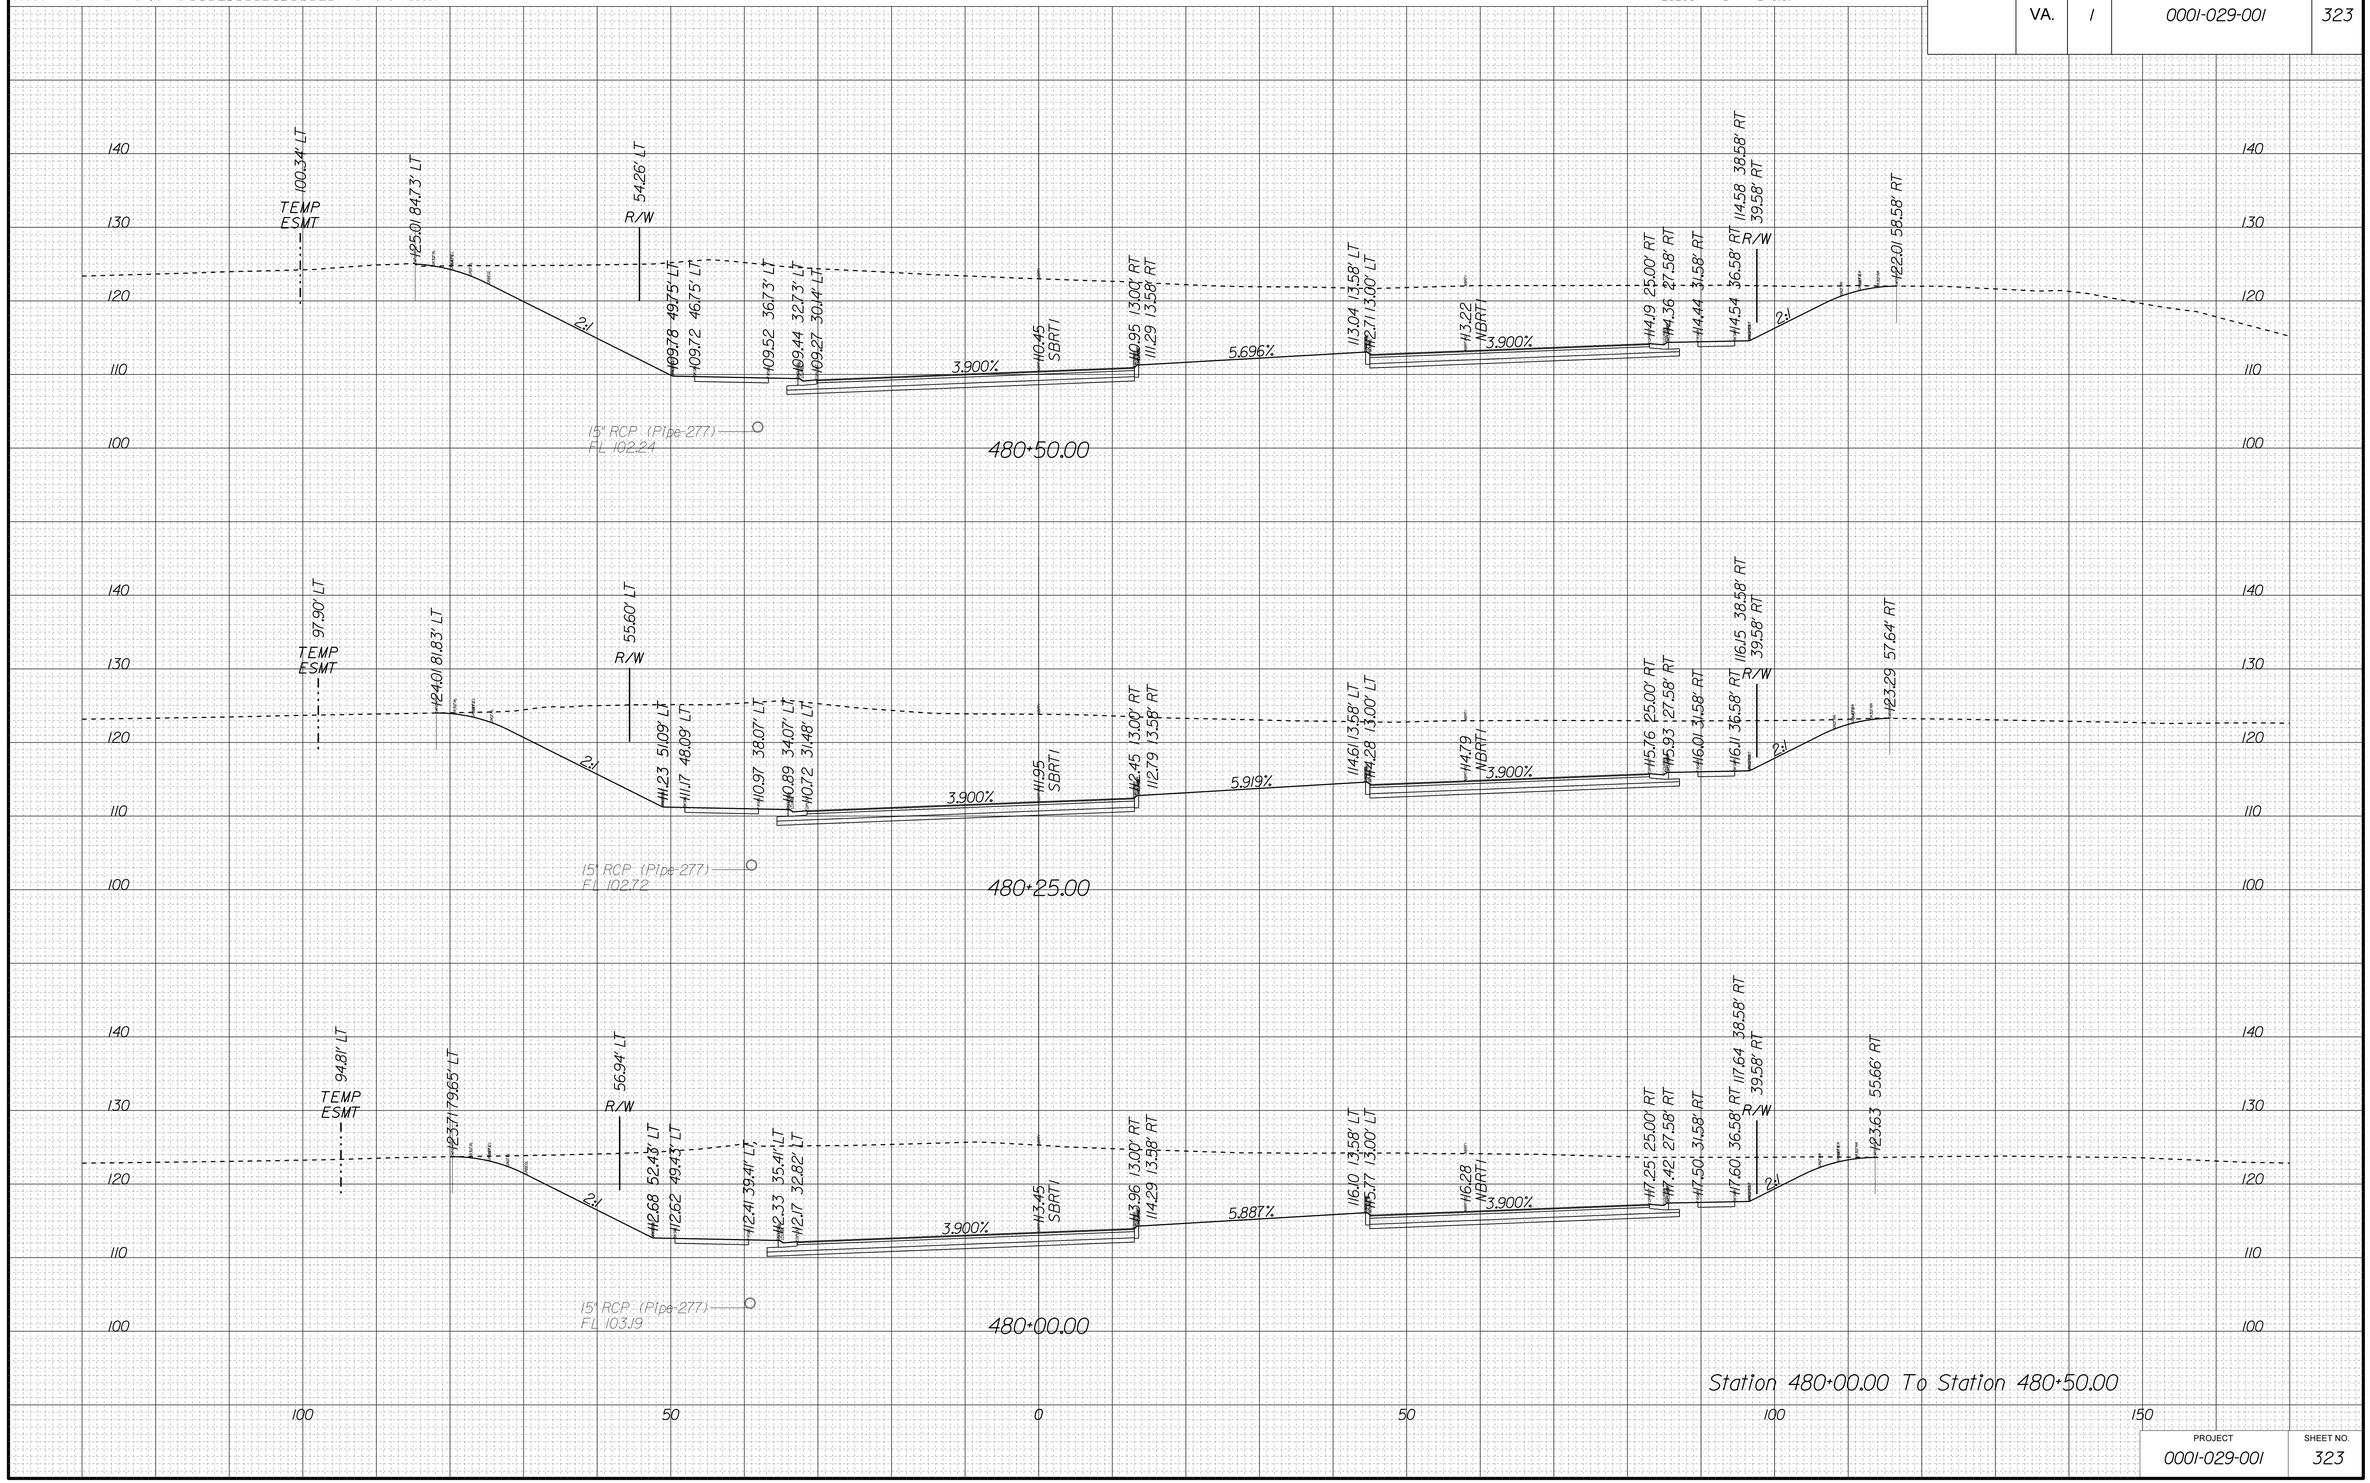

PROJECT	SHEET NO.
0001-029-001	323

10/15/2014
4:52:43 PM

PROJECT MANAGER LAUBA MEHIEL A.MORTON THOMAS & ASSOC.
SURVEYED BY, DATE EHWA - SUPPLEMENTED BY A.MORTON THOMAS & ASSOC.
DESIGN BY TIM WELLS A.MORTON THOMAS & ASSOC.
SUBSURFACE UTILITY BY, DATE MICHAEL GIFFORD A.MORTON THOMAS & ASSOC.

CROSS SECTIONS

SCALE 1 IN. = 10 FT

DESIGN FEATURES RELATING TO CONSTRUCTION OR TO REGULATION AND CONTROL OF TRAFFIC MAY BE SUBJECT TO CHANGE AS DEEMED NECESSARY BY THE C.O.

REVISED	STATE	STATE ROUTE	STATE PROJECT	SHEET NO.
	VA.	1	0001-029-001	324

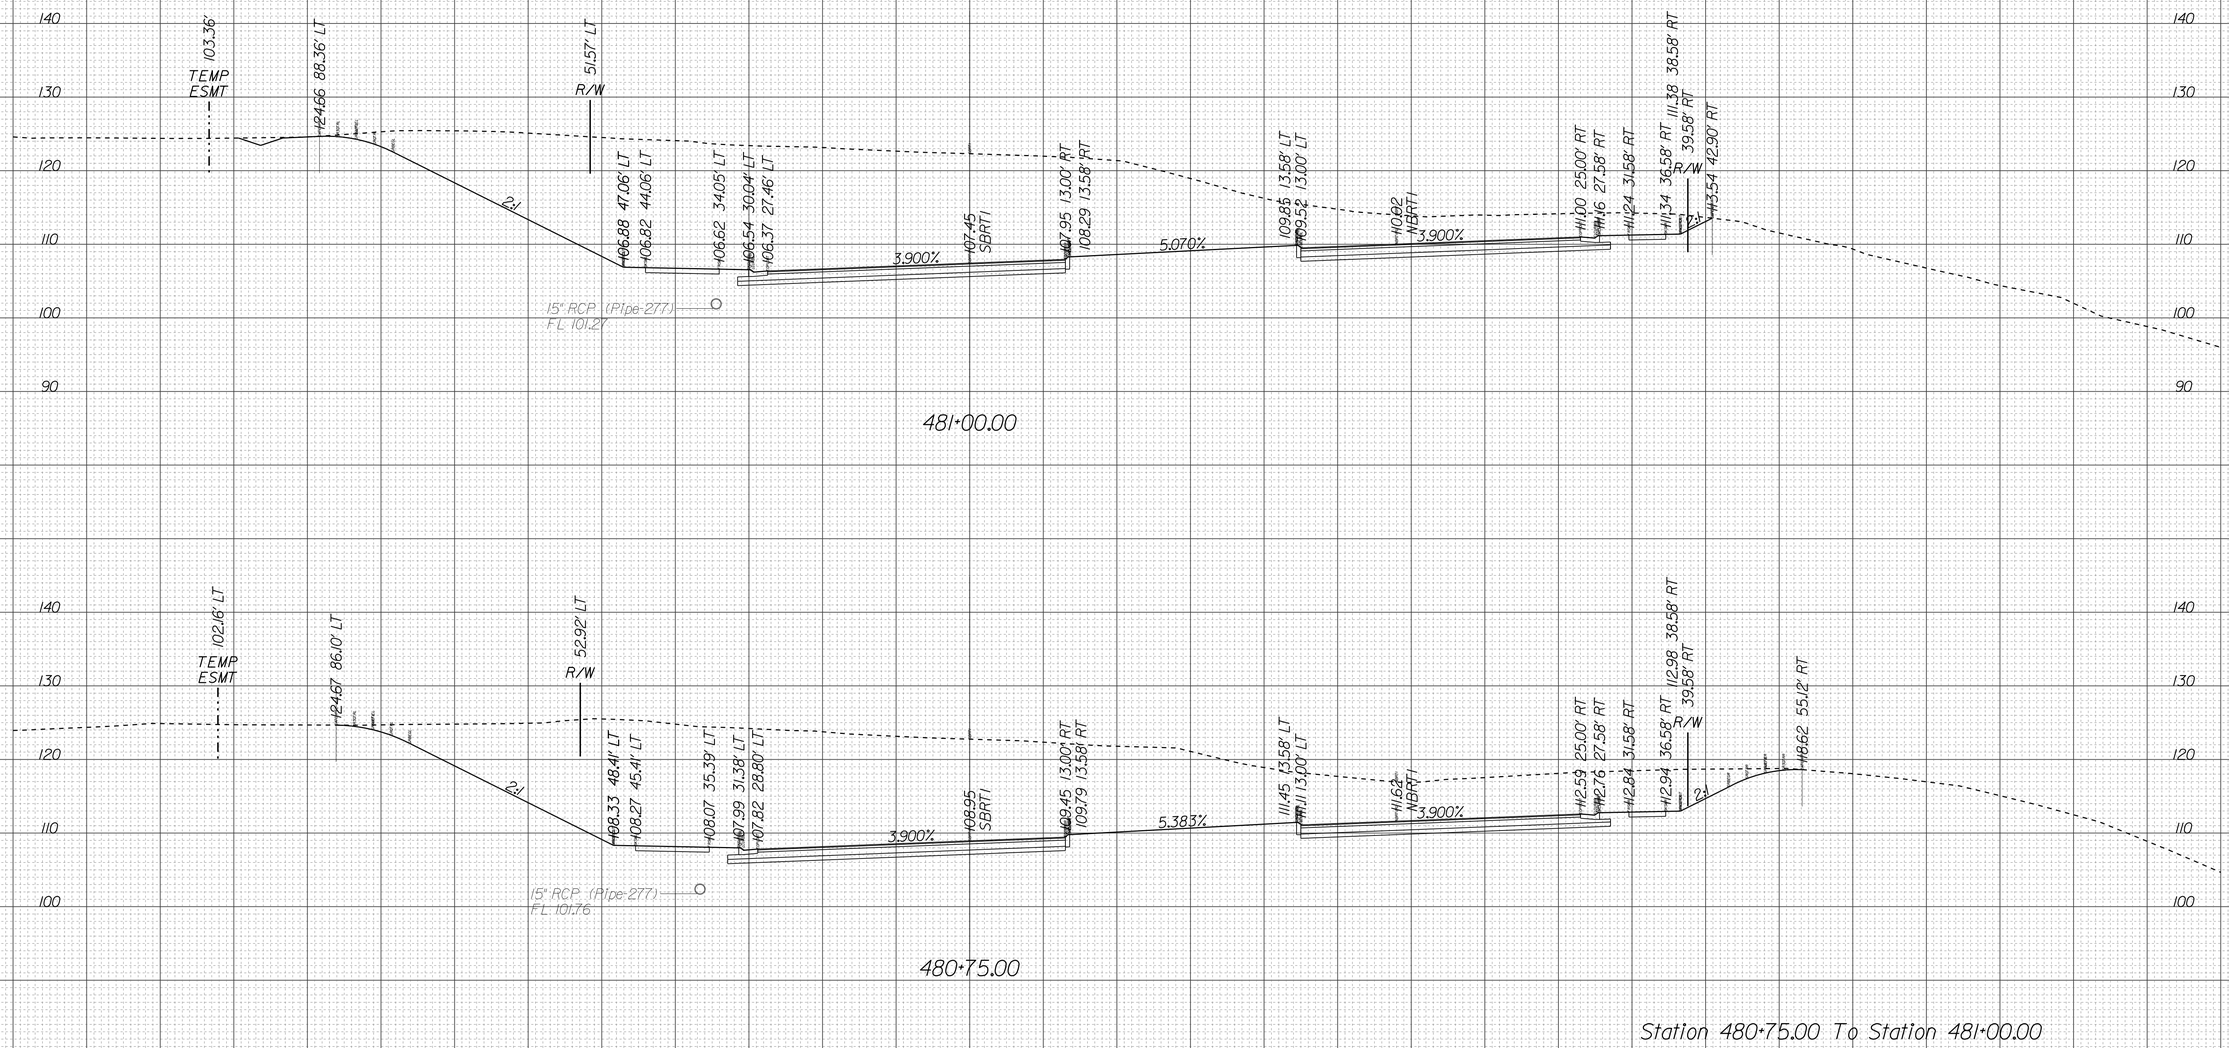

PROJECT	SHEET NO.
0001-029-001	324

10/15/2014
4:52:52 PM

PROJECT MANAGER LAUBA, MEHIEL_A.MORTON_THOMAS_& ASSOC.
SURVEYED BY, DATE EHWA - SUPPLEMENTED BY A.MORTON THOMAS & ASSOC.
DESIGN BY TIM WELLS_A.MORTON_THOMAS_& ASSOC.
SUBSURFACE UTILITY BY, DATE MICHAEL GIFFORD_A.MORTON THOMAS & ASSOC.

CROSS SECTIONS

SCALE 1 IN. = 10 FT

DESIGN FEATURES RELATING TO CONSTRUCTION OR TO REGULATION AND CONTROL OF TRAFFIC MAY BE SUBJECT TO CHANGE AS DEEMED NECESSARY BY THE C.O.

REVISED	STATE	STATE ROUTE	STATE PROJECT	SHEET NO.
	VA.	1	0001-029-001	325

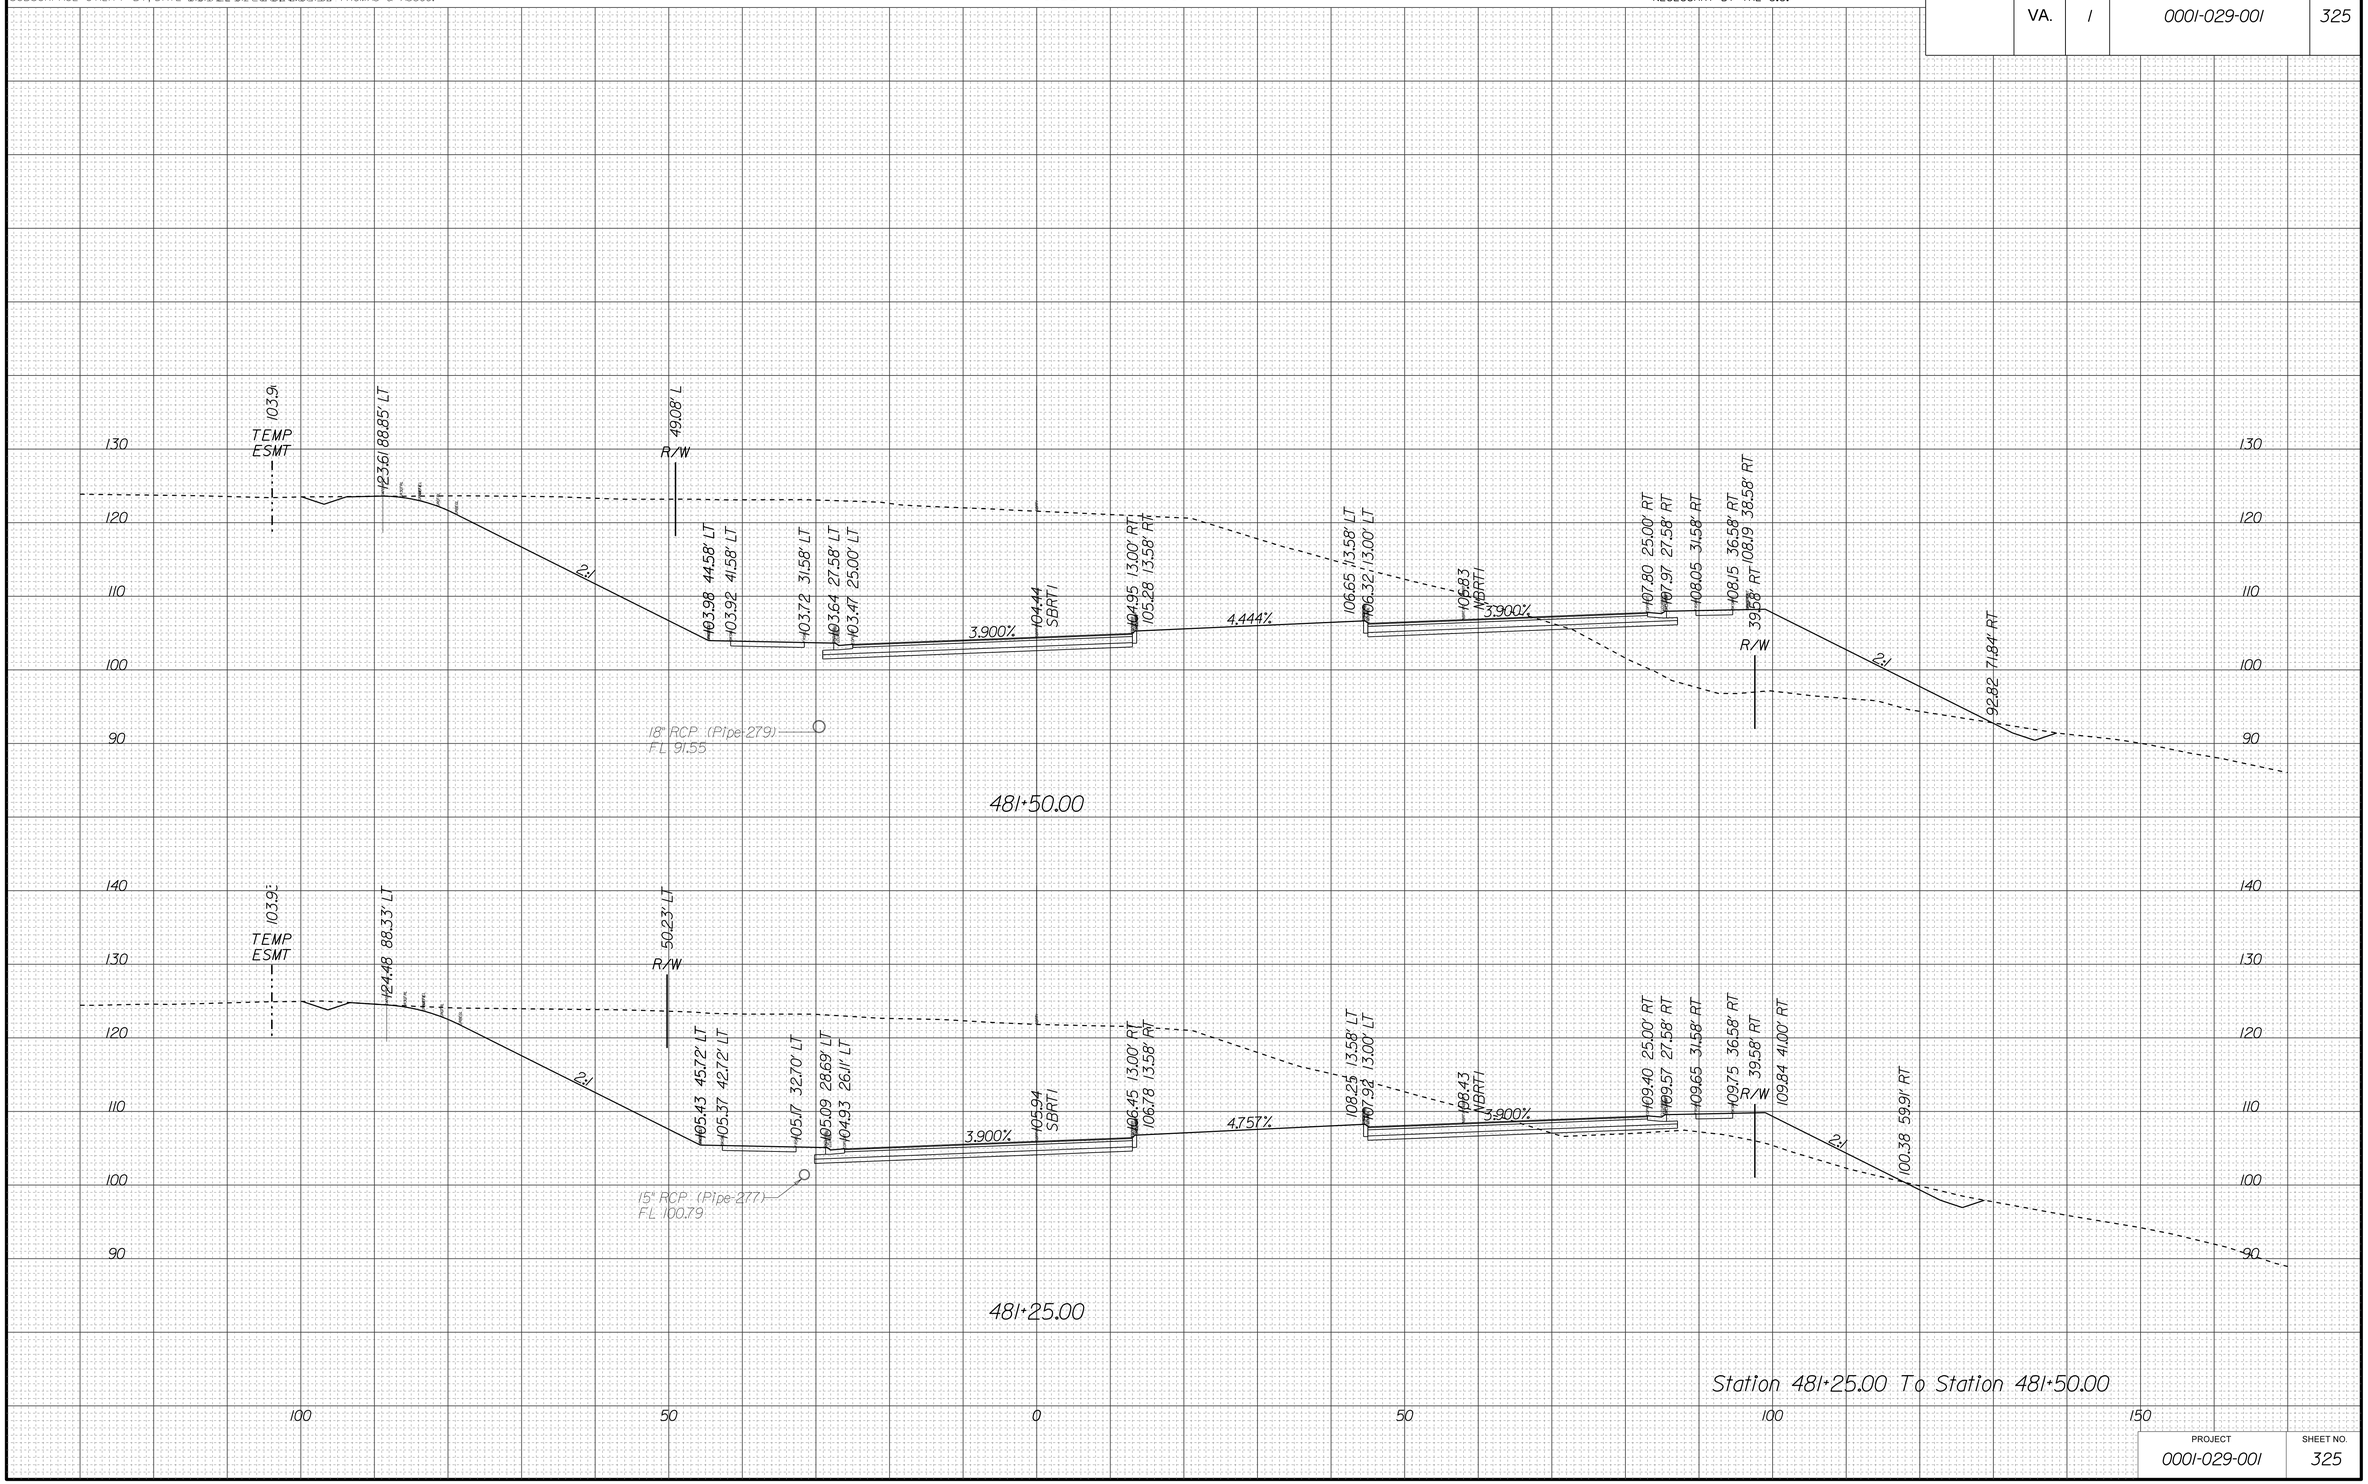

PROJECT	SHEET NO.
0001-029-001	325

10/15/2014
4:53:01 PM

PROJECT MANAGER LAUBA, MEHDI_A.MORTON_THOMAS_& ASSOC.
SURVEYED BY, DATE EHWA - SUPPLEMENTED BY A.MORTON THOMAS & ASSOC.
DESIGN BY TIM WELLS_A.MORTON_THOMAS_& ASSOC.
SUBSURFACE UTILITY BY, DATE MICHAEL GIFFORD_A.MORTON THOMAS & ASSOC.

CROSS SECTIONS

SCALE 1 IN. = 10 FT

DESIGN FEATURES RELATING TO CONSTRUCTION OR TO REGULATION AND CONTROL OF TRAFFIC MAY BE SUBJECT TO CHANGE AS DEEMED NECESSARY BY THE C.O.

REVISED	STATE	STATE ROUTE	STATE PROJECT	SHEET NO.
	VA.	1	0001-029-001	326

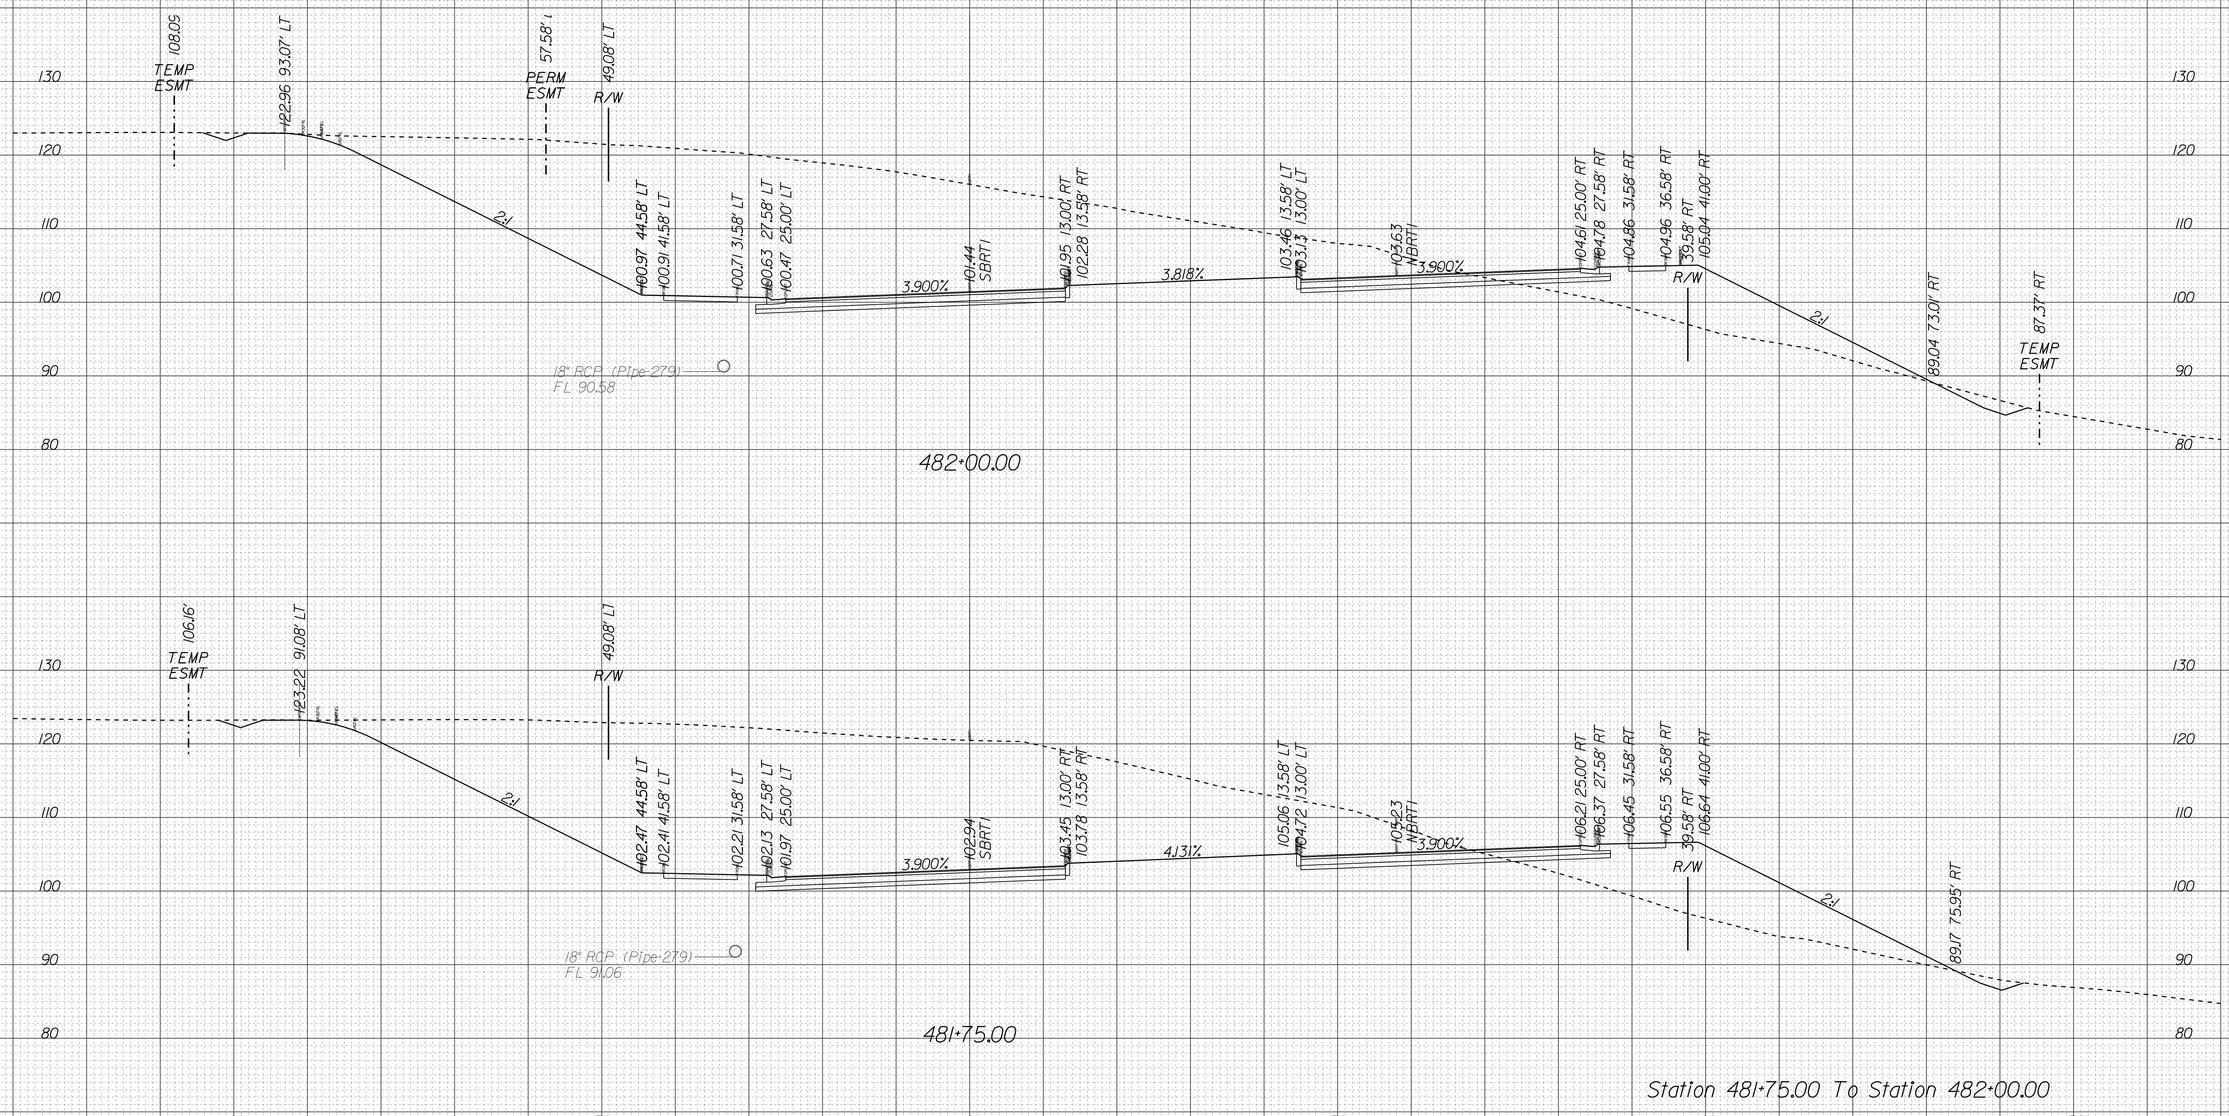

Station 481+75.00 To Station 482+00.00

PROJECT	SHEET NO.
0001-029-001	326

10/15/2014
4:53:09 PM

PROJECT MANAGER LAUBA, MEHDI_A.MORTON_THOMAS_& ASSOC.
SURVEYED BY, DATE EHWA - SUPPLEMENTED BY A.MORTON THOMAS & ASSOC.
DESIGN BY TIM WELLS_A.MORTON_THOMAS_& ASSOC.
SUBSURFACE UTILITY BY, DATE MICHAEL GIFFORD_A.MORTON THOMAS & ASSOC.

CROSS SECTIONS

SCALE 1 IN. = 10 FT

DESIGN FEATURES RELATING TO CONSTRUCTION OR TO REGULATION AND CONTROL OF TRAFFIC MAY BE SUBJECT TO CHANGE AS DEEMED NECESSARY BY THE C.O.

REVISED	STATE	STATE ROUTE	STATE PROJECT	SHEET NO.
	VA.	1	0001-029-001	327

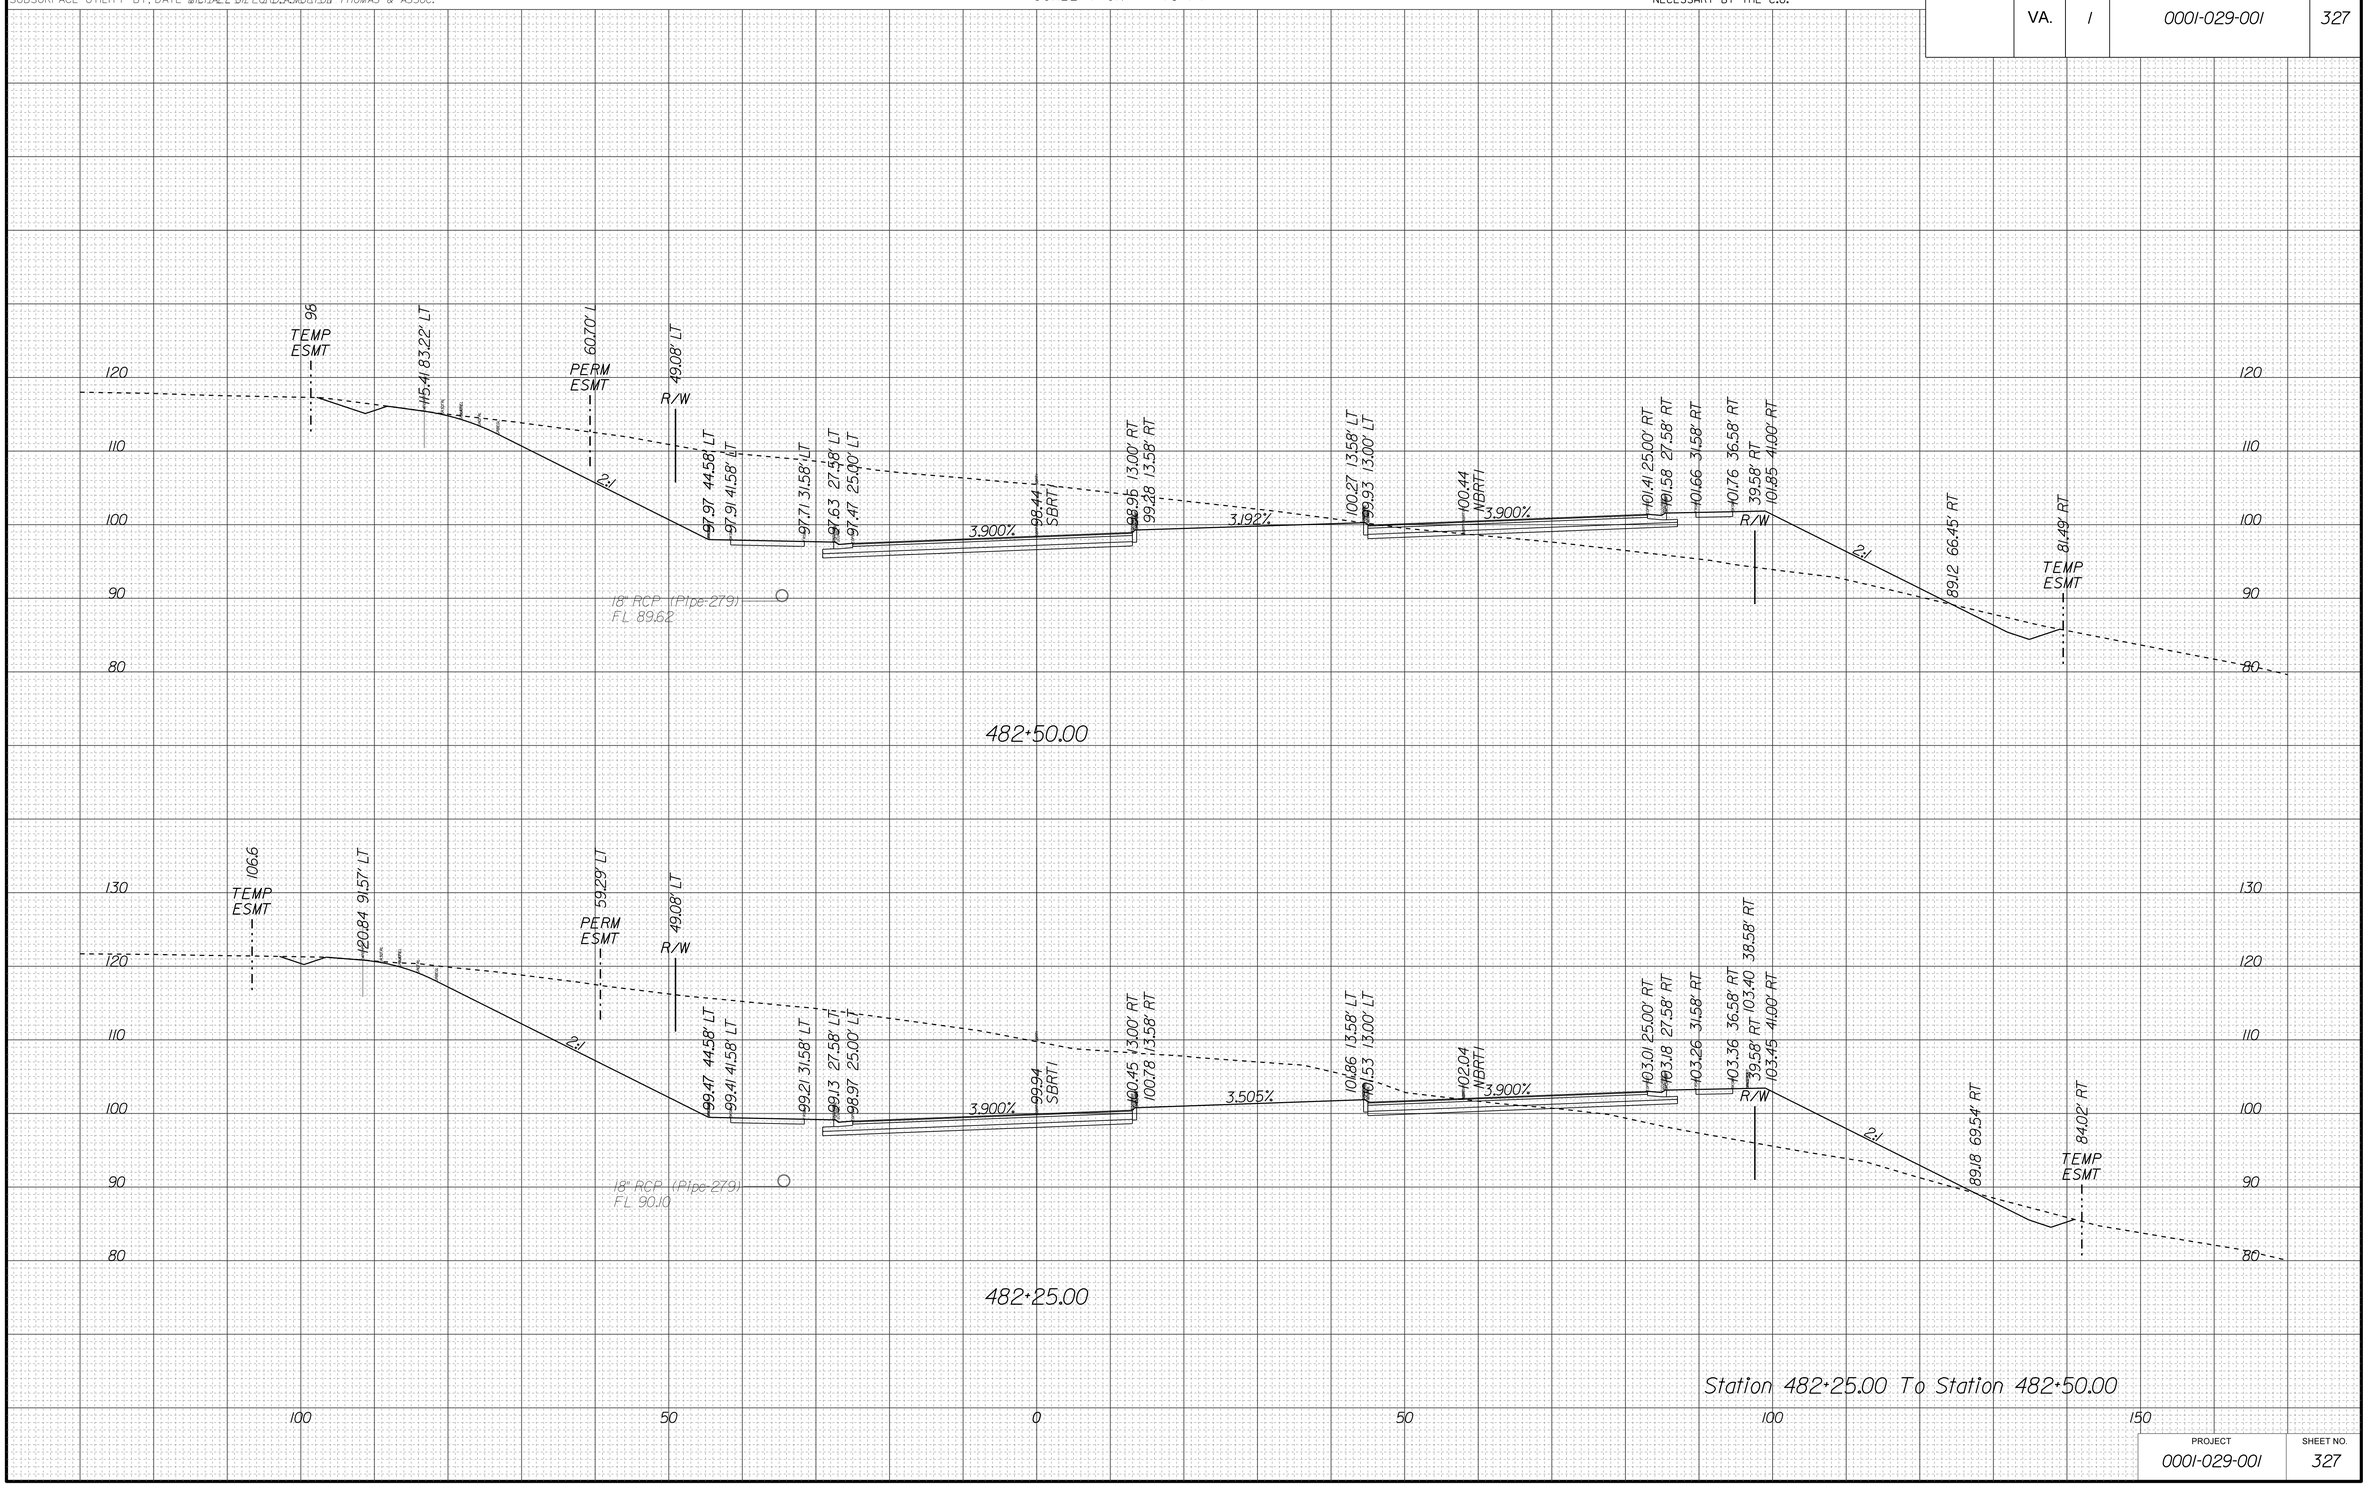

PROJECT	SHEET NO.
0001-029-001	327

10/15/2014
4:53:17 PM

PROJECT MANAGER LAUBA, MEHHEI_A.MORTON_THOMAS_& ASSOC.
SURVEYED BY, DATE EHWA - SUPPLEMENTED BY A.MORTON THOMAS & ASSOC.
DESIGN BY TIM WELLS_A.MORTON_THOMAS_& ASSOC.
SUBSURFACE UTILITY BY, DATE MICHAEL GIFFORD_A.MORTON THOMAS & ASSOC.

CROSS SECTIONS

SCALE 1 IN. = 10 FT

DESIGN FEATURES RELATING TO CONSTRUCTION OR TO REGULATION AND CONTROL OF TRAFFIC MAY BE SUBJECT TO CHANGE AS DEEMED NECESSARY BY THE C.O.

REVISED	STATE	STATE ROUTE	STATE PROJECT	SHEET NO.
	VA.	1	0001-029-001	328

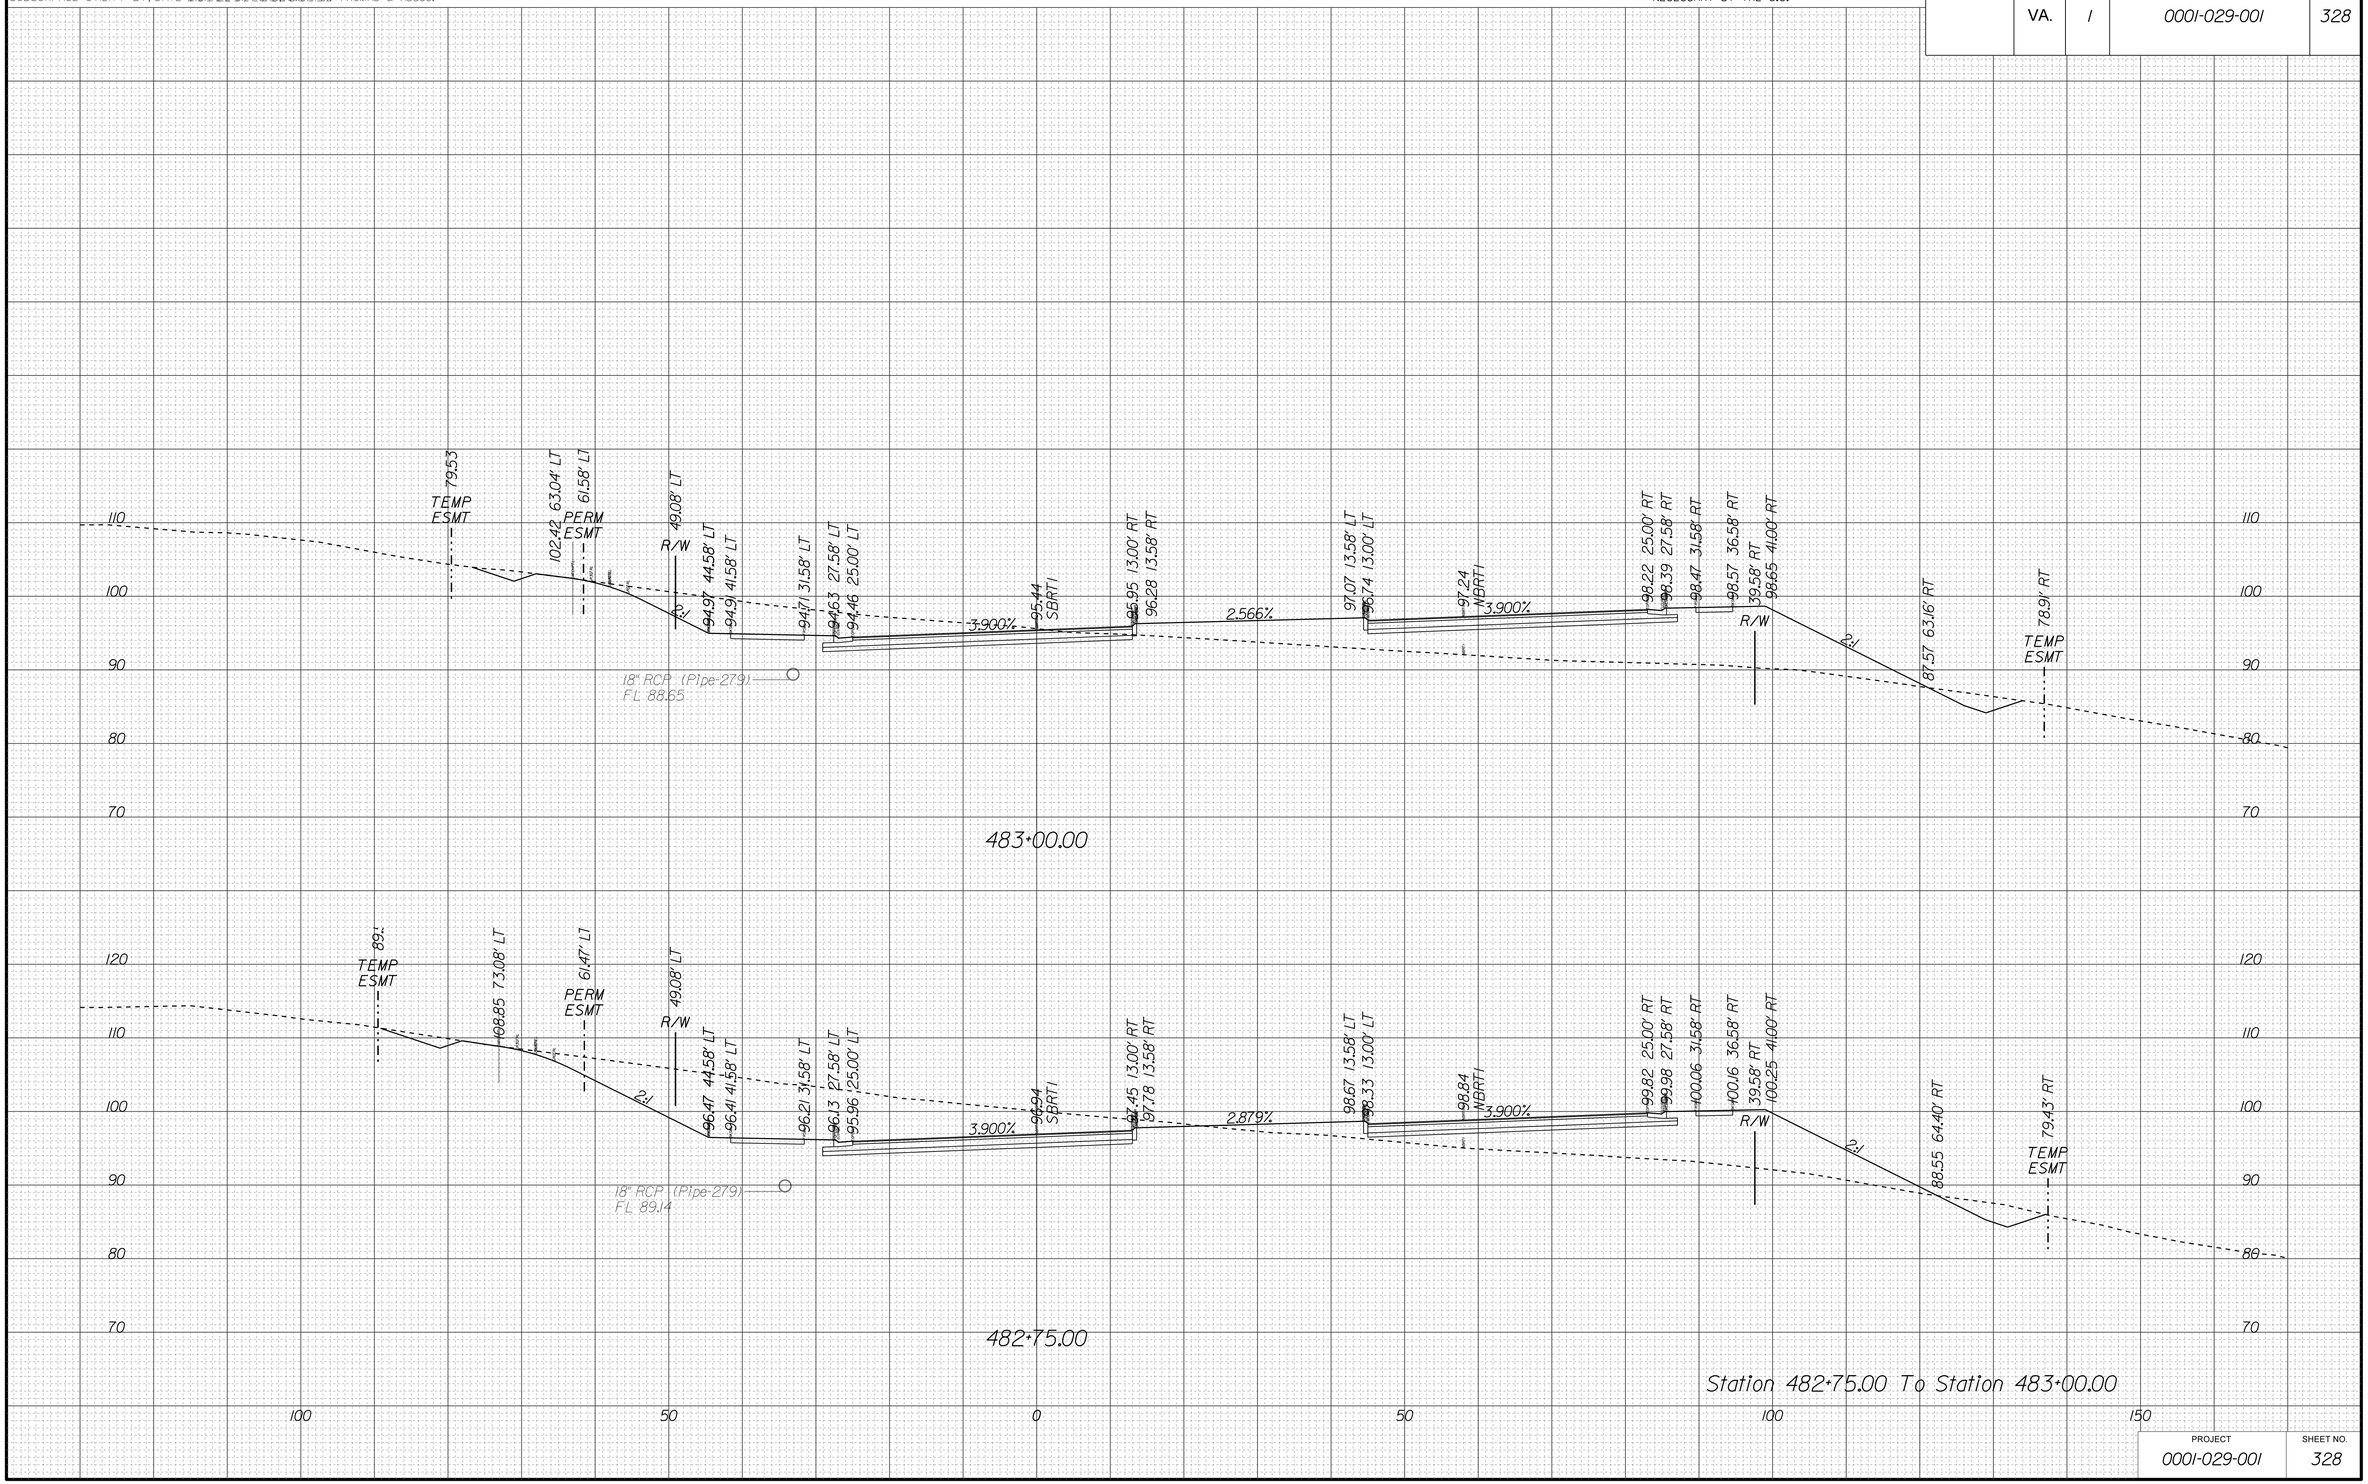

PROJECT	SHEET NO.
0001-029-001	328

10/15/2014
4:53:24 PM

PROJECT MANAGER LAUBA, MEHHEL A.MORTON THOMAS & ASSOC.
SURVEYED BY, DATE EHWA - SUPPLEMENTED BY A.MORTON THOMAS & ASSOC.
DESIGN BY TIM WELLS A.MORTON THOMAS & ASSOC.
SUBSURFACE UTILITY BY, DATE MICHAEL GIFFORD A.MORTON THOMAS & ASSOC.

CROSS SECTIONS

SCALE 1 IN. = 10 FT

DESIGN FEATURES RELATING TO CONSTRUCTION OR TO REGULATION AND CONTROL OF TRAFFIC MAY BE SUBJECT TO CHANGE AS DEEMED NECESSARY BY THE C.O.

REVISED	STATE	STATE ROUTE	STATE PROJECT	SHEET NO.
	VA.	1	0001-029-001	329

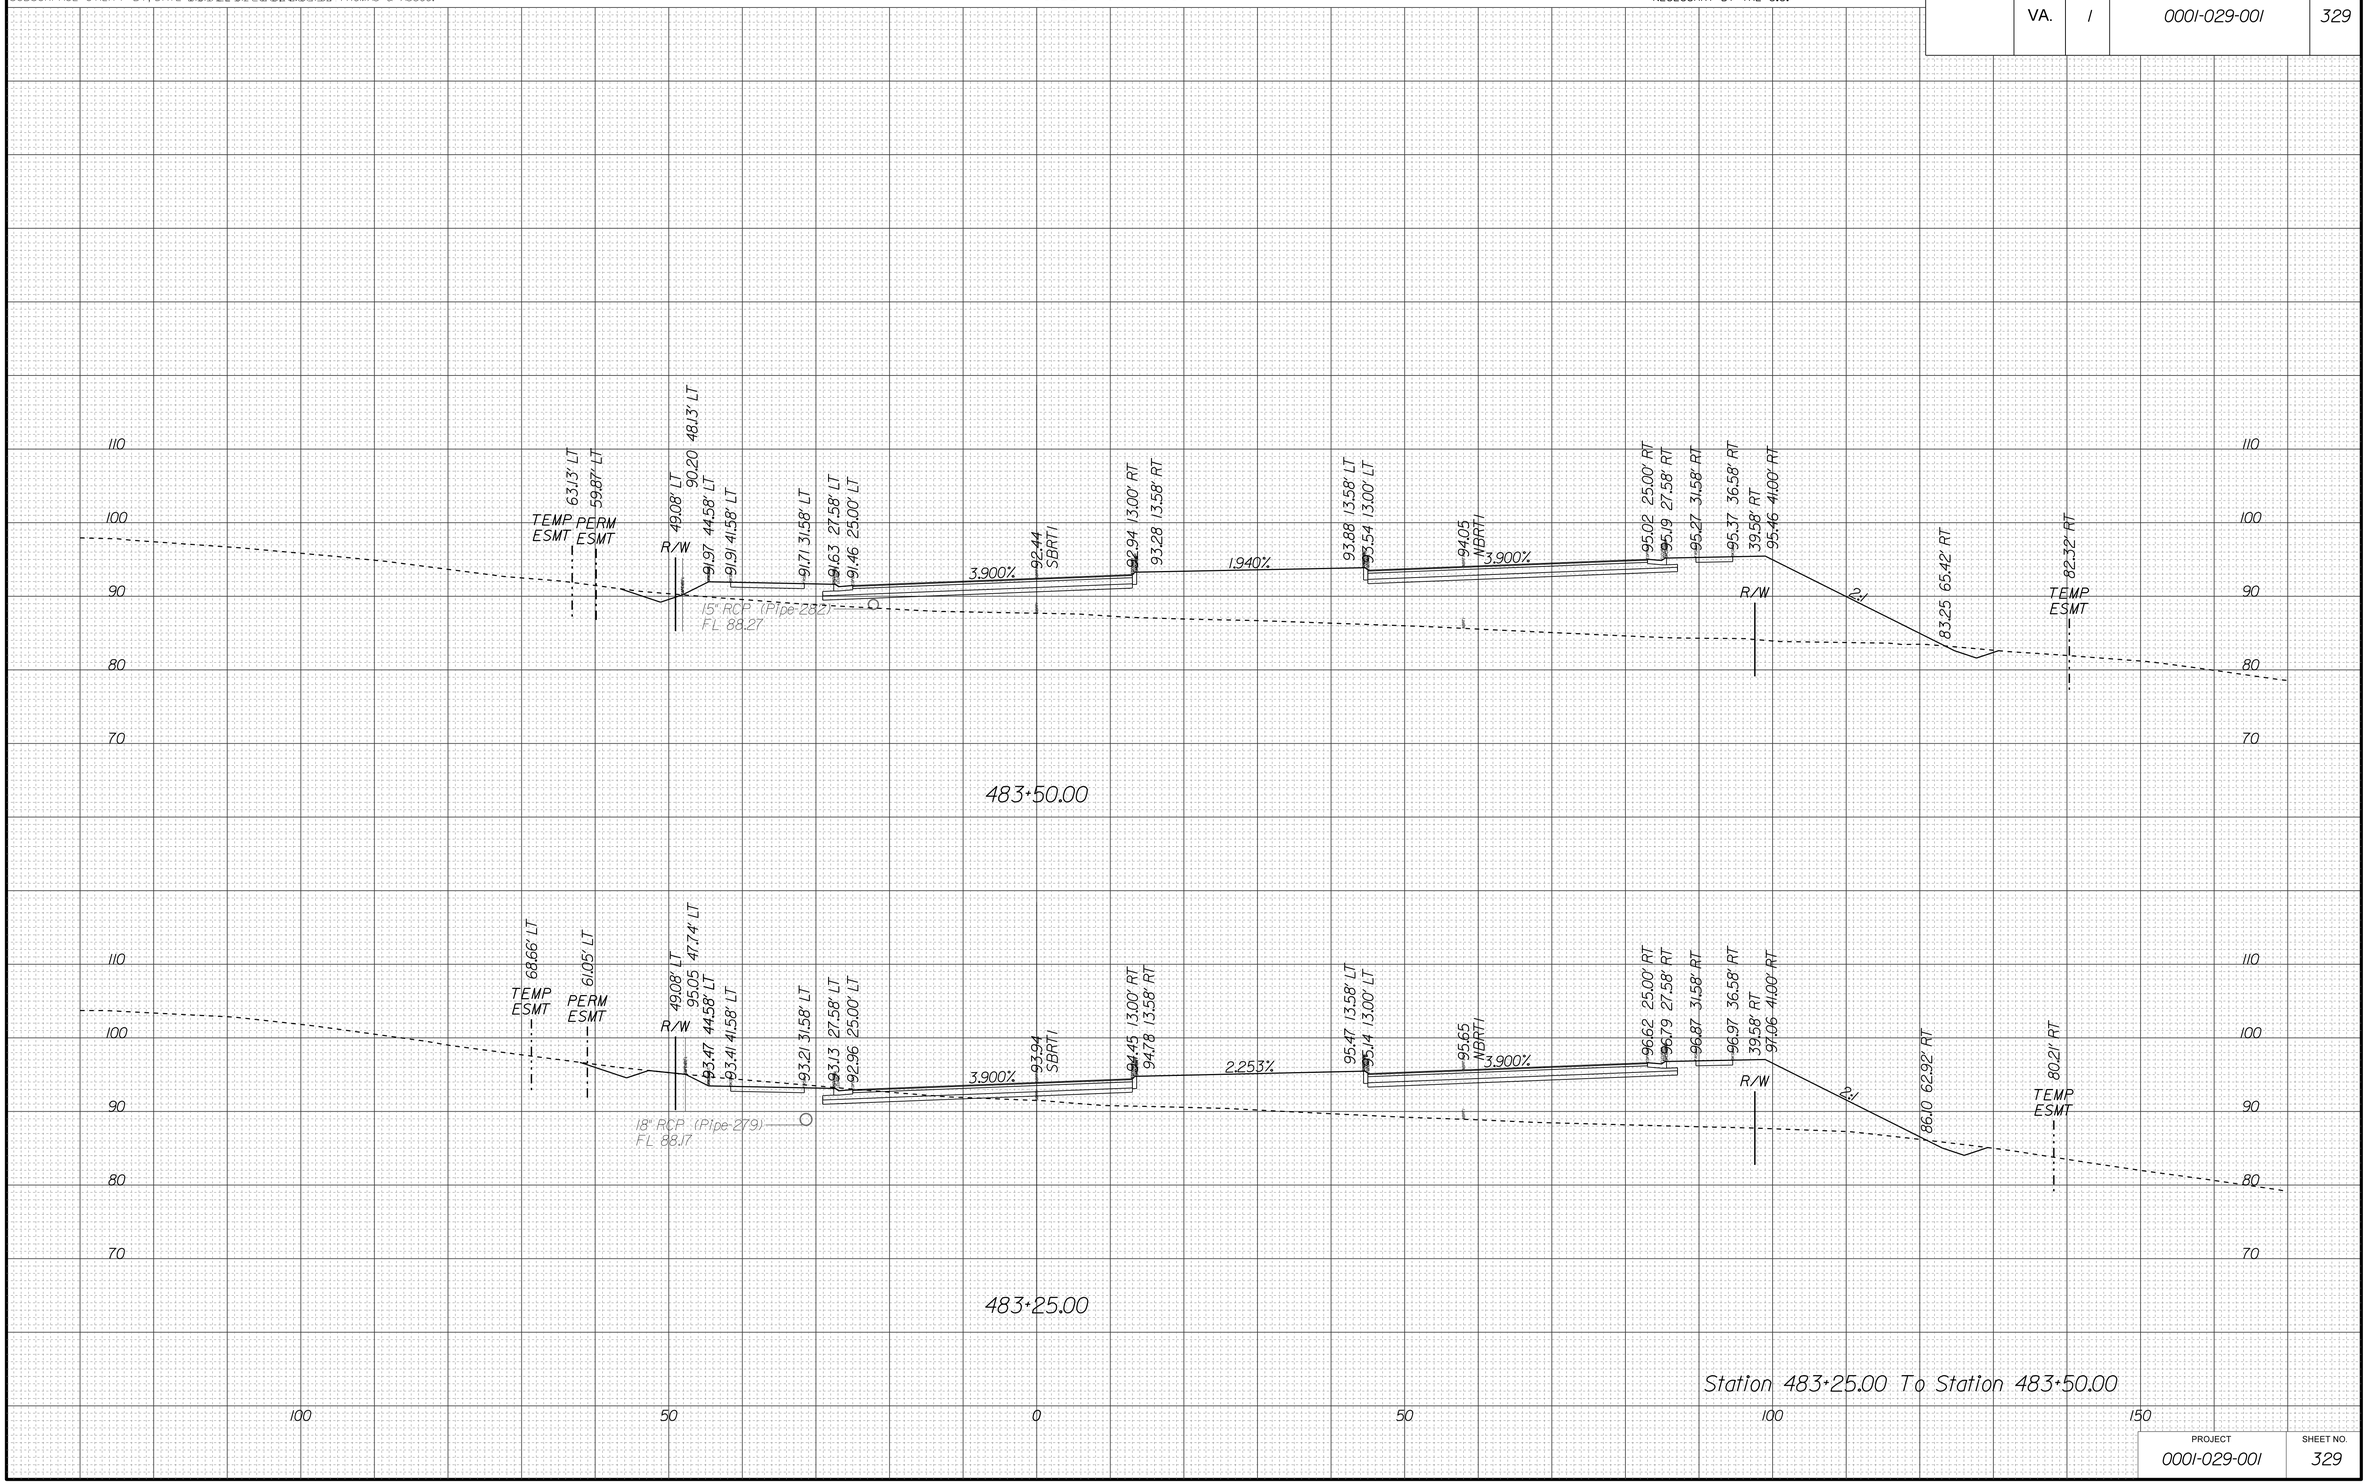

Station 483+25.00 To Station 483+50.00

PROJECT	SHEET NO.
0001-029-001	329

10/15/2014
4:53:32 PM

PROJECT MANAGER LAUBA, MEHDEI_A.MORTON_THOMAS_& ASSOC.
SURVEYED BY, DATE EHWA - SUPPLEMENTED BY A.MORTON THOMAS & ASSOC.
DESIGN BY TIM WELLS_A.MORTON_THOMAS_& ASSOC.
SUBSURFACE UTILITY BY, DATE MICHAEL GIFFORD_A.MORTON THOMAS & ASSOC.

CROSS SECTIONS

SCALE 1 IN. = 10 FT

DESIGN FEATURES RELATING TO CONSTRUCTION OR TO REGULATION AND CONTROL OF TRAFFIC MAY BE SUBJECT TO CHANGE AS DEEMED NECESSARY BY THE C.O.

REVISED	STATE	STATE ROUTE	STATE PROJECT	SHEET NO.
	VA.	1	0001-029-001	330

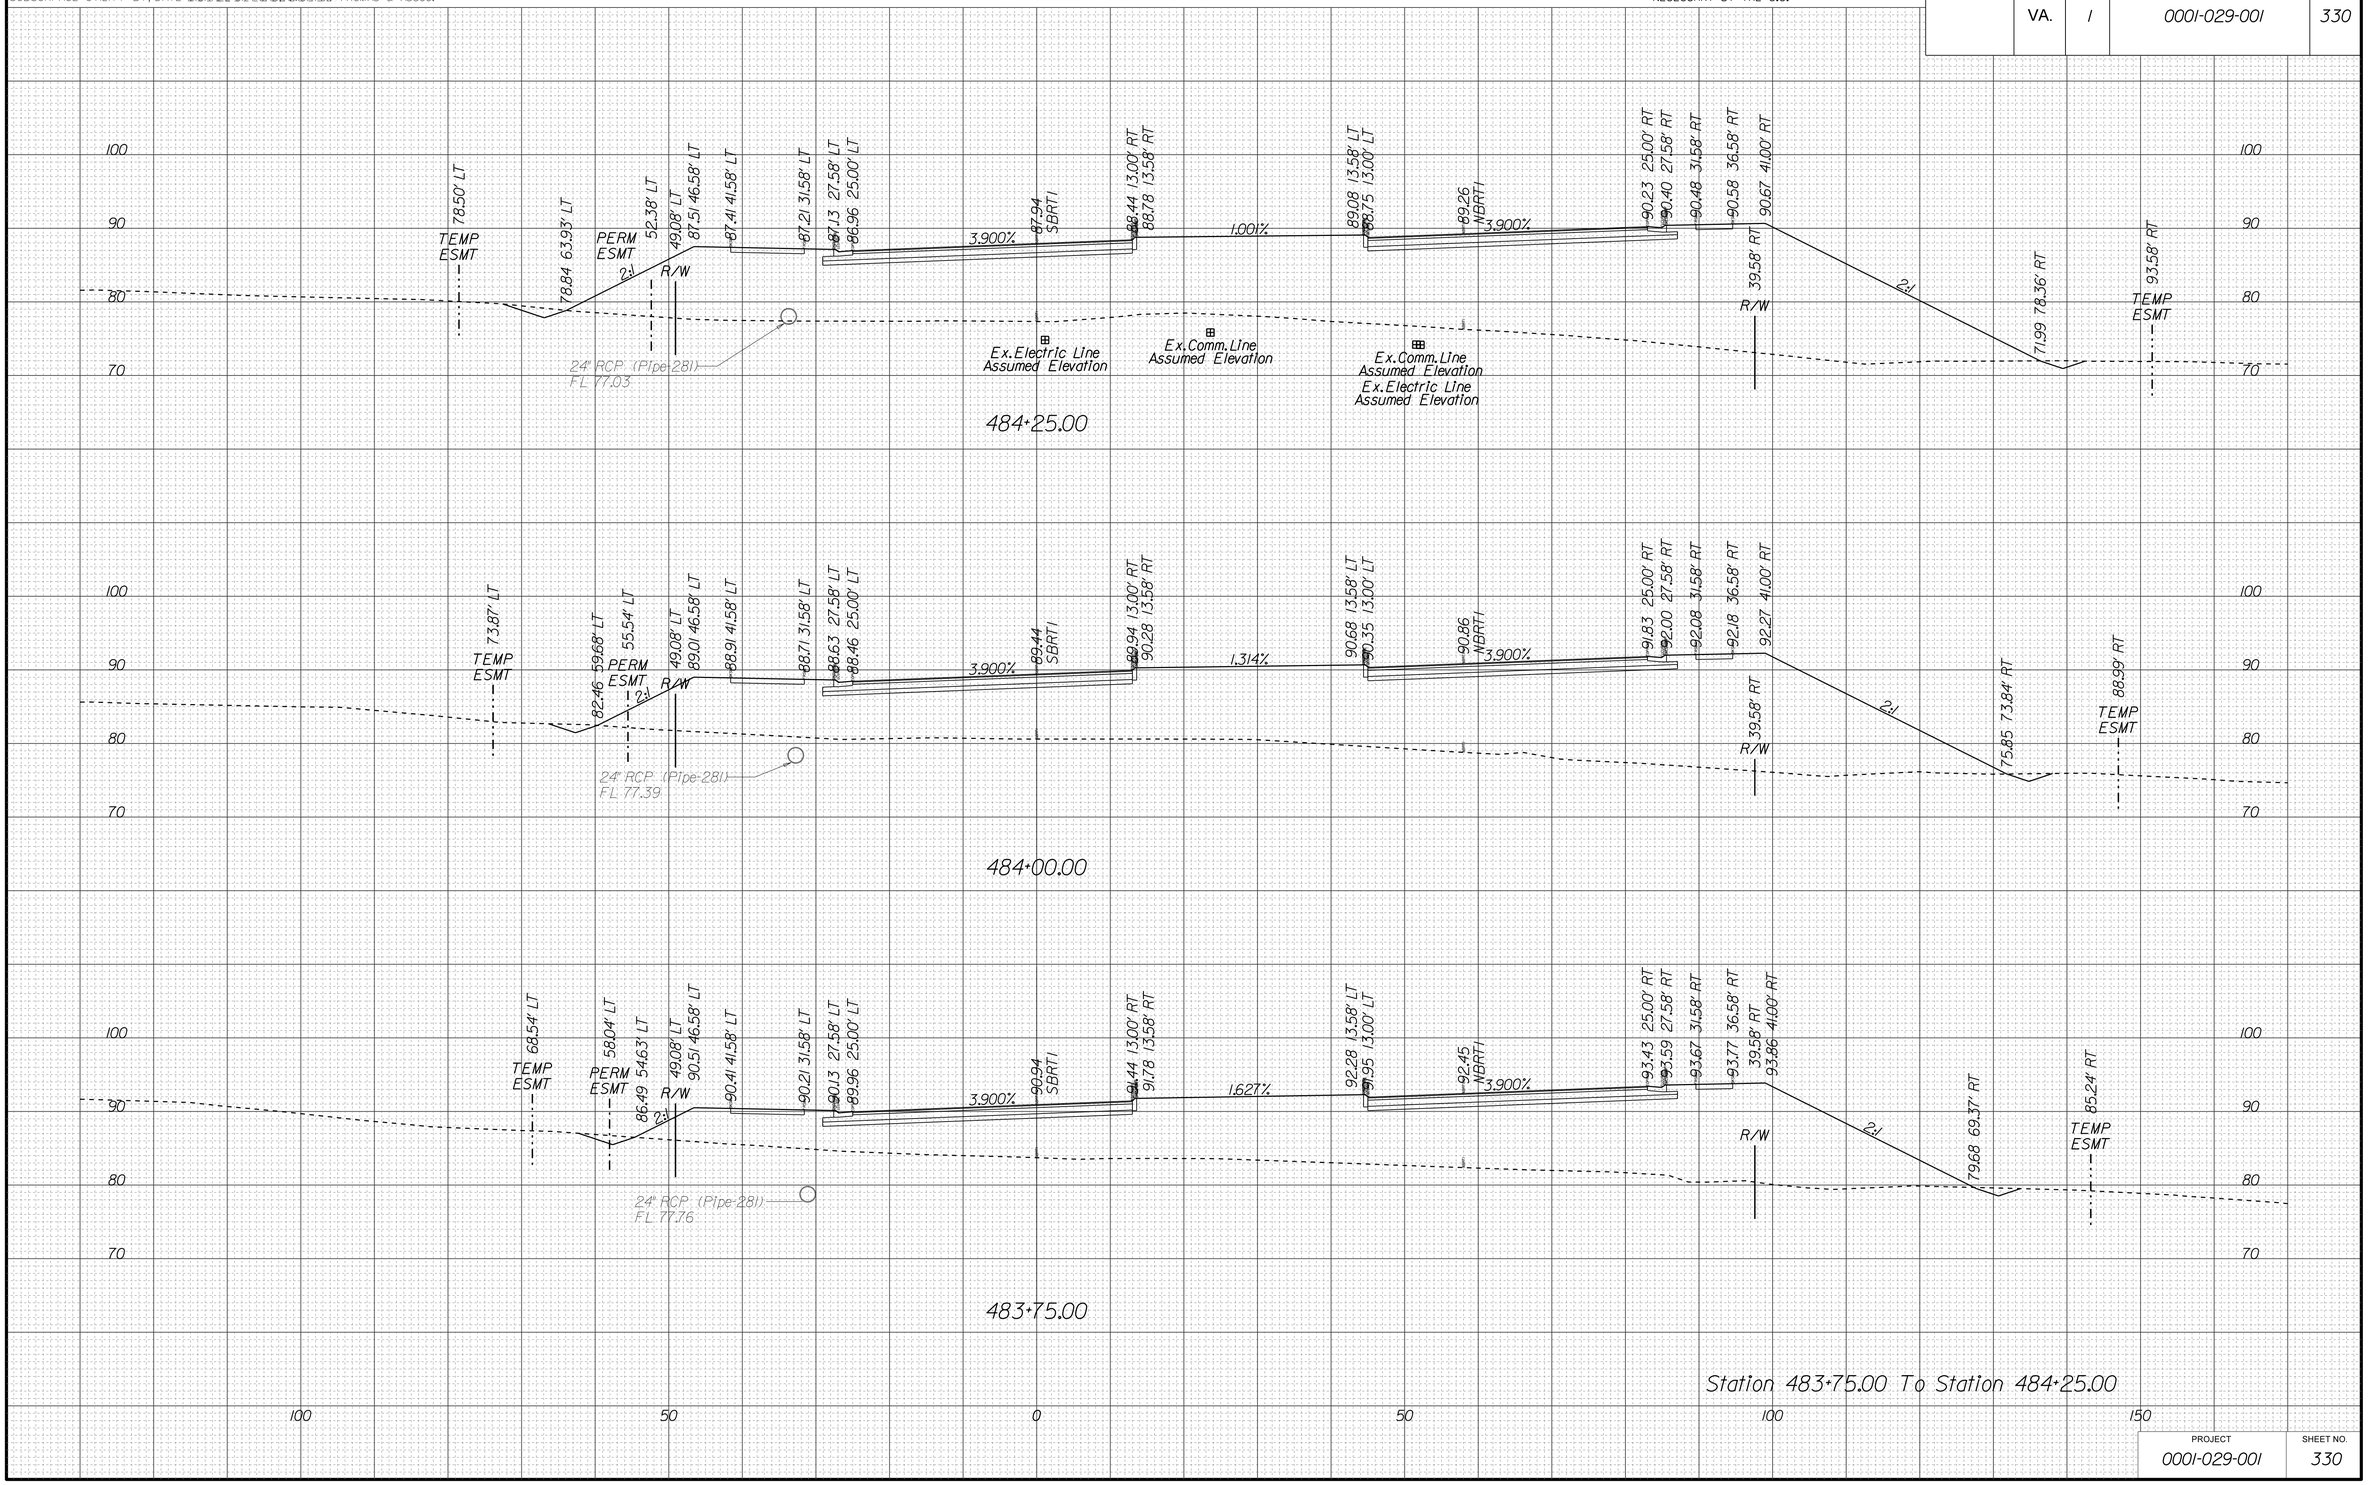

PROJECT	SHEET NO.
0001-029-001	330

10/15/2014
4:53:40 PM

PROJECT MANAGER LAUBA, MEHHEI_A.MORTON_THOMAS_& ASSOC.
SURVEYED BY, DATE EHWA_-_SUPPLEMENTED BY A.MORTON THOMAS & ASSOC.
DESIGN BY TIM_WELLS_A.MORTON_THOMAS_& ASSOC._ _ _ _ _
SUBSURFACE UTILITY BY, DATE MICHAEL GIFFORD_A.MORTON THOMAS & ASSOC.

CROSS SECTIONS

SCALE 1 IN. = 10 FT

DESIGN FEATURES RELATING TO CONSTRUCTION OR TO REGULATION AND CONTROL OF TRAFFIC MAY BE SUBJECT TO CHANGE AS DEEMED NECESSARY BY THE C.O.

REVISED	STATE	STATE ROUTE	STATE PROJECT	SHEET NO.
	VA.	1	0001-029-001	331

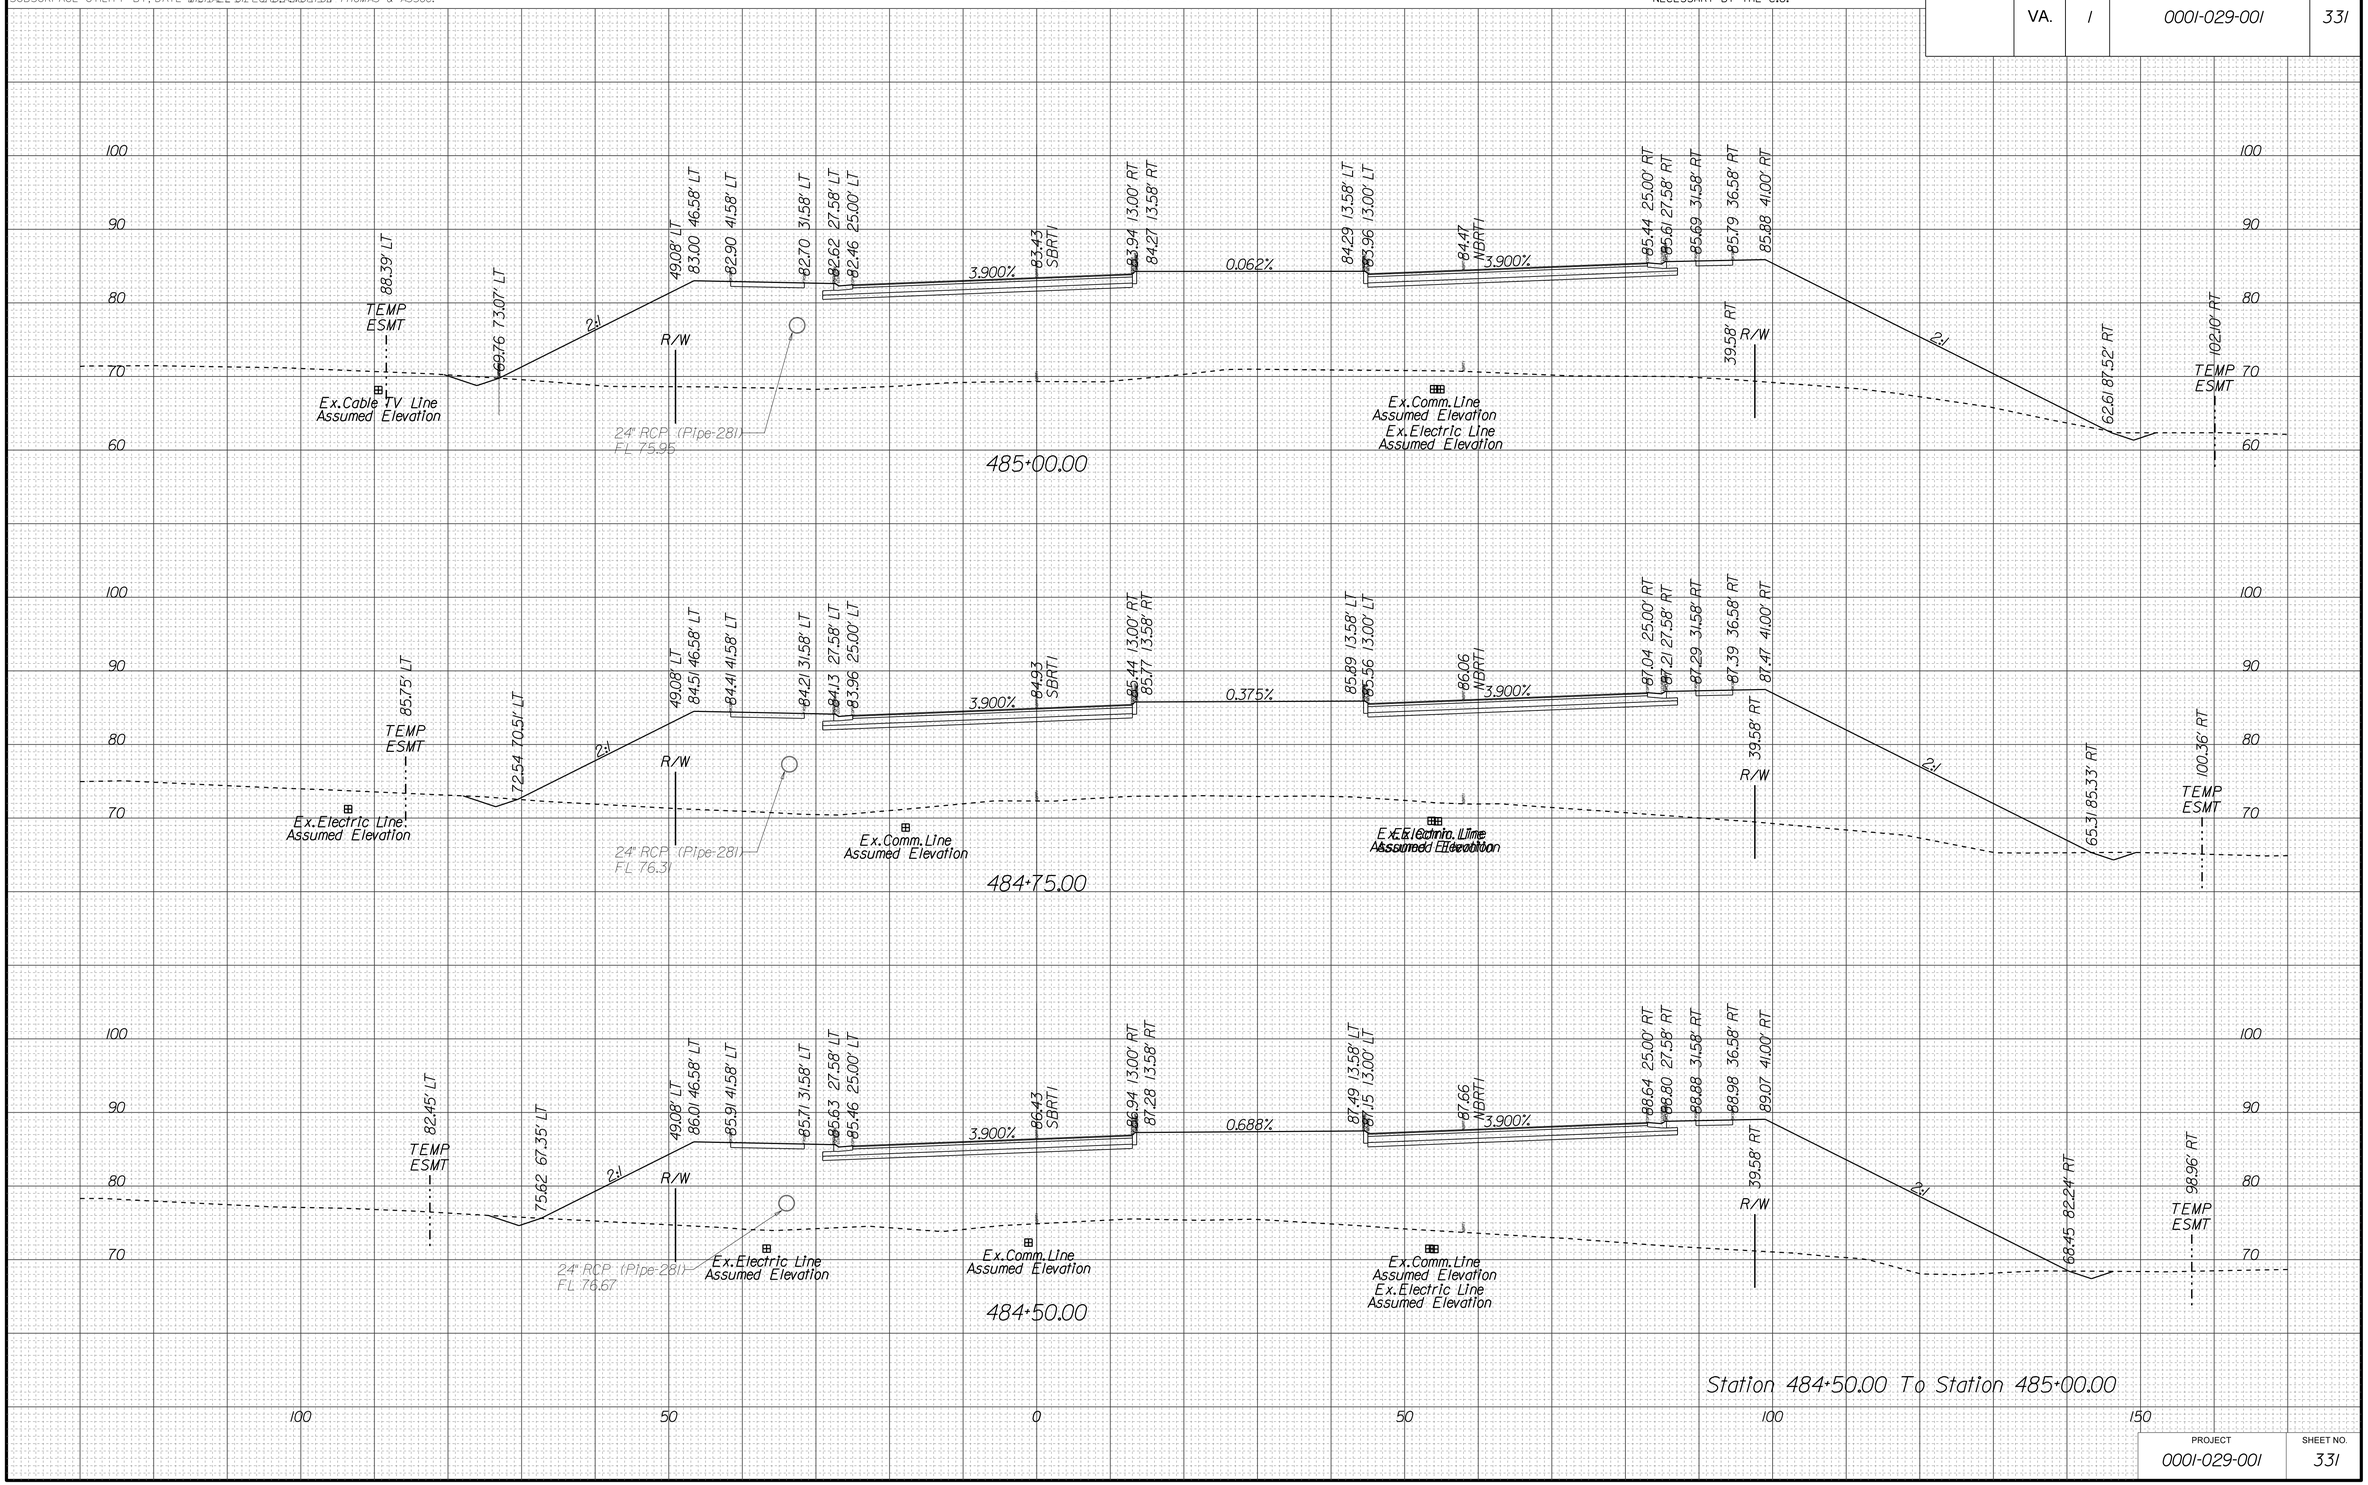

PROJECT	SHEET NO.
0001-029-001	331

10/15/2014
4:53:48 PM

PROJECT MANAGER LAUBA MEHIEL A.MORTON THOMAS & ASSOC.
SURVEYED BY, DATE EHWA - SUPPLEMENTED BY A.MORTON THOMAS & ASSOC.
DESIGN BY TIM WELLS A.MORTON THOMAS & ASSOC.
SUBSURFACE UTILITY BY, DATE MICHAEL GIFFORD A.MORTON THOMAS & ASSOC.

CROSS SECTIONS

SCALE 1 IN. = 10 FT

DESIGN FEATURES RELATING TO CONSTRUCTION OR TO REGULATION AND CONTROL OF TRAFFIC MAY BE SUBJECT TO CHANGE AS DEEMED NECESSARY BY THE C.O.

REVISED	STATE	STATE ROUTE	STATE PROJECT	SHEET NO.
	VA.	1	0001-029-001	332

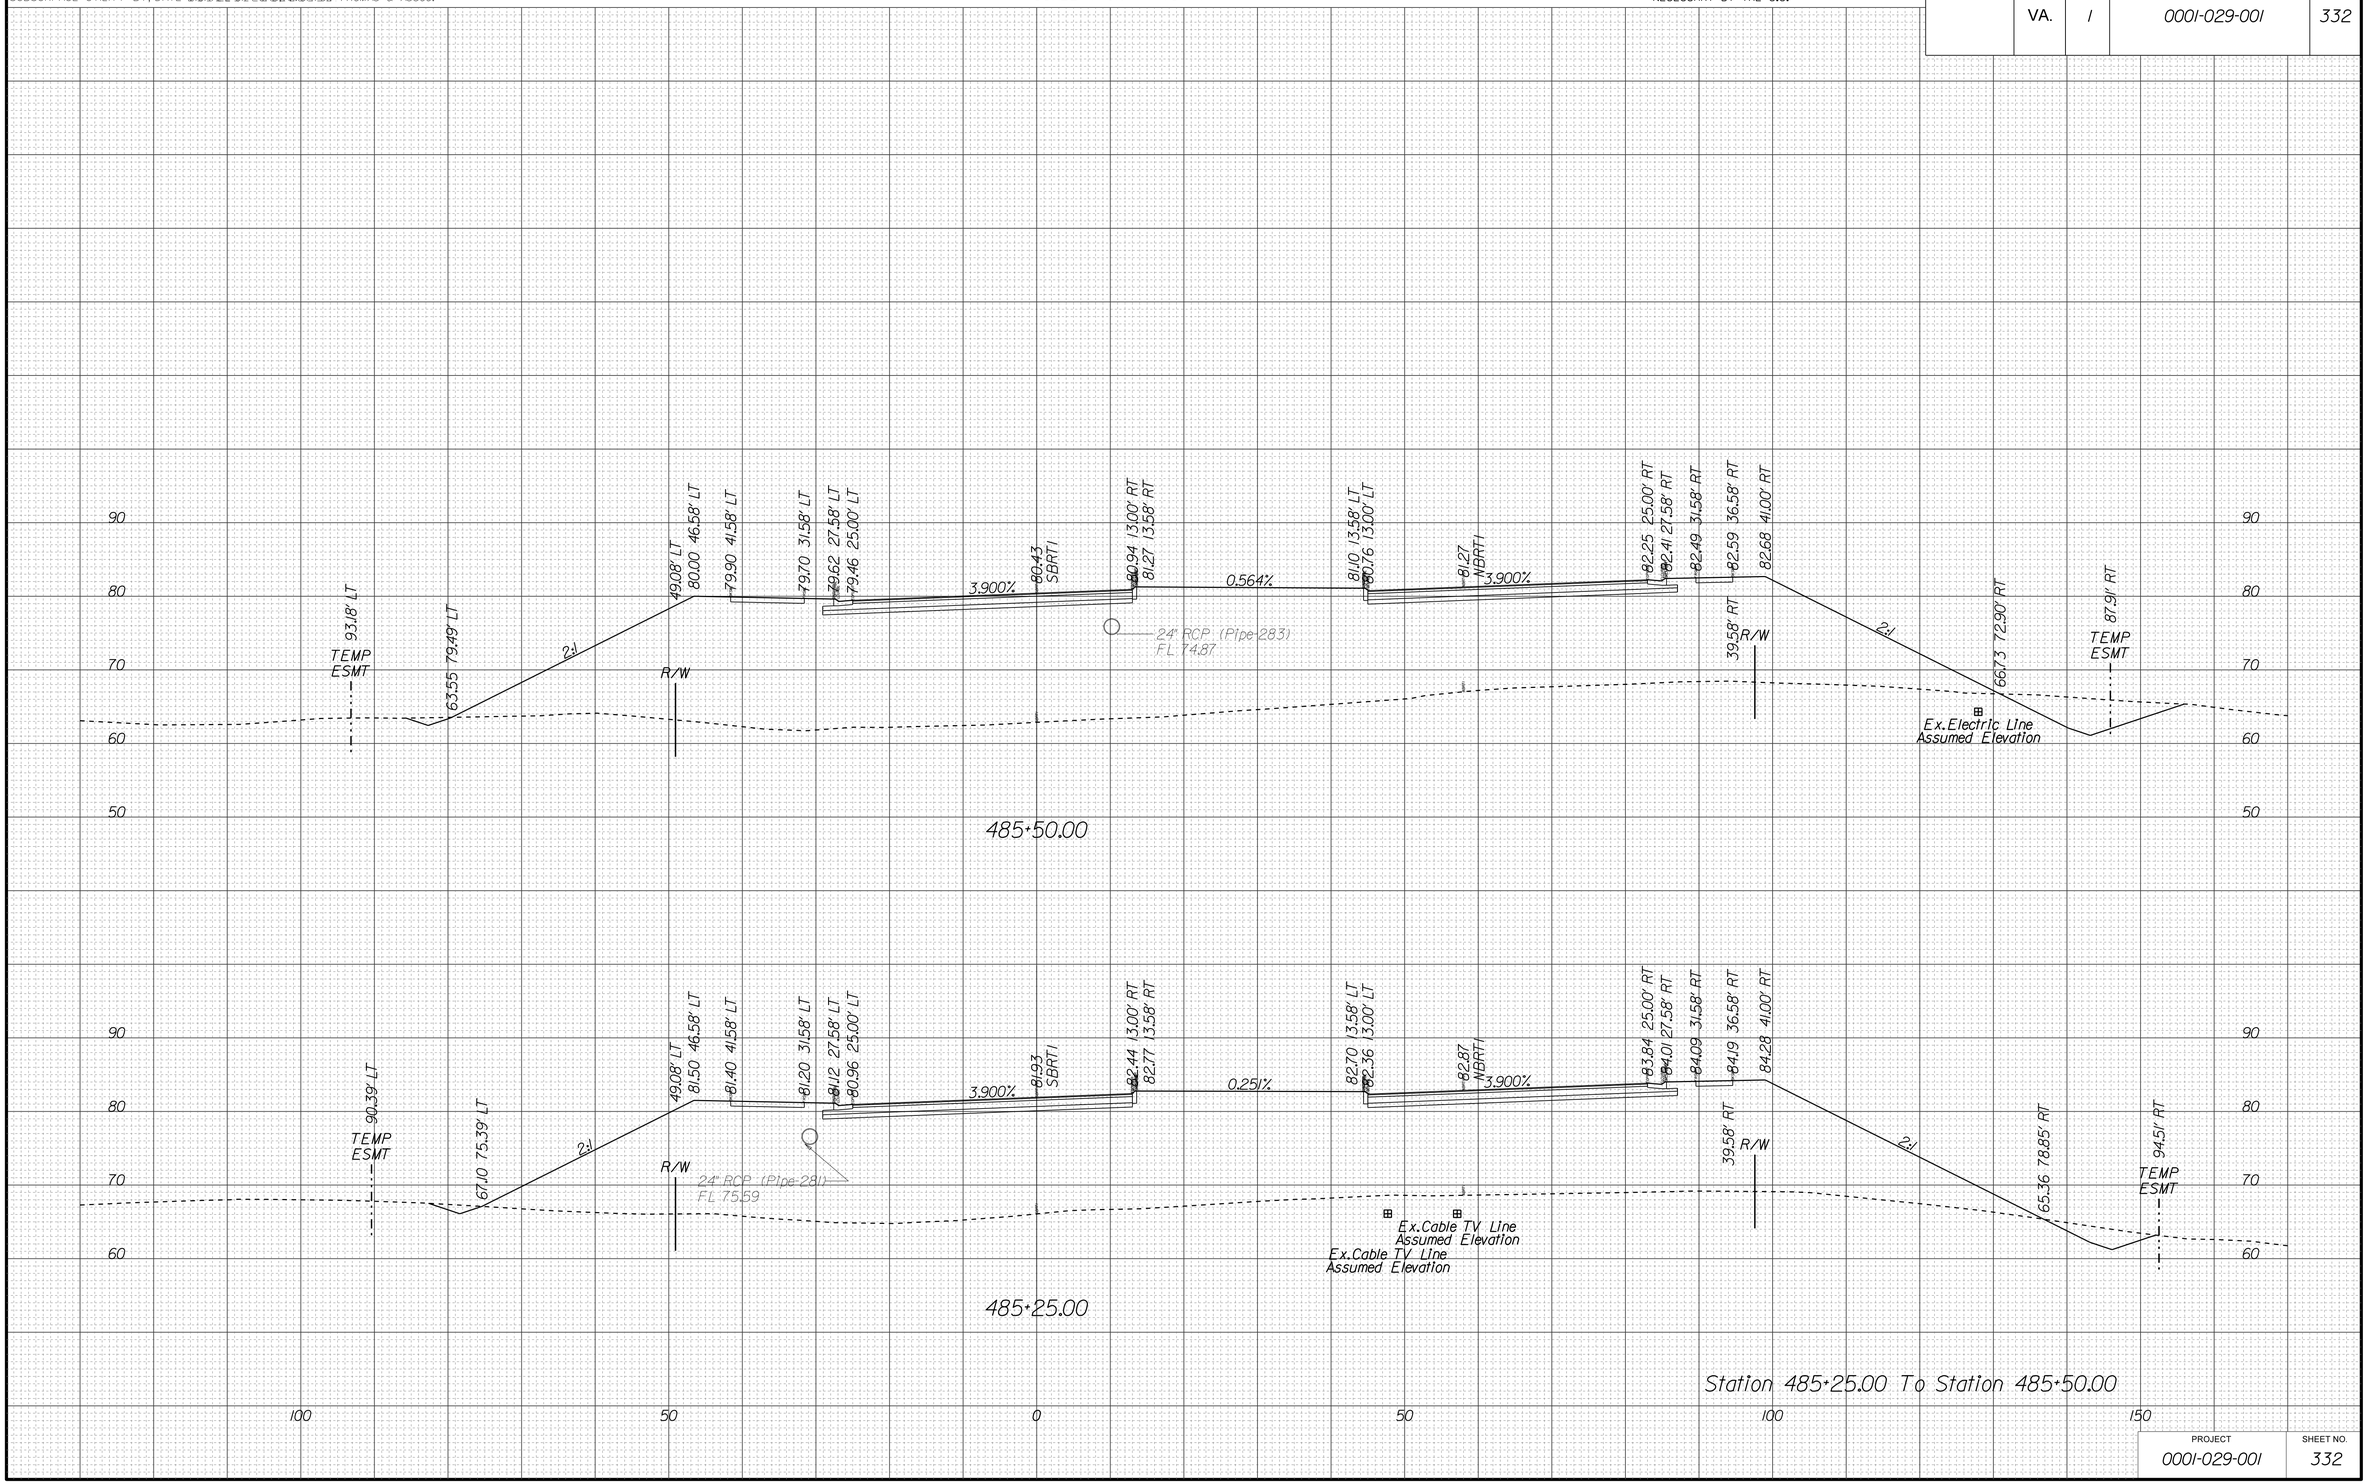

PROJECT	SHEET NO.
0001-029-001	332

10/15/2014
4:53:55 PM

PROJECT MANAGER LAUBA, MEHIEL_A.MORTON_THOMAS_& ASSOC.
SURVEYED BY, DATE EHWA_-_SUPPLEMENTED BY A.MORTON THOMAS & ASSOC.
DESIGN BY TIM_WELLS_A.MORTON_THOMAS_& ASSOC._____
SUBSURFACE UTILITY BY, DATE MICHAEL GIFFORD_A.MORTON THOMAS & ASSOC.

CROSS SECTIONS

SCALE 1 IN. = 10 FT

DESIGN FEATURES RELATING TO CONSTRUCTION OR TO REGULATION AND CONTROL OF TRAFFIC MAY BE SUBJECT TO CHANGE AS DEEMED NECESSARY BY THE C.O.

REVISED	STATE	STATE ROUTE	STATE PROJECT	SHEET NO.
	VA.	1	0001-029-001	333

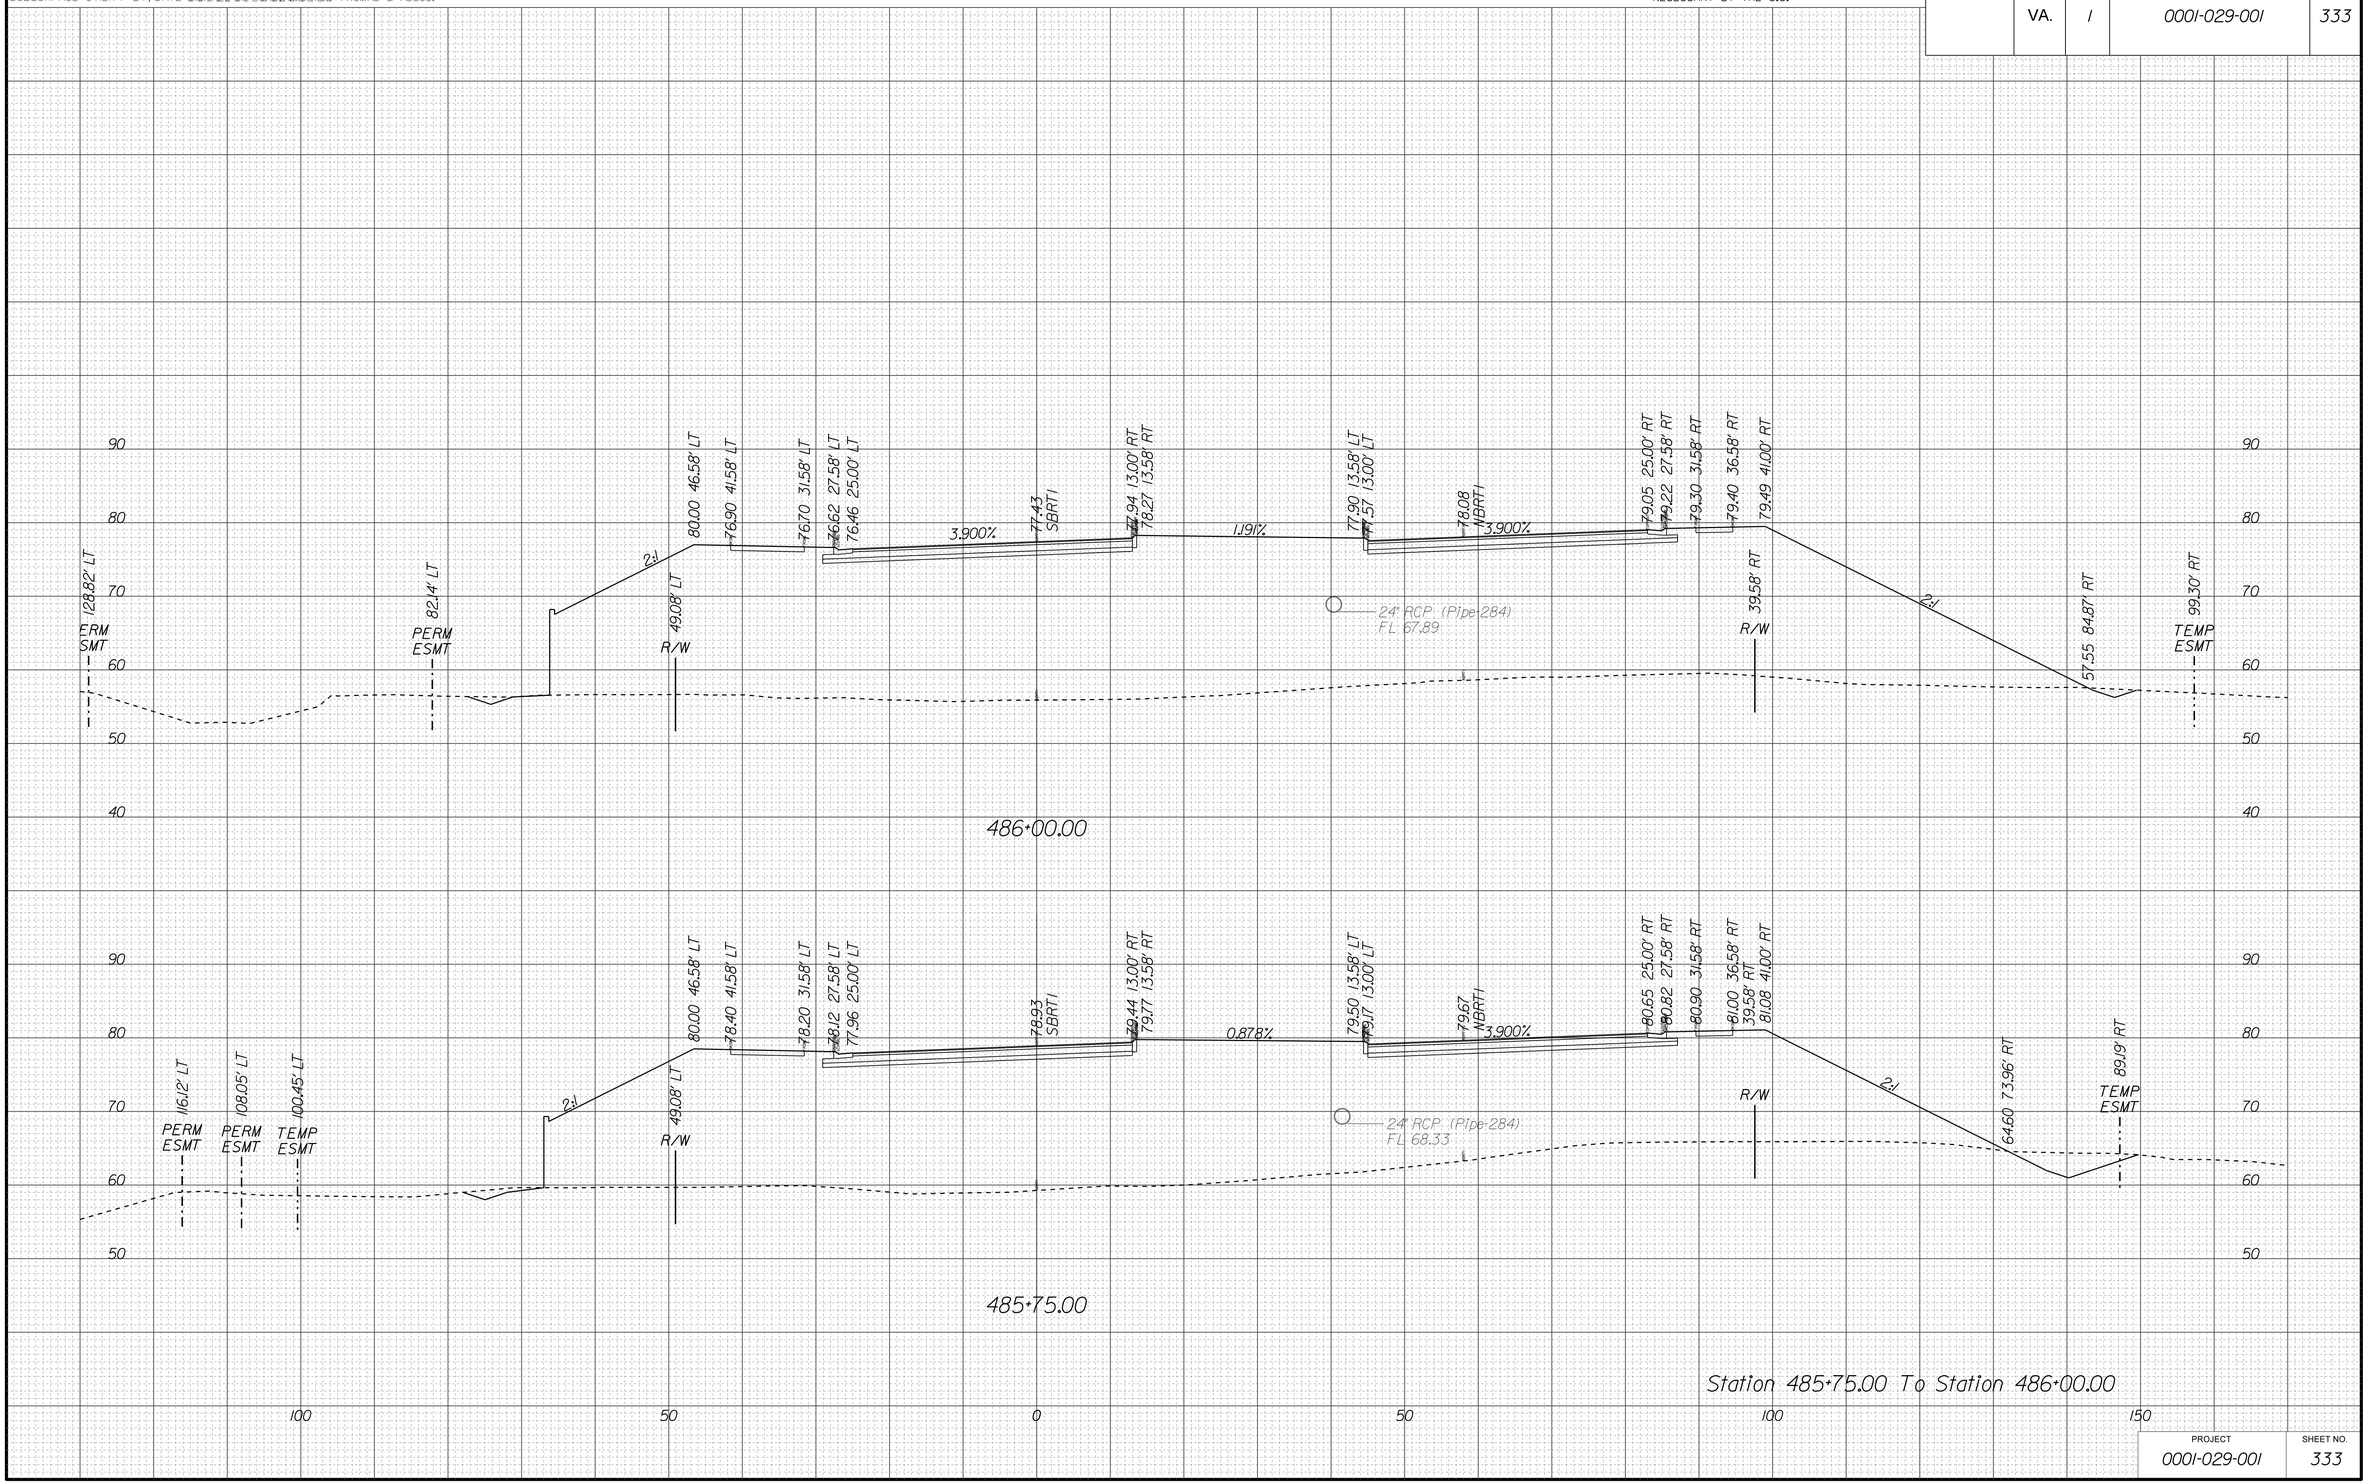

PROJECT	SHEET NO.
0001-029-001	333

10/15/2014
4:54:03 PM

PROJECT MANAGER LAUBA MEHIEL A.MORTON THOMAS & ASSOC.
SURVEYED BY, DATE EHWA - SUPPLEMENTED BY A.MORTON THOMAS & ASSOC.
DESIGN BY TIM WELLS A.MORTON THOMAS & ASSOC.
SUBSURFACE UTILITY BY, DATE MICHAEL GIFFORD A.MORTON THOMAS & ASSOC.

CROSS SECTIONS

SCALE 1 IN. = 10 FT

DESIGN FEATURES RELATING TO CONSTRUCTION OR TO REGULATION AND CONTROL OF TRAFFIC MAY BE SUBJECT TO CHANGE AS DEEMED NECESSARY BY THE C.O.

REVISED	STATE	STATE ROUTE	STATE PROJECT	SHEET NO.
	VA.	1	0001-029-001	334

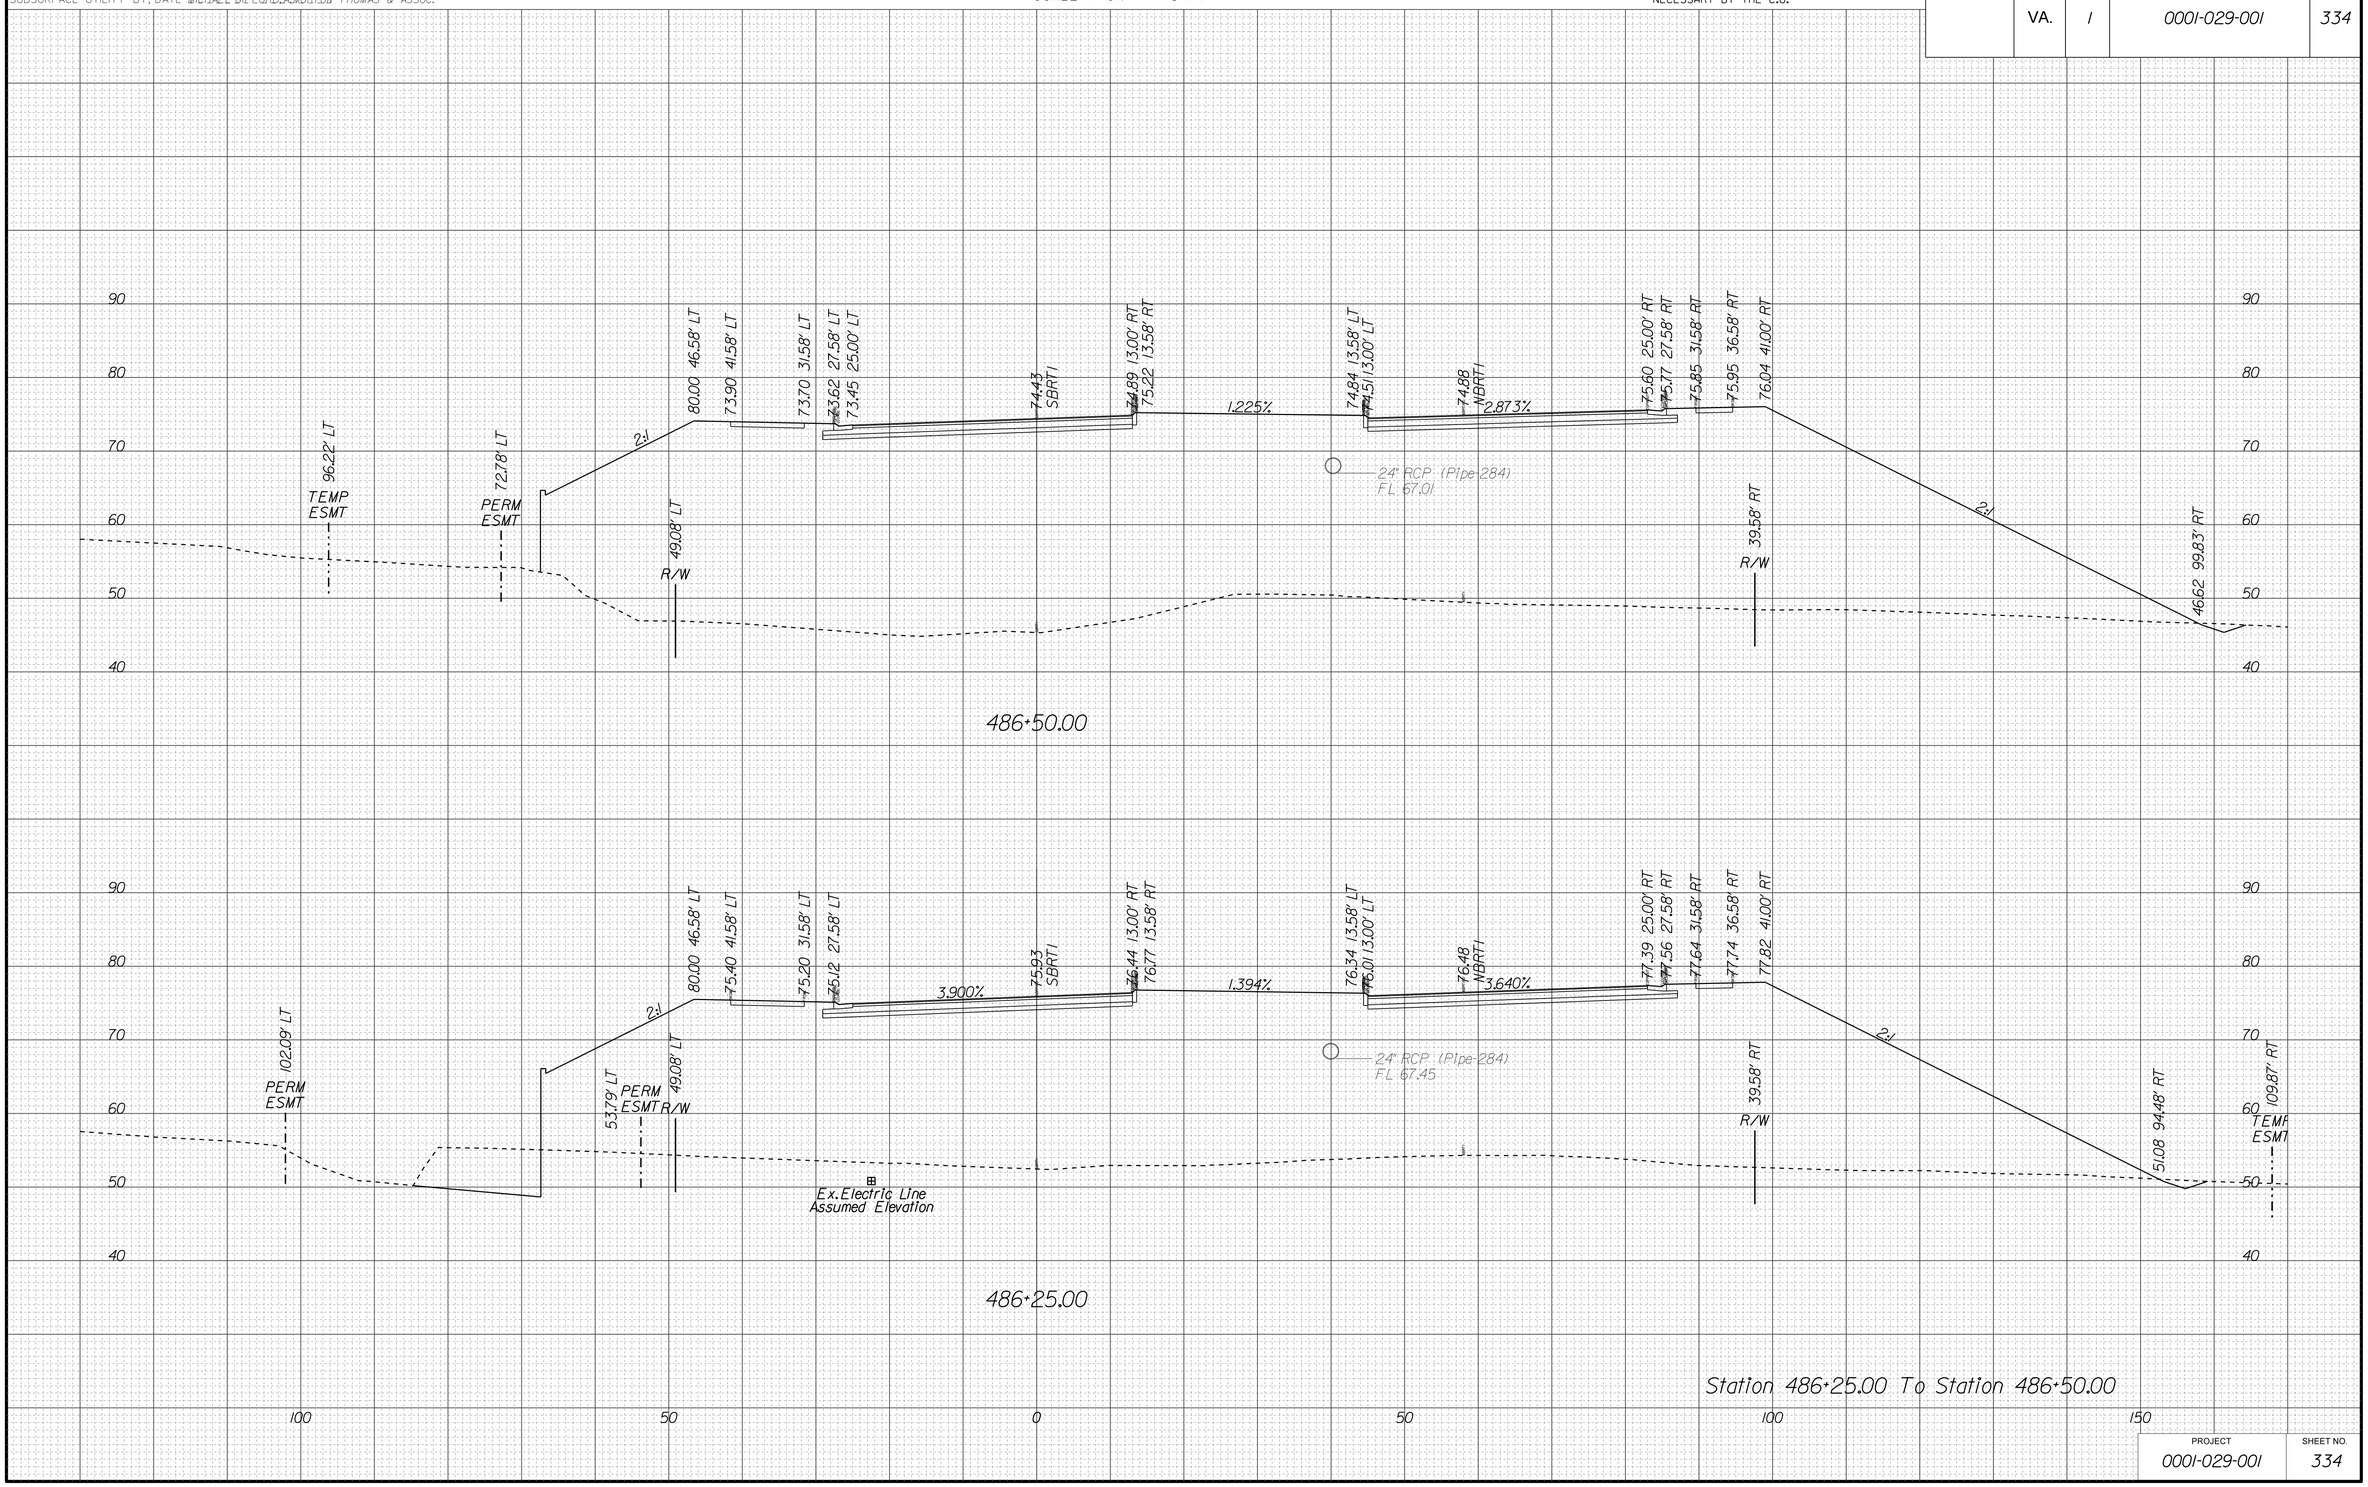

PROJECT	SHEET NO.
0001-029-001	334

10/15/2014
4:54:11 PM

PROJECT MANAGER LAUBA, MEHIEL_A.MORTON_THOMAS_& ASSOC.
SURVEYED BY, DATE EHWA - SUPPLEMENTED BY A.MORTON THOMAS & ASSOC.
DESIGN BY TIM WELLS_A.MORTON_THOMAS_& ASSOC.
SUBSURFACE UTILITY BY, DATE MICHAEL GIFFORD_A.MORTON THOMAS & ASSOC.

CROSS SECTIONS

SCALE 1 IN. = 10 FT

DESIGN FEATURES RELATING TO CONSTRUCTION OR TO REGULATION AND CONTROL OF TRAFFIC MAY BE SUBJECT TO CHANGE AS DEEMED NECESSARY BY THE C.O.

REVISED	STATE	STATE ROUTE	STATE PROJECT	SHEET NO.
	VA.	1	0001-029-001	335

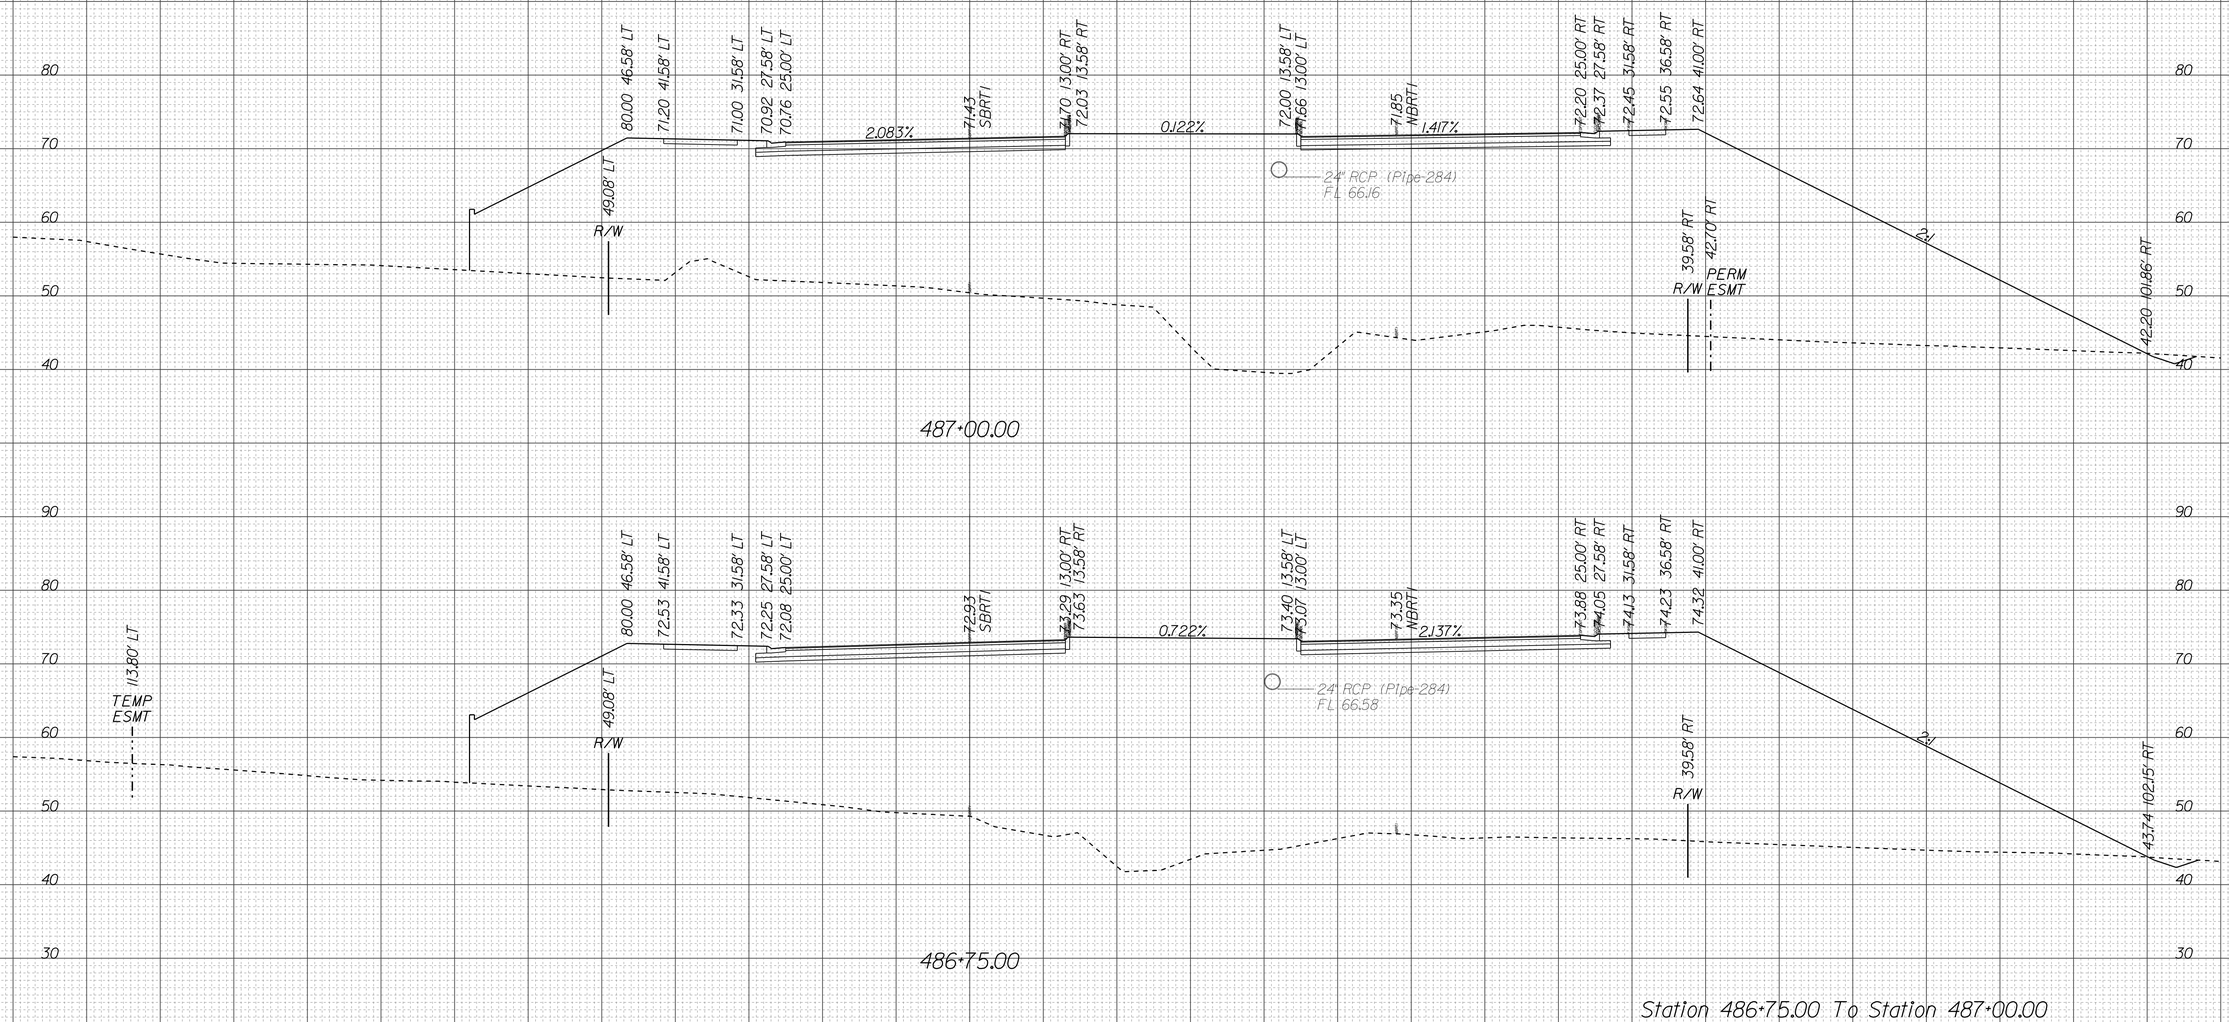

PROJECT	SHEET NO.
0001-029-001	335

10/15/2014
4:54:21 PM

PROJECT MANAGER LAUBA, MEHIEL_A.MORTON_THOMAS_& ASSOC.
SURVEYED BY, DATE EHWA - SUPPLEMENTED BY A.MORTON THOMAS & ASSOC.
DESIGN BY TIM WELLS_A.MORTON_THOMAS_& ASSOC.
SUBSURFACE UTILITY BY, DATE MICHAEL GIFFORD_A.MORTON THOMAS & ASSOC.

CROSS SECTIONS

SCALE 1 IN. = 10 FT

DESIGN FEATURES RELATING TO CONSTRUCTION OR TO REGULATION AND CONTROL OF TRAFFIC MAY BE SUBJECT TO CHANGE AS DEEMED NECESSARY BY THE C.O.

REVISED	STATE	STATE ROUTE	STATE PROJECT	SHEET NO.
	VA.	1	0001-029-001	336

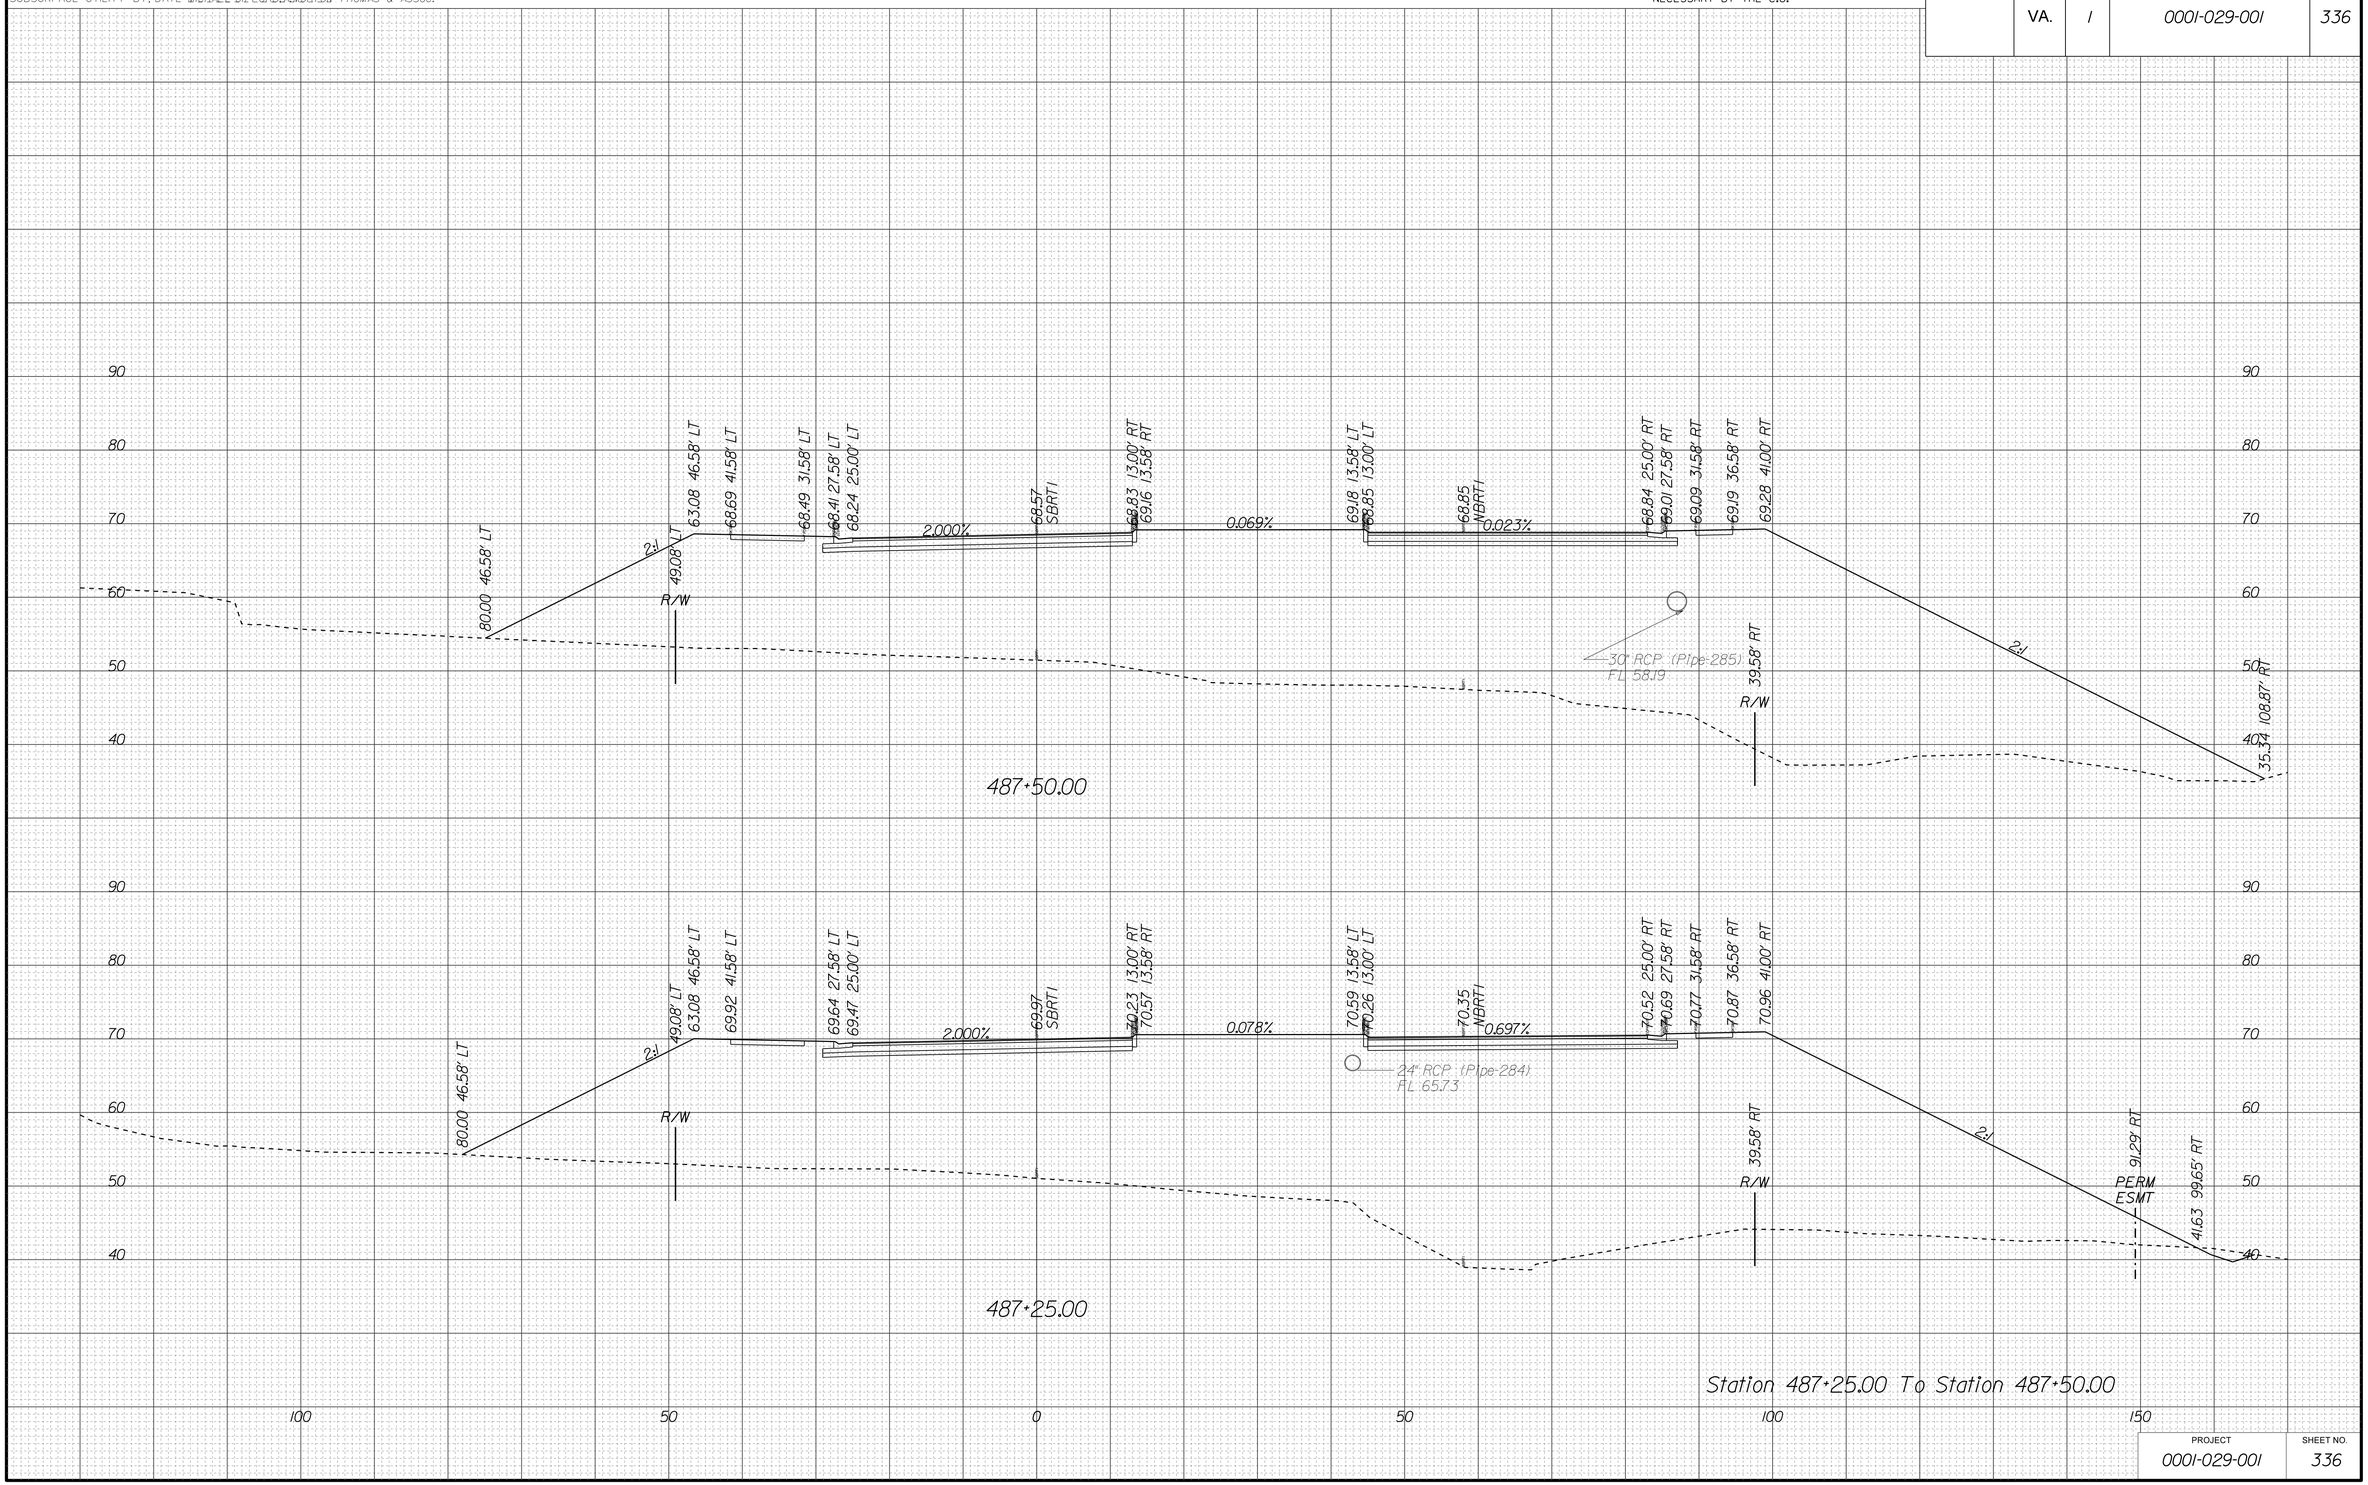

PROJECT	SHEET NO.
0001-029-001	336

10/15/2014
4:54:29 PM

PROJECT MANAGER LAUBA MEHIEL A.MORTON THOMAS & ASSOC.
SURVEYED BY, DATE EHWA - SUPPLEMENTED BY A.MORTON THOMAS & ASSOC.
DESIGN BY TIM WELLS A.MORTON THOMAS & ASSOC.
SUBSURFACE UTILITY BY, DATE MICHAEL GIFFORD A.MORTON THOMAS & ASSOC.

CROSS SECTIONS

SCALE 1 IN. = 10 FT

DESIGN FEATURES RELATING TO CONSTRUCTION OR TO REGULATION AND CONTROL OF TRAFFIC MAY BE SUBJECT TO CHANGE AS DEEMED NECESSARY BY THE C.O.

REVISED	STATE	STATE ROUTE	STATE PROJECT	SHEET NO.
	VA.	1	0001-029-001	337

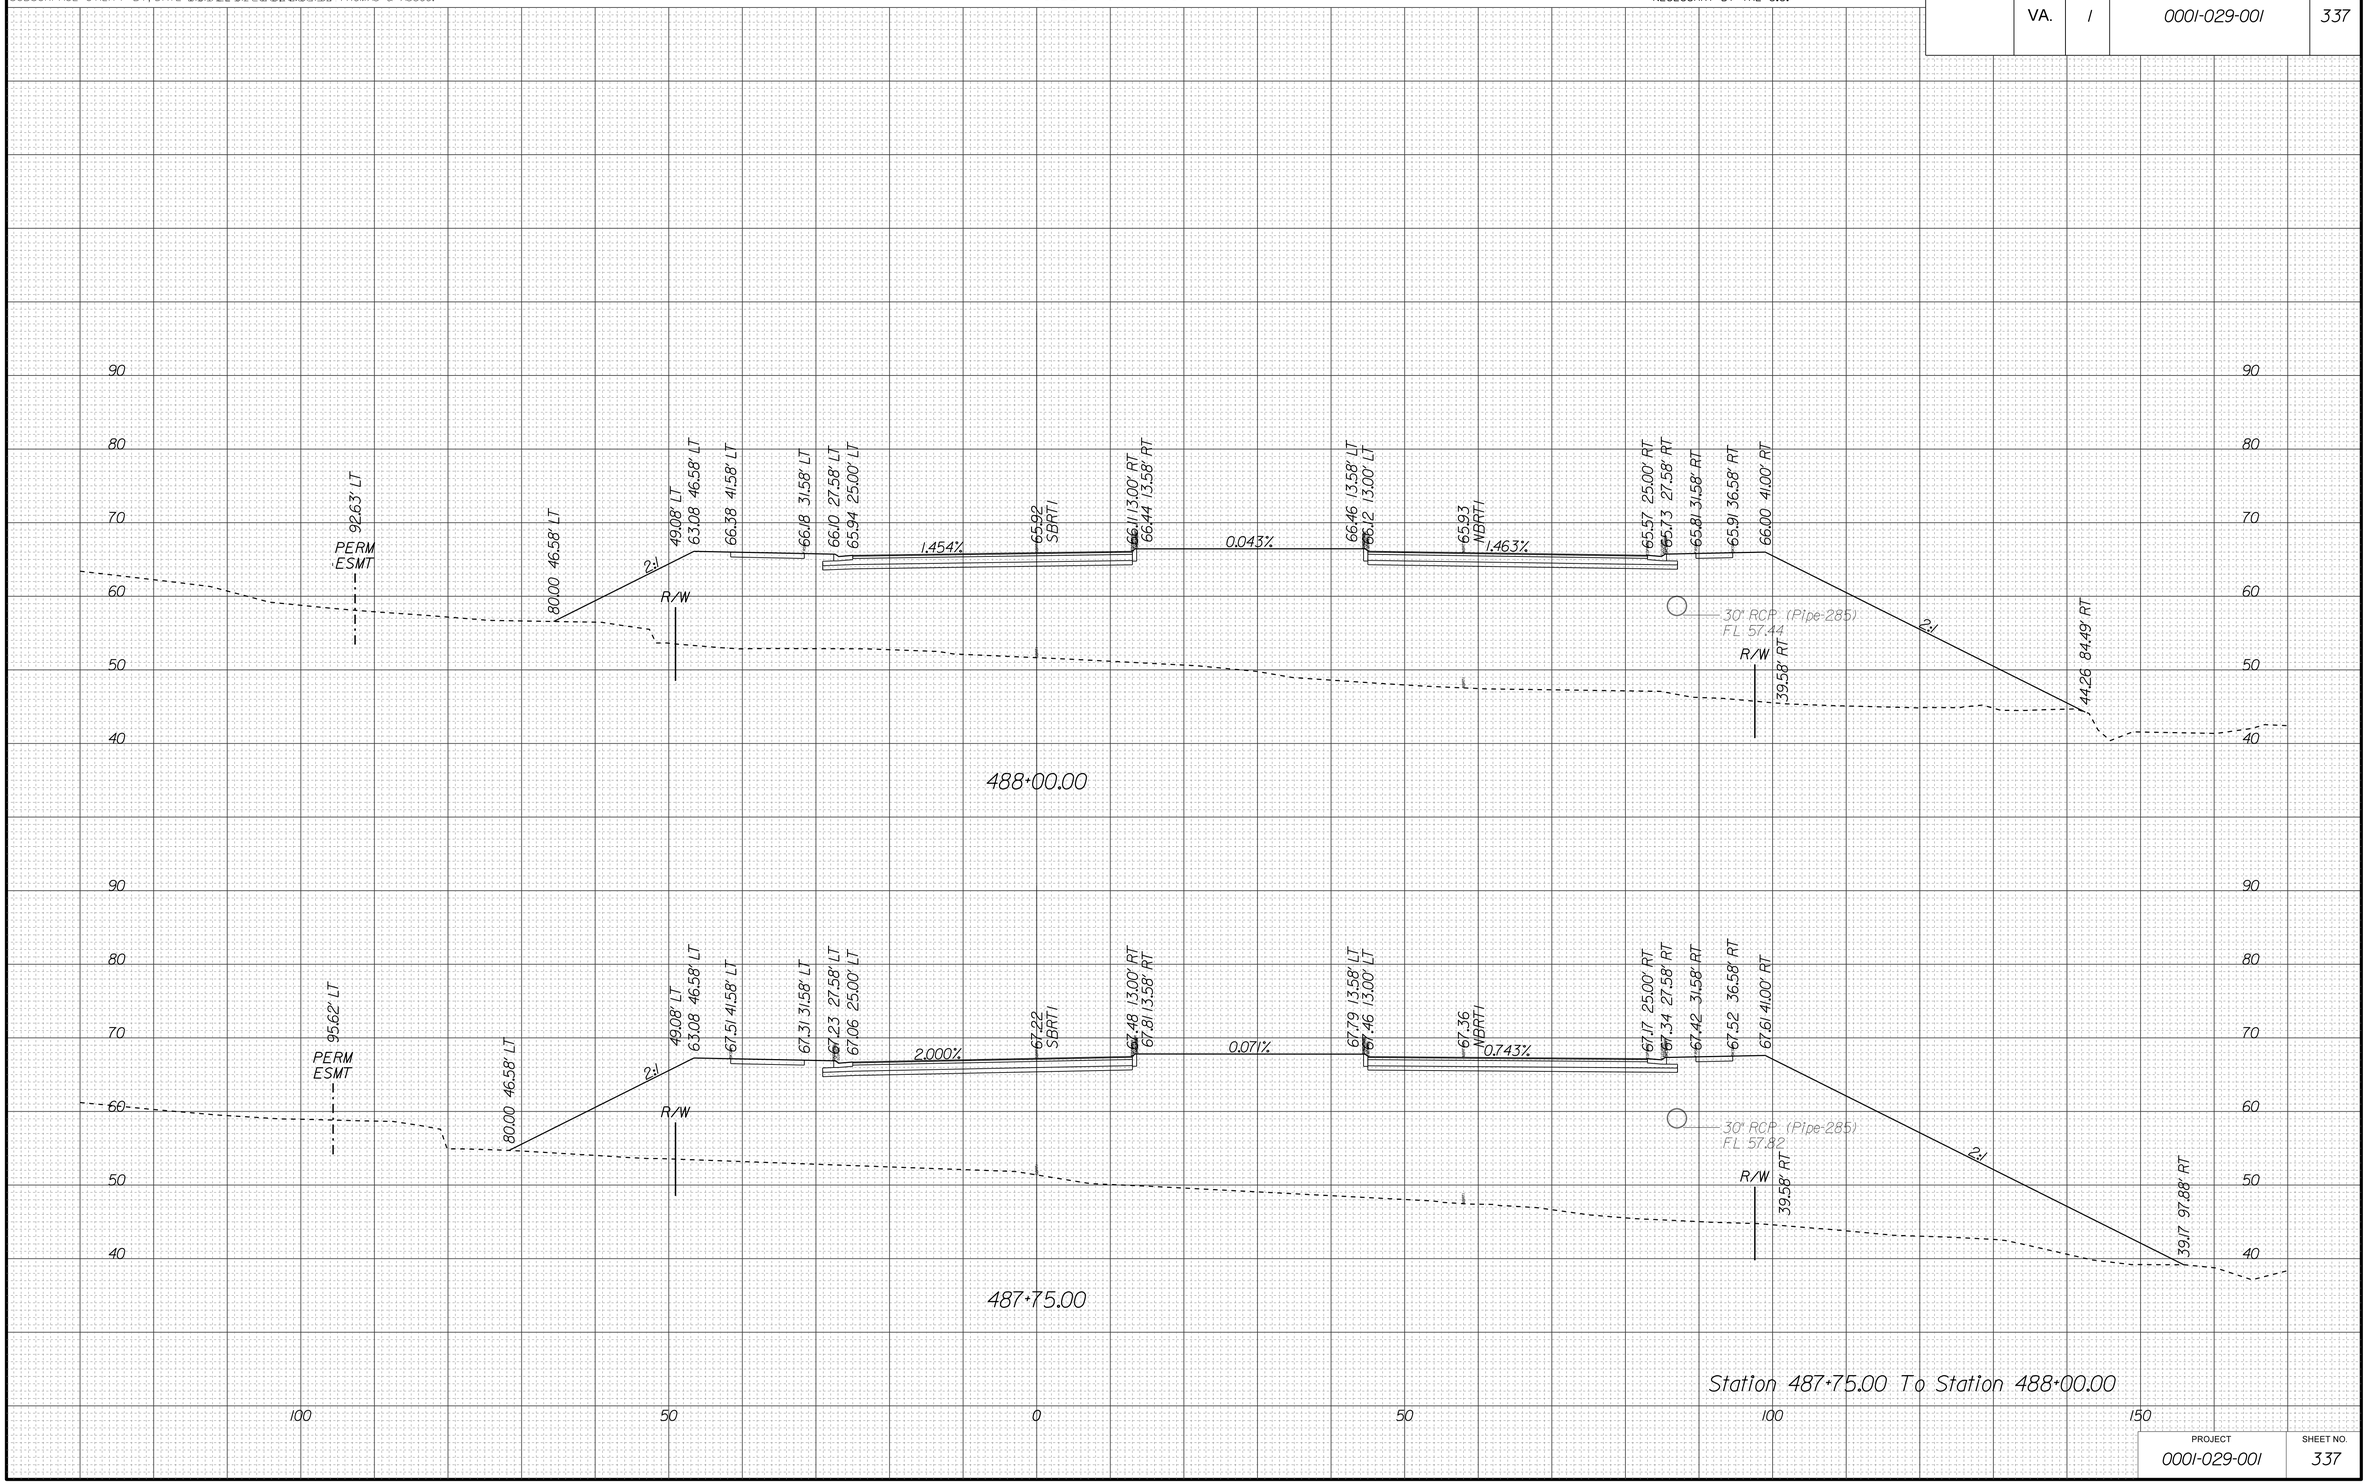

Station 487+75.00 To Station 488+00.00

PROJECT	SHEET NO.
0001-029-001	337

10/15/2014
4:54:37 PM

PROJECT MANAGER LAUBA MEHIEL A.MORTON THOMAS & ASSOC.
SURVEYED BY, DATE EHWA - SUPPLEMENTED BY A.MORTON THOMAS & ASSOC.
DESIGN BY TIM WELLS A.MORTON THOMAS & ASSOC.
SUBSURFACE UTILITY BY, DATE MICHAEL GIFFORD A.MORTON THOMAS & ASSOC.

CROSS SECTIONS

SCALE 1 IN. = 10 FT

DESIGN FEATURES RELATING TO CONSTRUCTION OR TO REGULATION AND CONTROL OF TRAFFIC MAY BE SUBJECT TO CHANGE AS DEEMED NECESSARY BY THE C.O.

REVISED	STATE	STATE ROUTE	STATE PROJECT	SHEET NO.
	VA.	1	0001-029-001	338

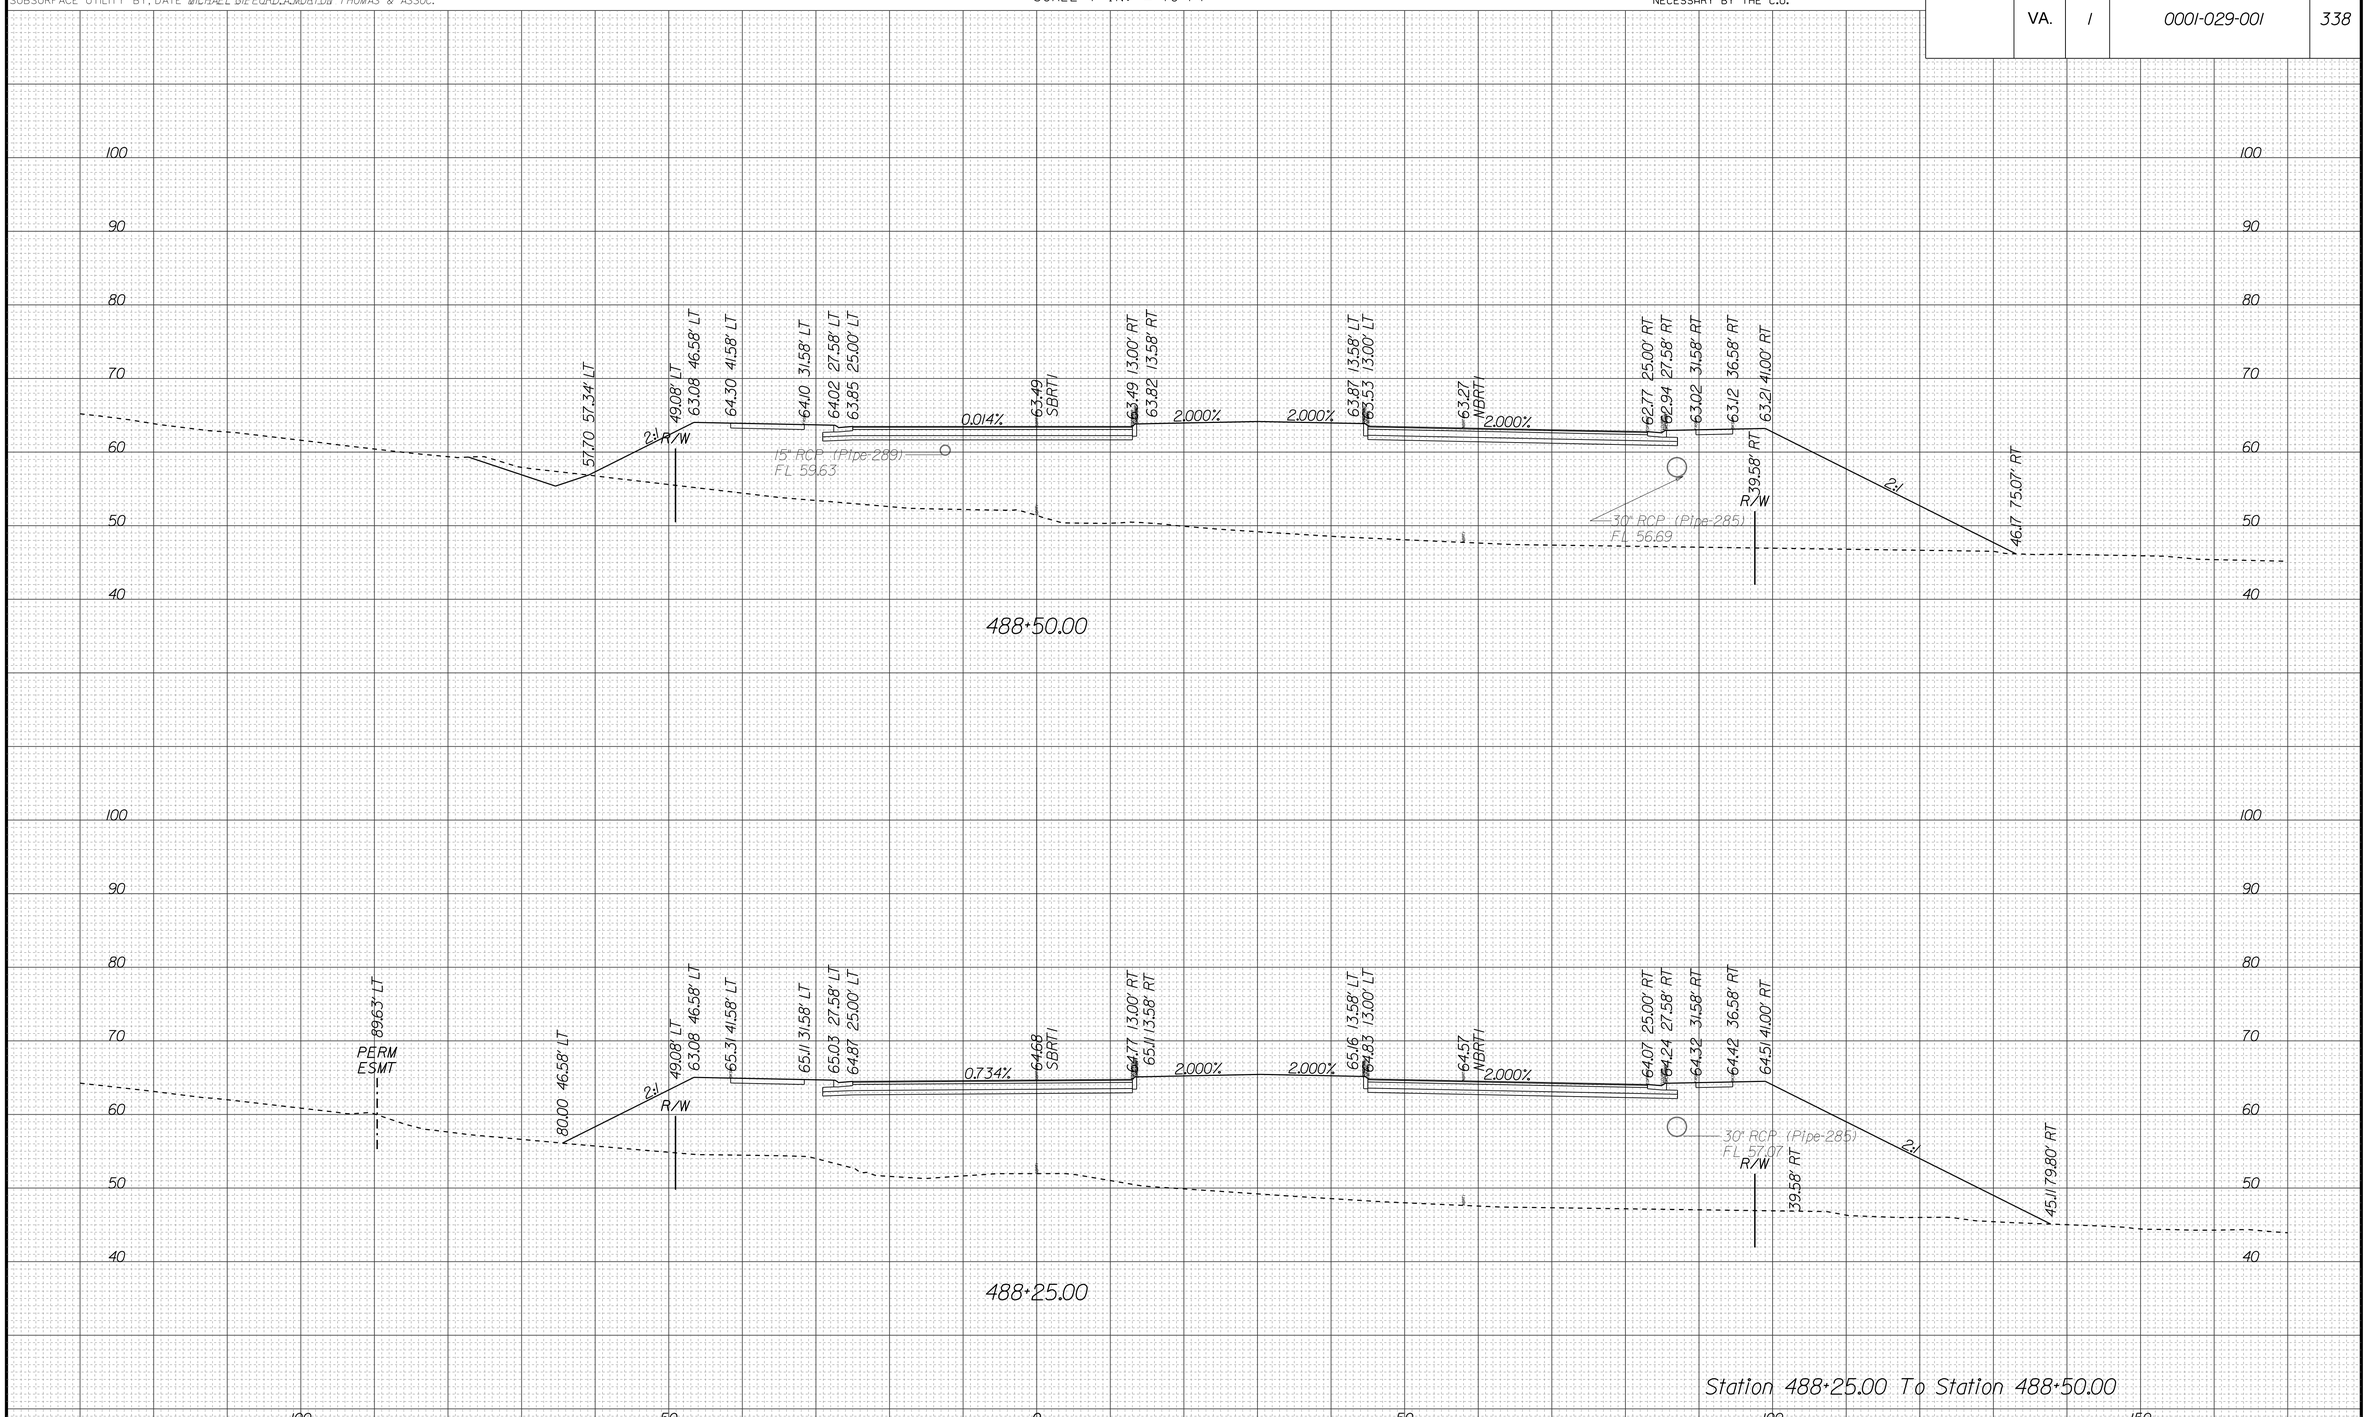

PROJECT	SHEET NO.
0001-029-001	338

10/15/2014
4:54:44 PM

PROJECT MANAGER LAUBA, MEHHEI_A.MORTON_THOMAS_& ASSOC.
SURVEYED BY, DATE EHWA - SUPPLEMENTED BY A.MORTON THOMAS & ASSOC.
DESIGN BY TIM WELLS_A.MORTON_THOMAS_& ASSOC.
SUBSURFACE UTILITY BY, DATE MICHAEL GIFFORD_A.MORTON THOMAS & ASSOC.

CROSS SECTIONS

SCALE 1 IN. = 10 FT

DESIGN FEATURES RELATING TO CONSTRUCTION OR TO REGULATION AND CONTROL OF TRAFFIC MAY BE SUBJECT TO CHANGE AS DEEMED NECESSARY BY THE C.O.

REVISED	STATE	STATE ROUTE	STATE PROJECT	SHEET NO.
	VA.	1	0001-029-001	339

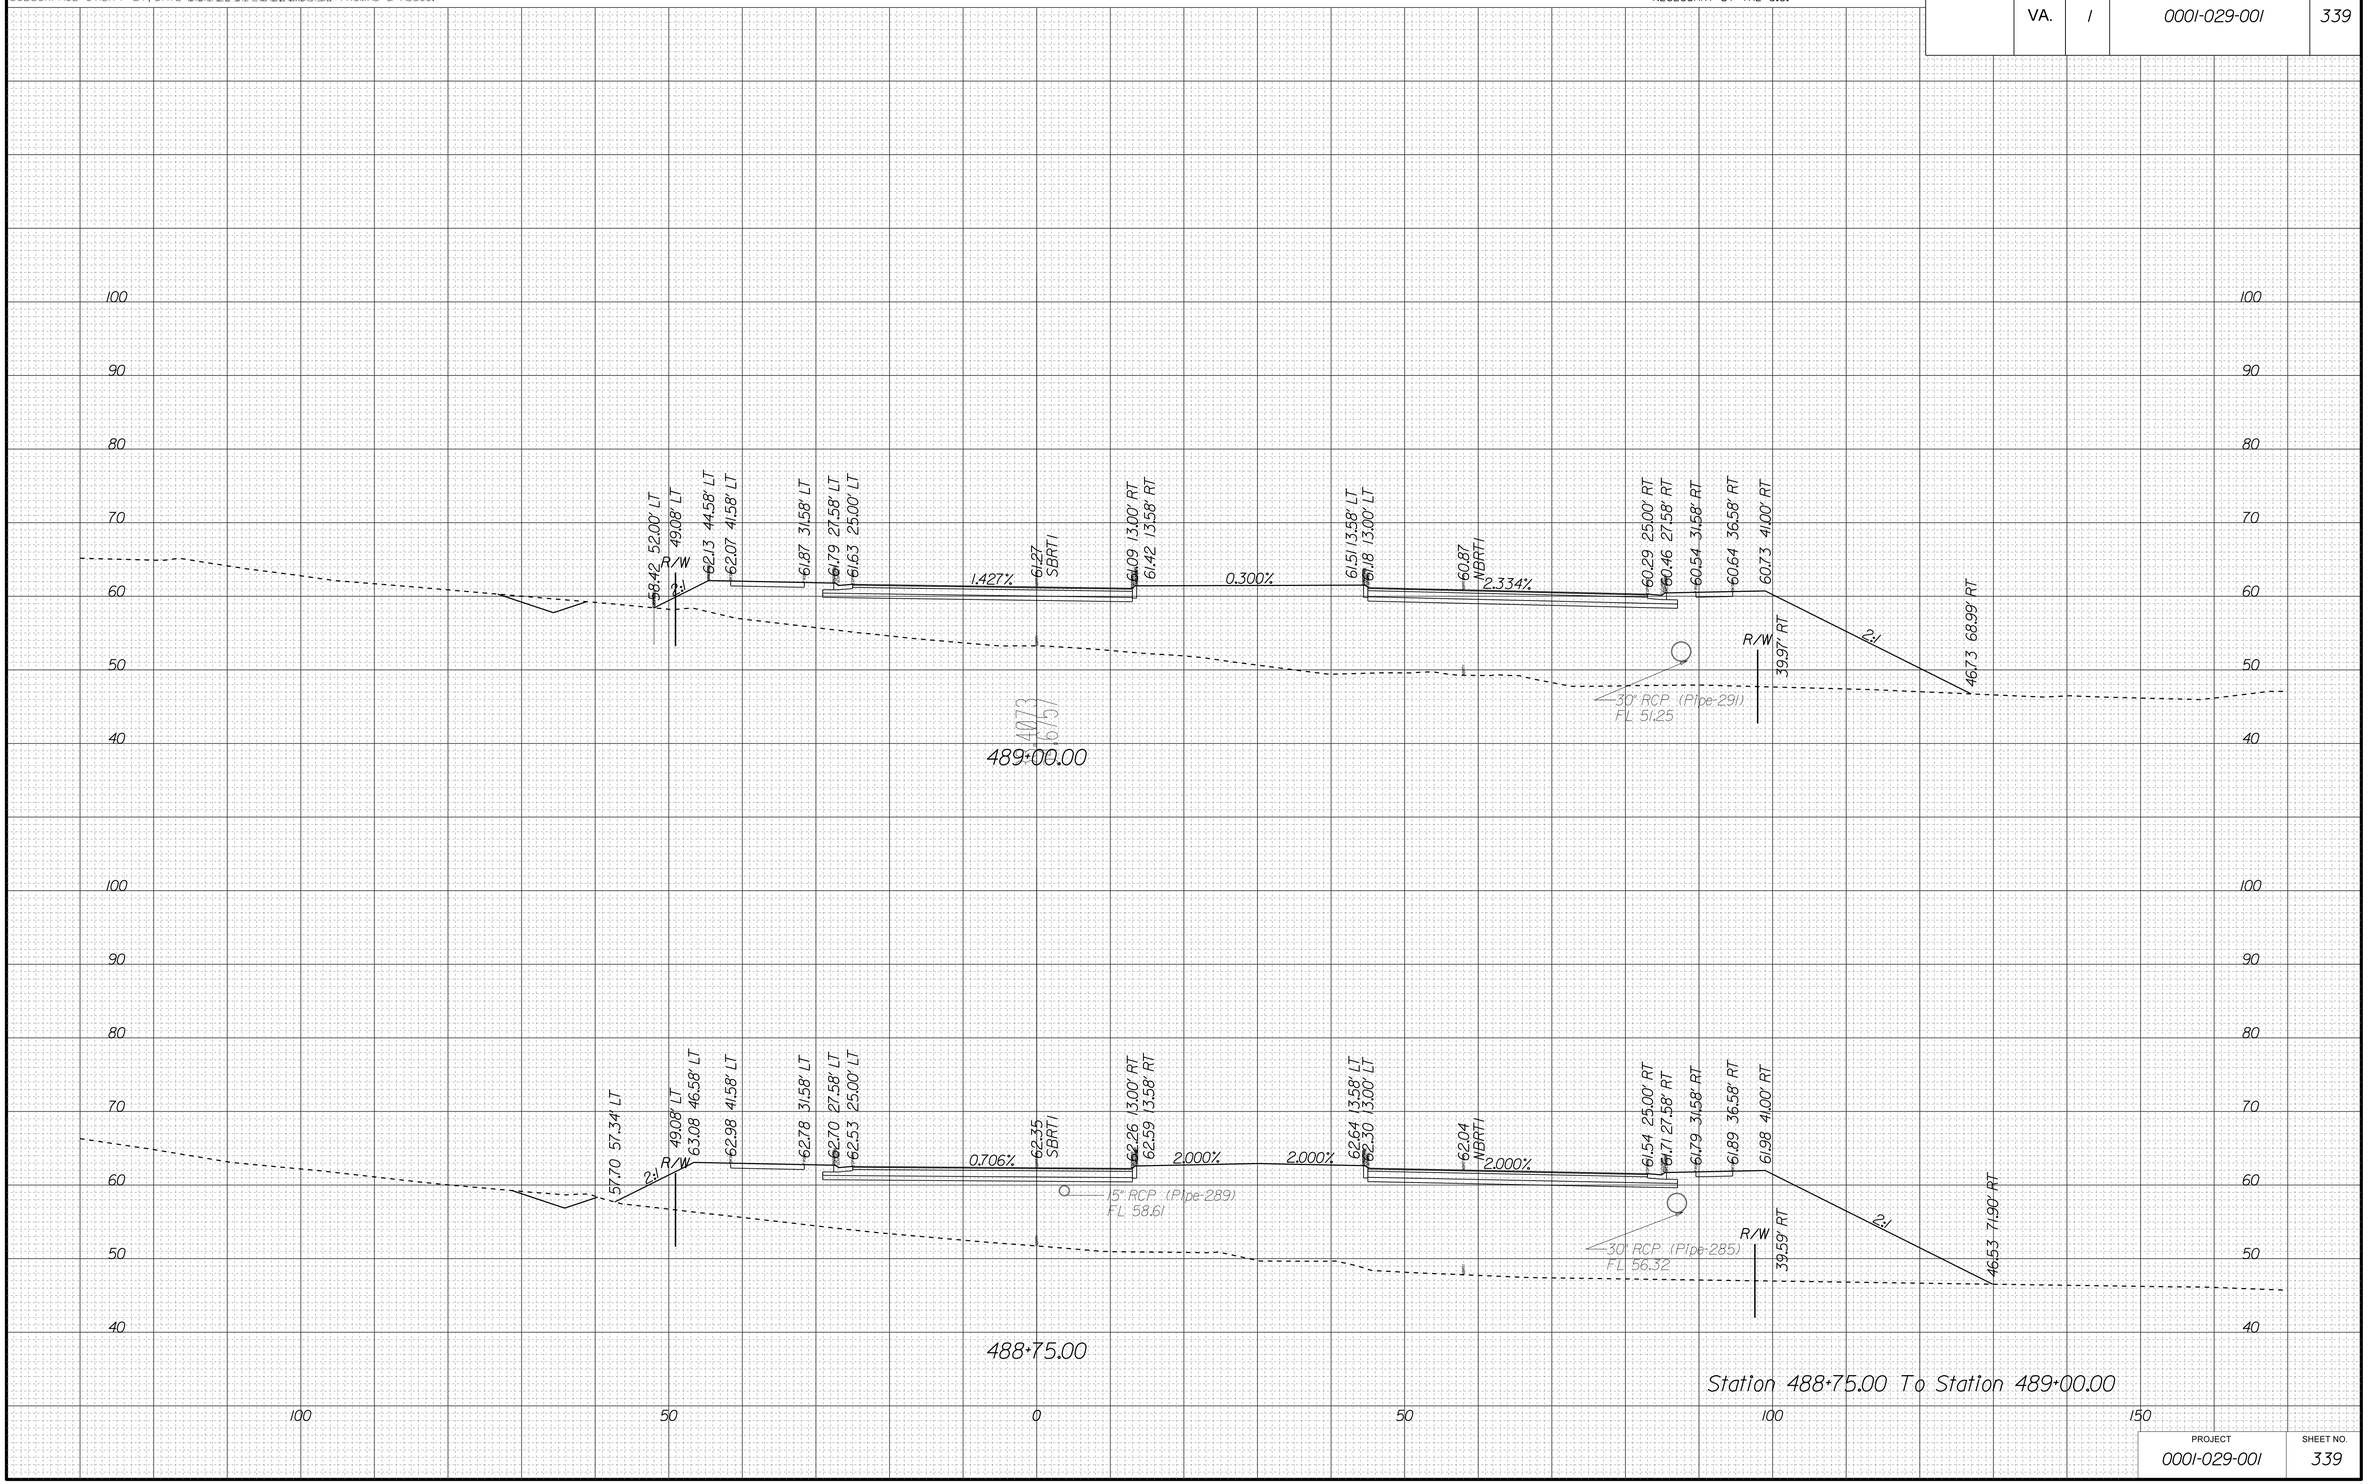

PROJECT	SHEET NO.
0001-029-001	339

10/15/2014
4:54:52 PM

PROJECT MANAGER LAUBA MEHIEL A.MORTON THOMAS & ASSOC.
SURVEYED BY, DATE EHWA - SUPPLEMENTED BY A.MORTON THOMAS & ASSOC.
DESIGN BY TIM WELLS A.MORTON THOMAS & ASSOC.
SUBSURFACE UTILITY BY, DATE MICHAEL GIFFORD A.MORTON THOMAS & ASSOC.

CROSS SECTIONS

SCALE 1 IN. = 10 FT

DESIGN FEATURES RELATING TO CONSTRUCTION OR TO REGULATION AND CONTROL OF TRAFFIC MAY BE SUBJECT TO CHANGE AS DEEMED NECESSARY BY THE C.O.

REVISED	STATE	STATE ROUTE	STATE PROJECT	SHEET NO.
	VA.	1	0001-029-001	340

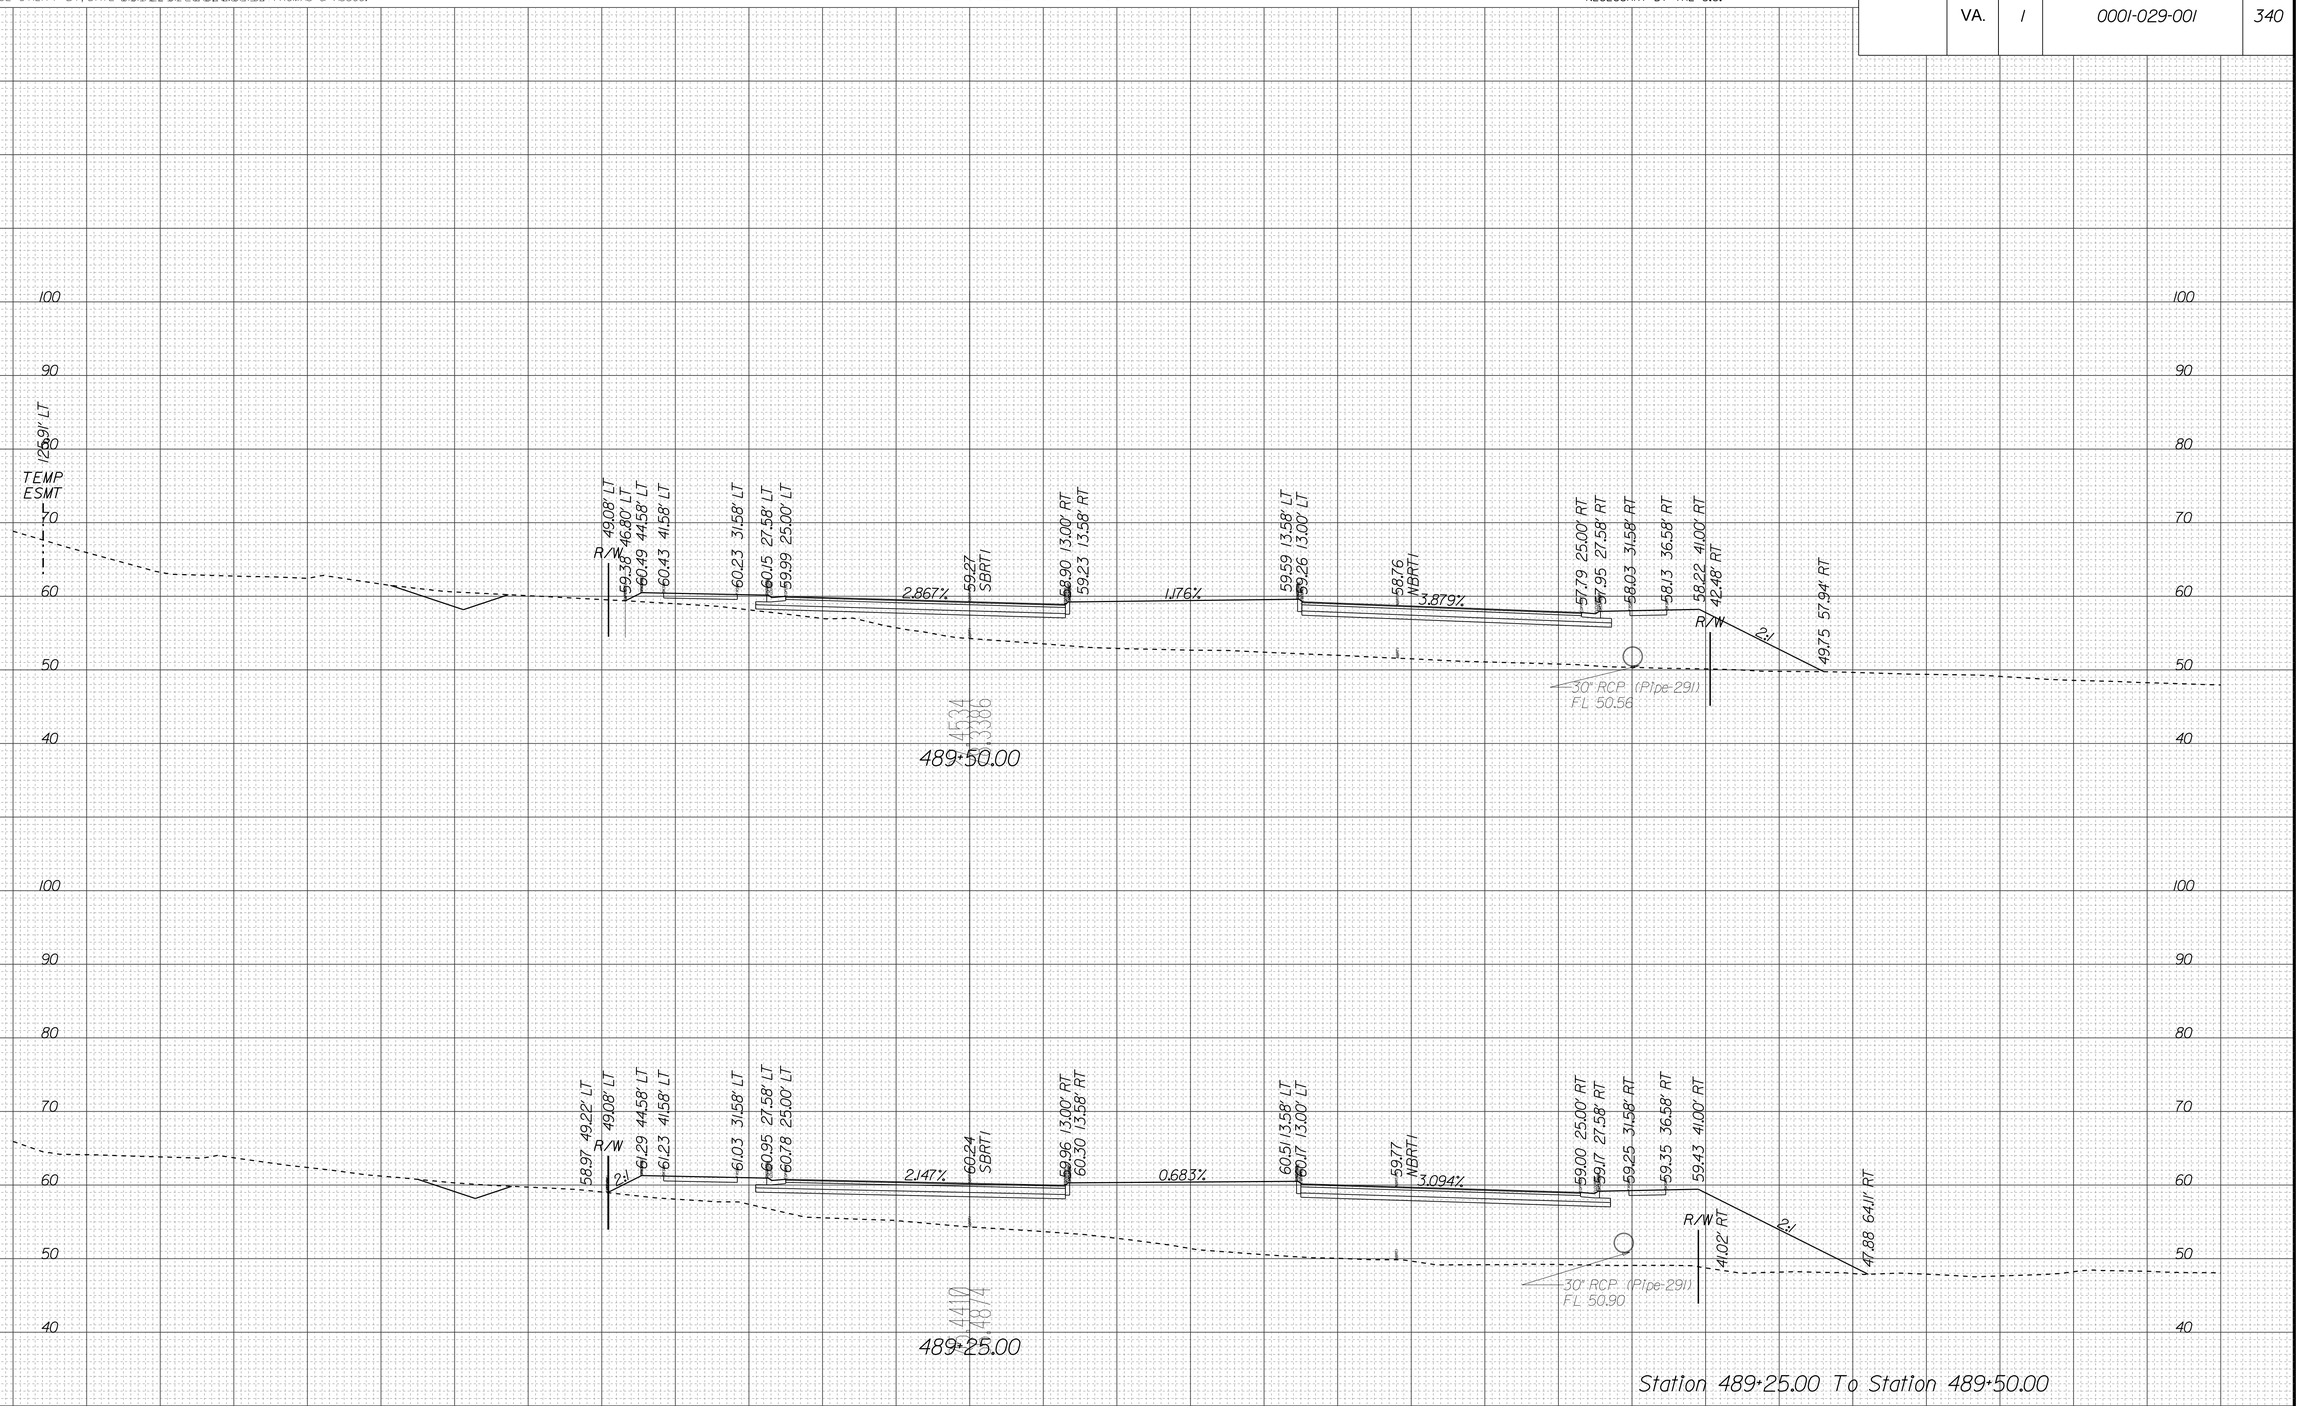

PROJECT	SHEET NO.
0001-029-001	340

10/15/2014
4:54:59 PM

PROJECT MANAGER LAUBA, MEHDEI_A.MORTON_THOMAS_& ASSOC.
SURVEYED BY, DATE EHWA_-_SUPPLEMENTED BY A.MORTON THOMAS & ASSOC.
DESIGN BY TIM_WELLS_A.MORTON_THOMAS_& ASSOC._____
SUBSURFACE UTILITY BY, DATE MICHAEL GIFFORD_A.MORTON THOMAS & ASSOC.

CROSS SECTIONS

SCALE 1 IN. = 10 FT

DESIGN FEATURES RELATING TO CONSTRUCTION OR TO REGULATION AND CONTROL OF TRAFFIC MAY BE SUBJECT TO CHANGE AS DEEMED NECESSARY BY THE C.O.

REVISED	STATE	STATE ROUTE	STATE PROJECT	SHEET NO.
	VA.	1	0001-029-001	341

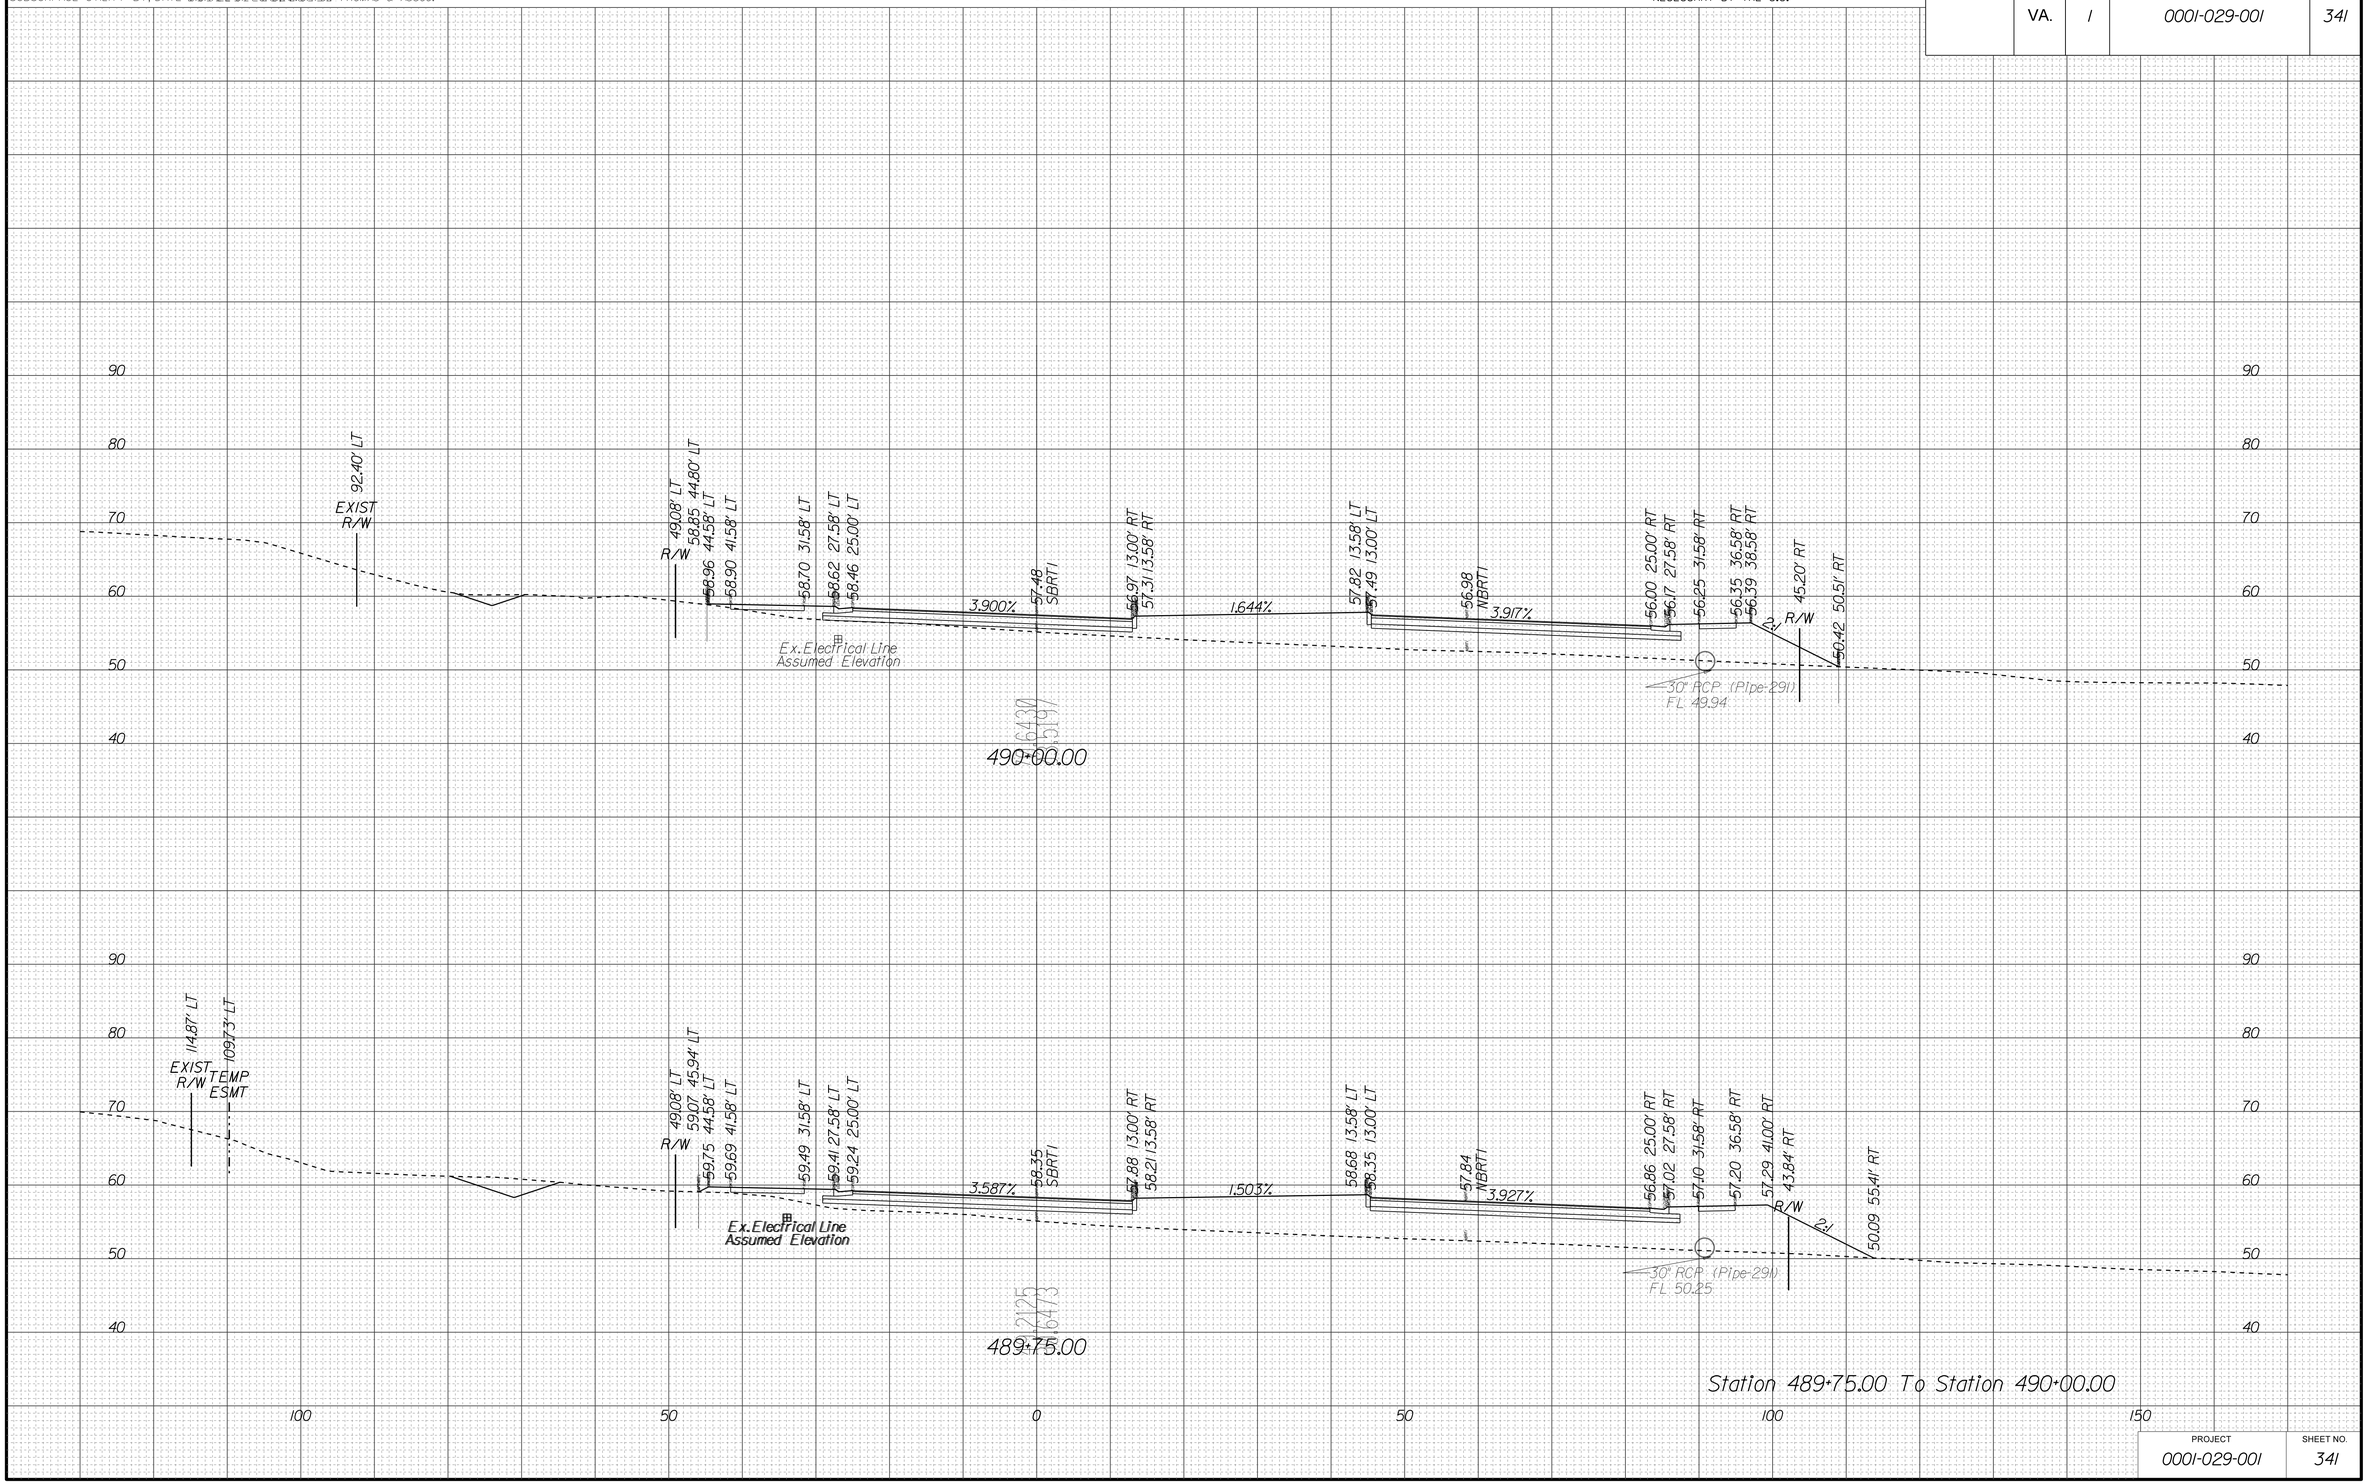

PROJECT	SHEET NO.
0001-029-001	341

10/15/2014
4:55:08 PM

PROJECT MANAGER LAURA MEHIEL A.MORTON THOMAS & ASSOC.
SURVEYED BY, DATE EHWA - SUPPLEMENTED BY A.MORTON THOMAS & ASSOC.
DESIGN BY TIM WELLS A.MORTON THOMAS & ASSOC.
SUBSURFACE UTILITY BY, DATE MICHAEL GIFFORD A.MORTON THOMAS & ASSOC.

CROSS SECTIONS

SCALE 1 IN. = 10 FT

DESIGN FEATURES RELATING TO CONSTRUCTION OR TO REGULATION AND CONTROL OF TRAFFIC MAY BE SUBJECT TO CHANGE AS DEEMED NECESSARY BY THE C.O.

REVISED	STATE	STATE ROUTE	STATE PROJECT	SHEET NO.
	VA.	1	0001-029-001	342

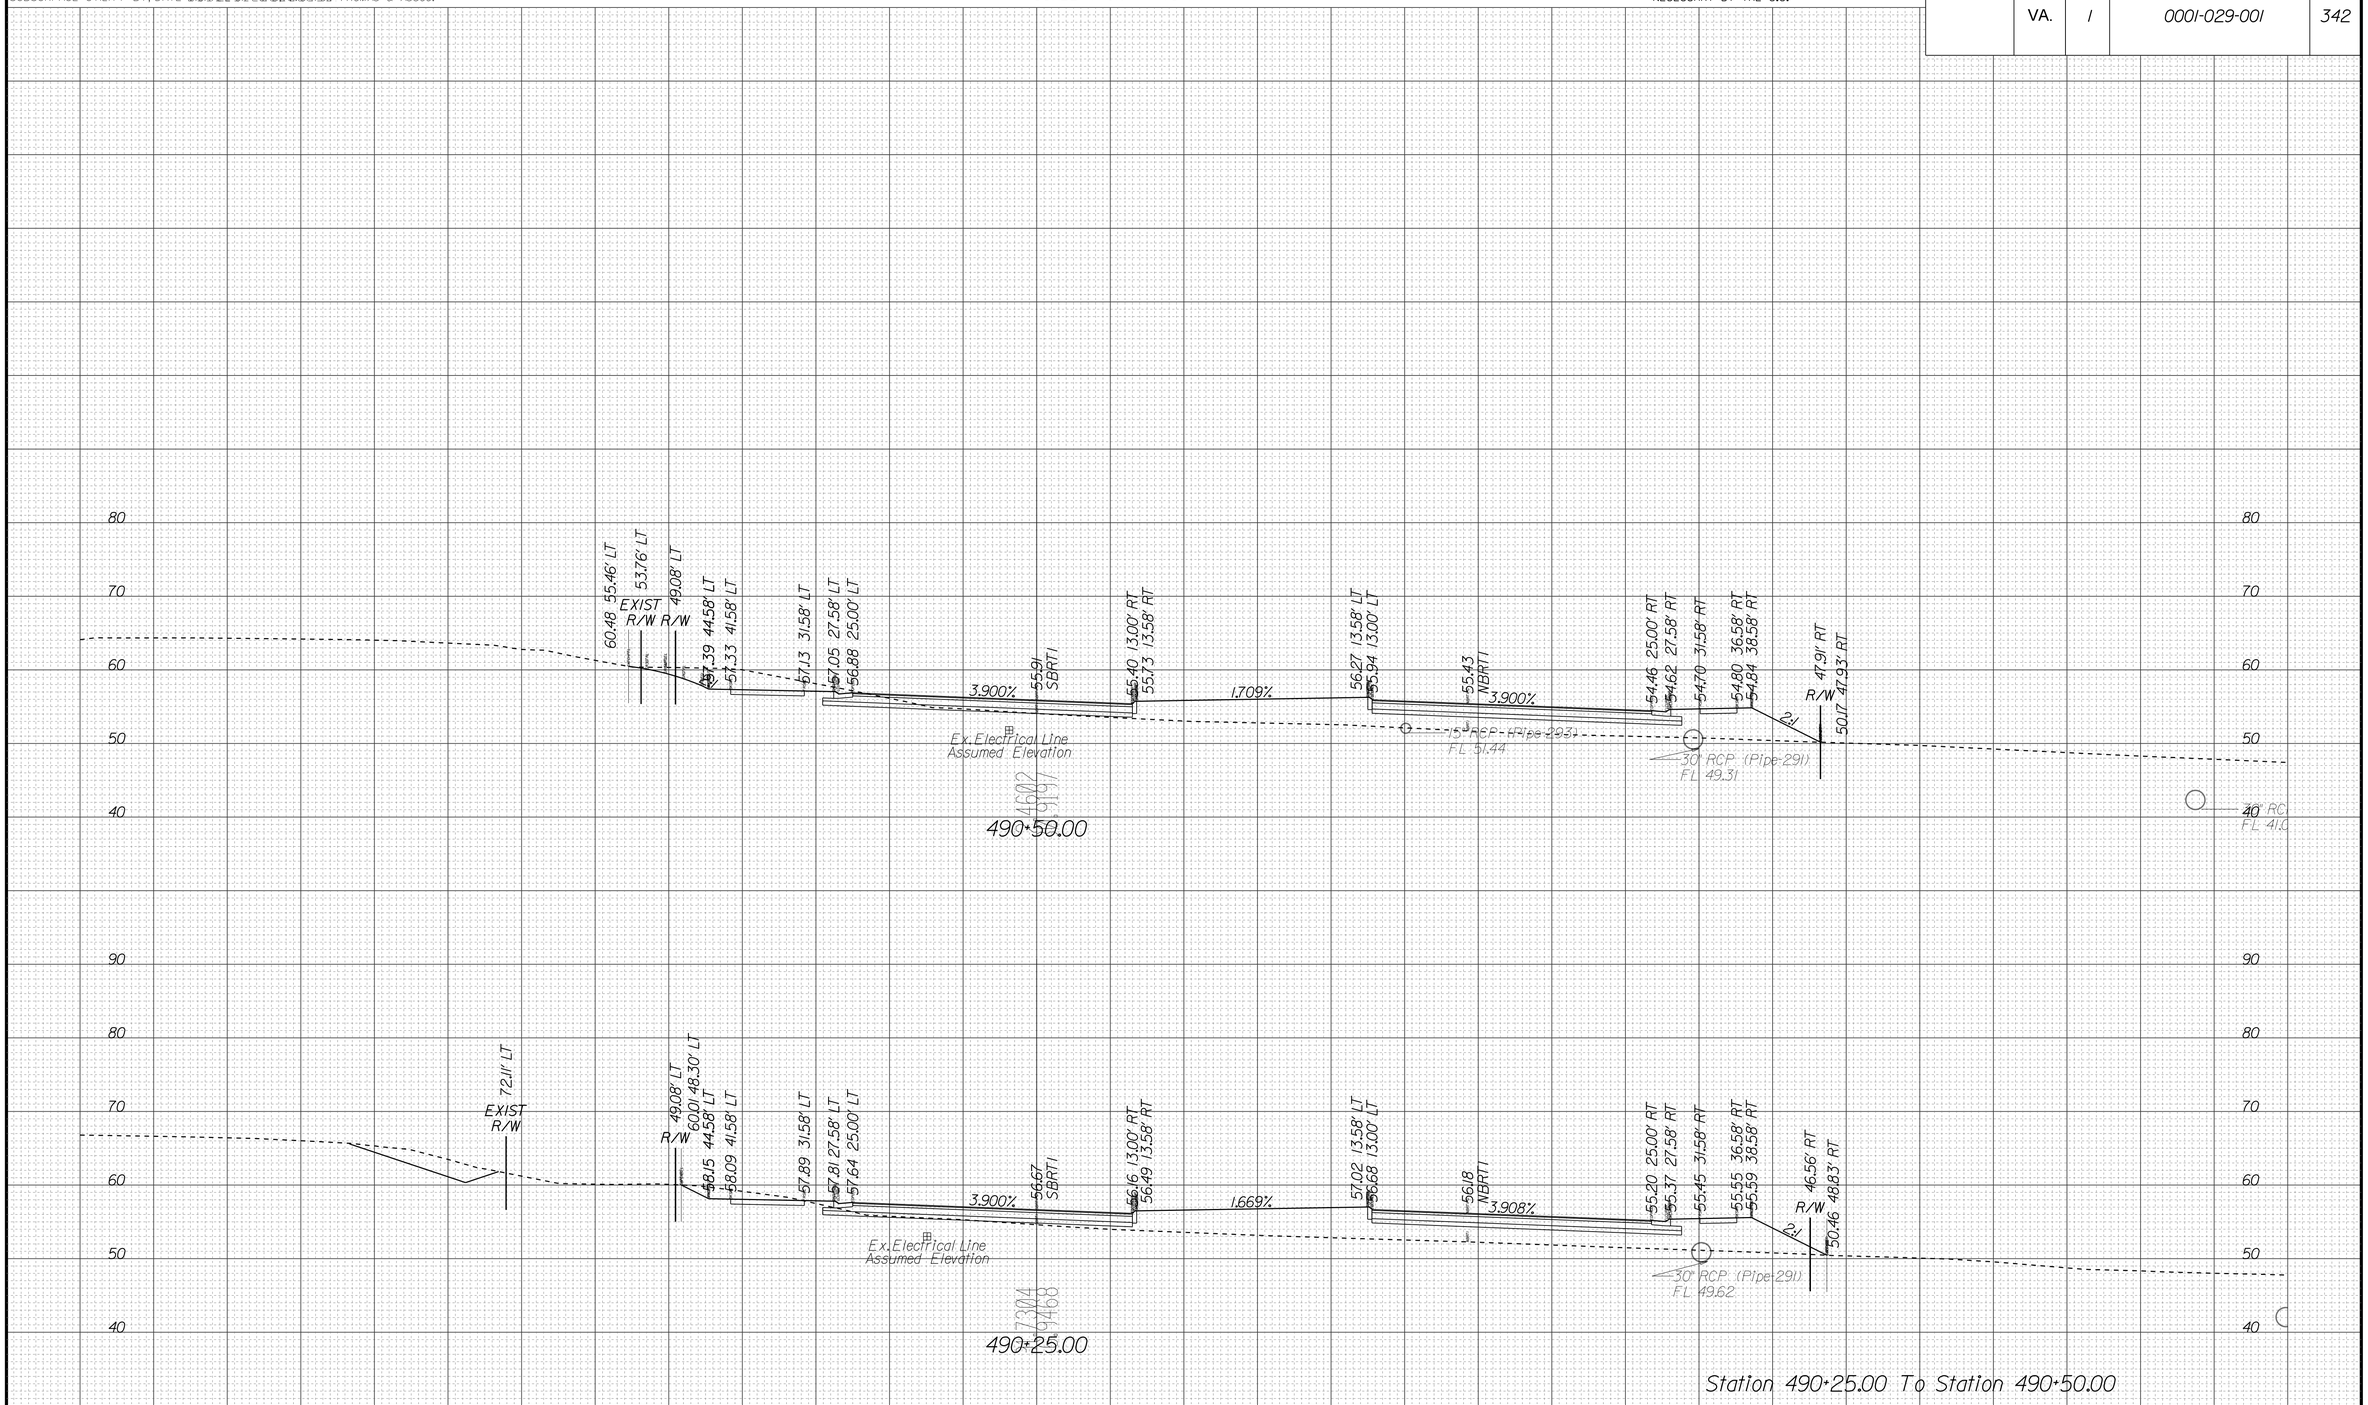

PROJECT	SHEET NO.
0001-029-001	342

10/15/2014
4:55:16 PM

PROJECT MANAGER LAUBA, MEHDI_A.MORTON_THOMAS_& ASSOC.
SURVEYED BY, DATE EHWA - SUPPLEMENTED BY A.MORTON THOMAS & ASSOC.
DESIGN BY TIM WELLS_A.MORTON_THOMAS_& ASSOC.
SUBSURFACE UTILITY BY, DATE MICHAEL GIFFORD_A.MORTON THOMAS & ASSOC.

CROSS SECTIONS

SCALE 1 IN. = 10 FT

DESIGN FEATURES RELATING TO CONSTRUCTION OR TO REGULATION AND CONTROL OF TRAFFIC MAY BE SUBJECT TO CHANGE AS DEEMED NECESSARY BY THE C.O.

REVISED	STATE	STATE ROUTE	STATE PROJECT	SHEET NO.
	VA.	1	0001-029-001	343

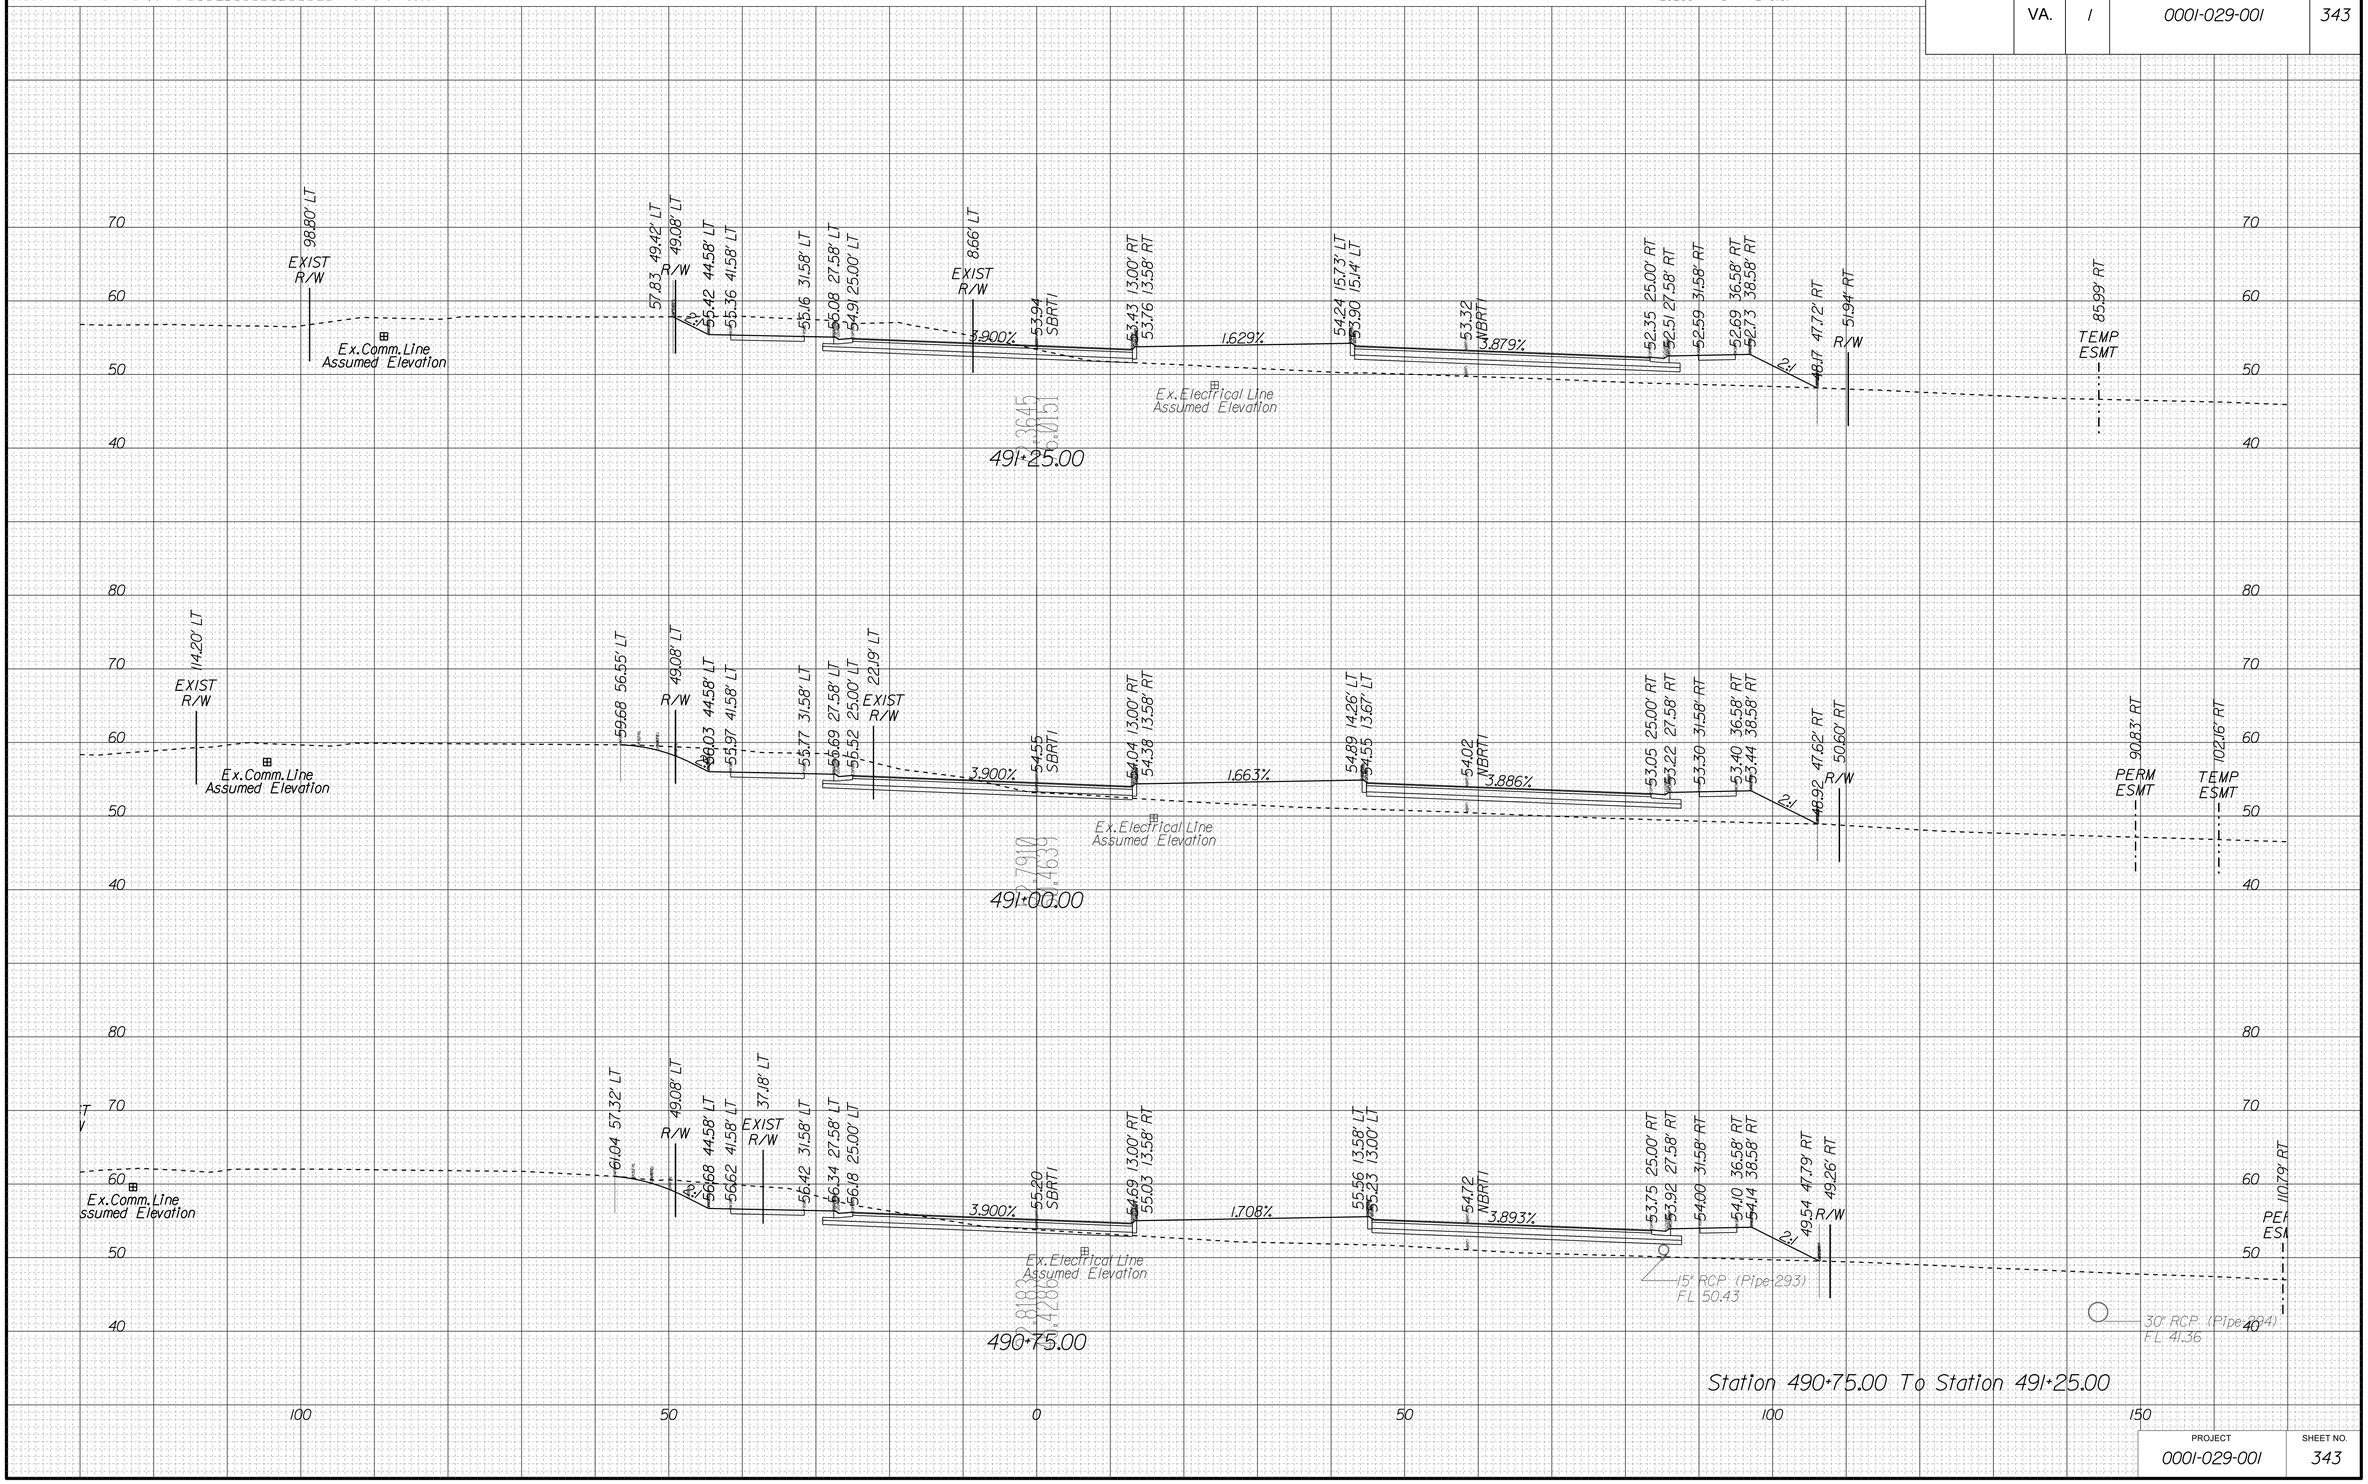

PROJECT	SHEET NO.
0001-029-001	343

10/15/2014
4:55:24 PM

PROJECT MANAGER LAUBA MEHIEL A.MORTON THOMAS & ASSOC.
SURVEYED BY, DATE EHWA - SUPPLEMENTED BY A.MORTON THOMAS & ASSOC.
DESIGN BY TIM WELLS A.MORTON THOMAS & ASSOC.
SUBSURFACE UTILITY BY, DATE MICHAEL GIFFORD A.MORTON THOMAS & ASSOC.

CROSS SECTIONS

SCALE 1 IN. = 10 FT

DESIGN FEATURES RELATING TO CONSTRUCTION OR TO REGULATION AND CONTROL OF TRAFFIC MAY BE SUBJECT TO CHANGE AS DEEMED NECESSARY BY THE C.O.

REVISED	STATE	STATE ROUTE	STATE PROJECT	SHEET NO.
	VA.	1	0001-029-001	344

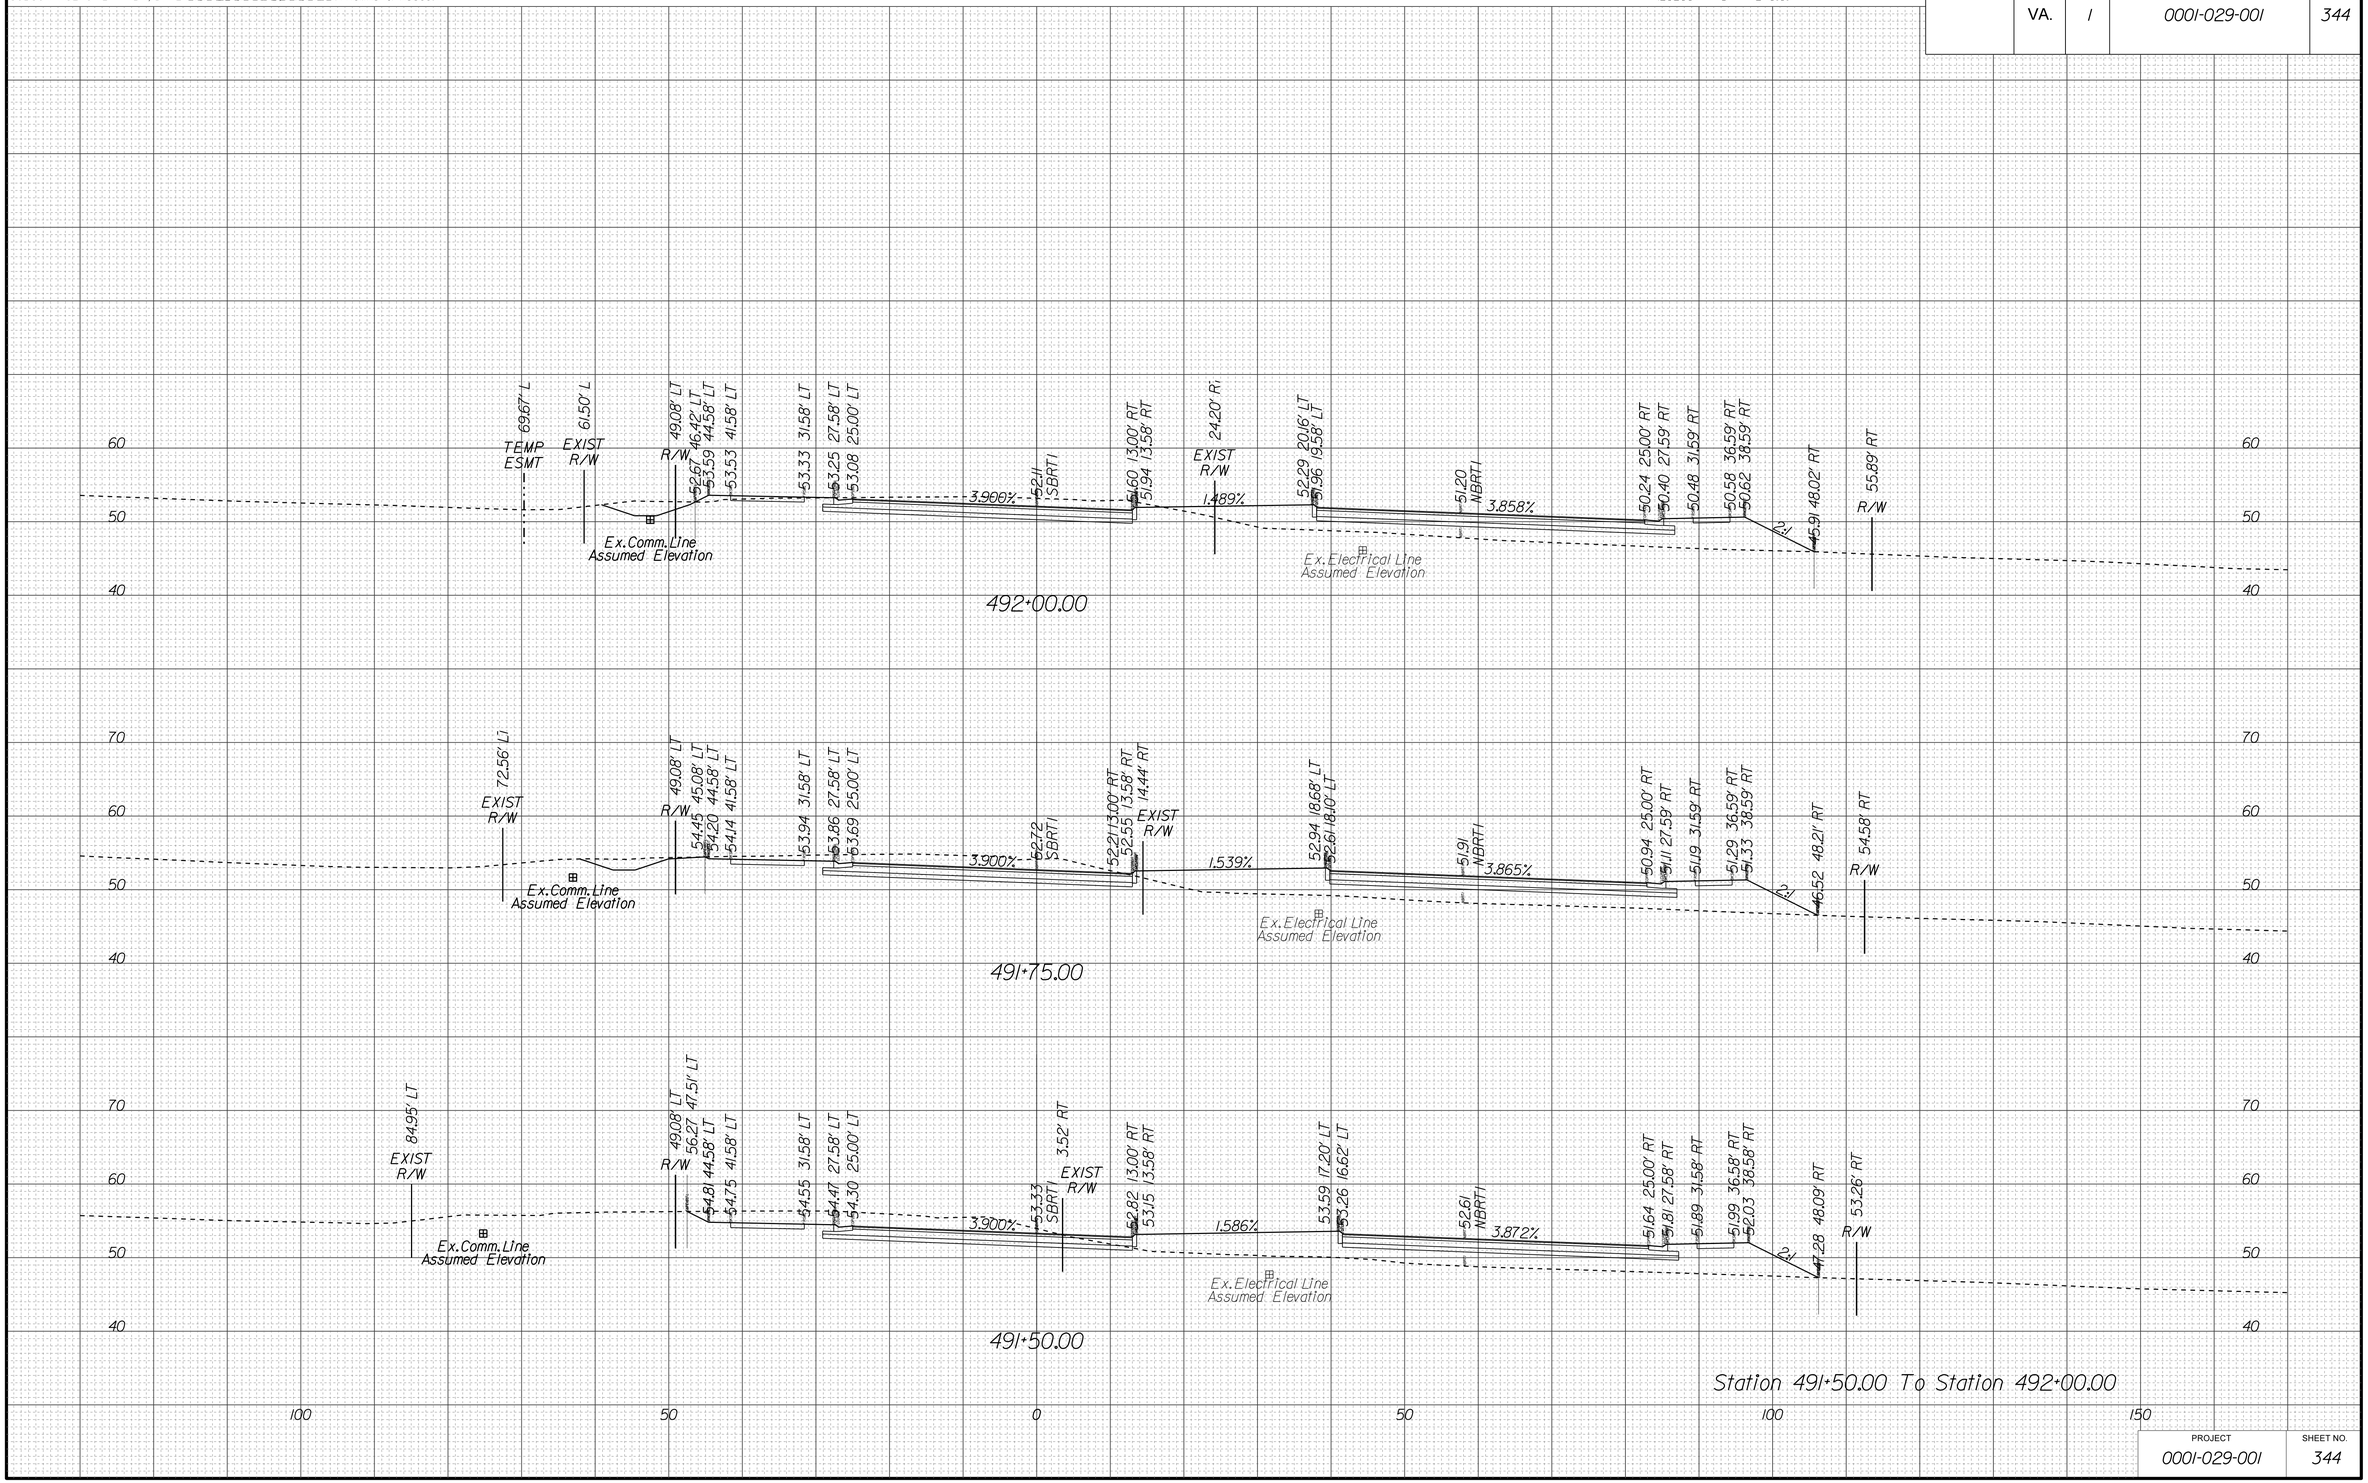

PROJECT	SHEET NO.
0001-029-001	344

10/15/2014
4:55:31 PM

PROJECT MANAGER LAUBA, MEHHEI_A.MORTON_THOMAS_& ASSOC.
SURVEYED BY, DATE EHWA - SUPPLEMENTED BY A.MORTON THOMAS & ASSOC.
DESIGN BY TIM WELLS_A.MORTON_THOMAS_& ASSOC.
SUBSURFACE UTILITY BY, DATE MICHAEL GIFFORD_A.MORTON THOMAS & ASSOC.

CROSS SECTIONS

SCALE 1 IN. = 10 FT

DESIGN FEATURES RELATING TO CONSTRUCTION OR TO REGULATION AND CONTROL OF TRAFFIC MAY BE SUBJECT TO CHANGE AS DEEMED NECESSARY BY THE C.O.

REVISED	STATE	STATE ROUTE	STATE PROJECT	SHEET NO.
	VA.	1	0001-029-001	345

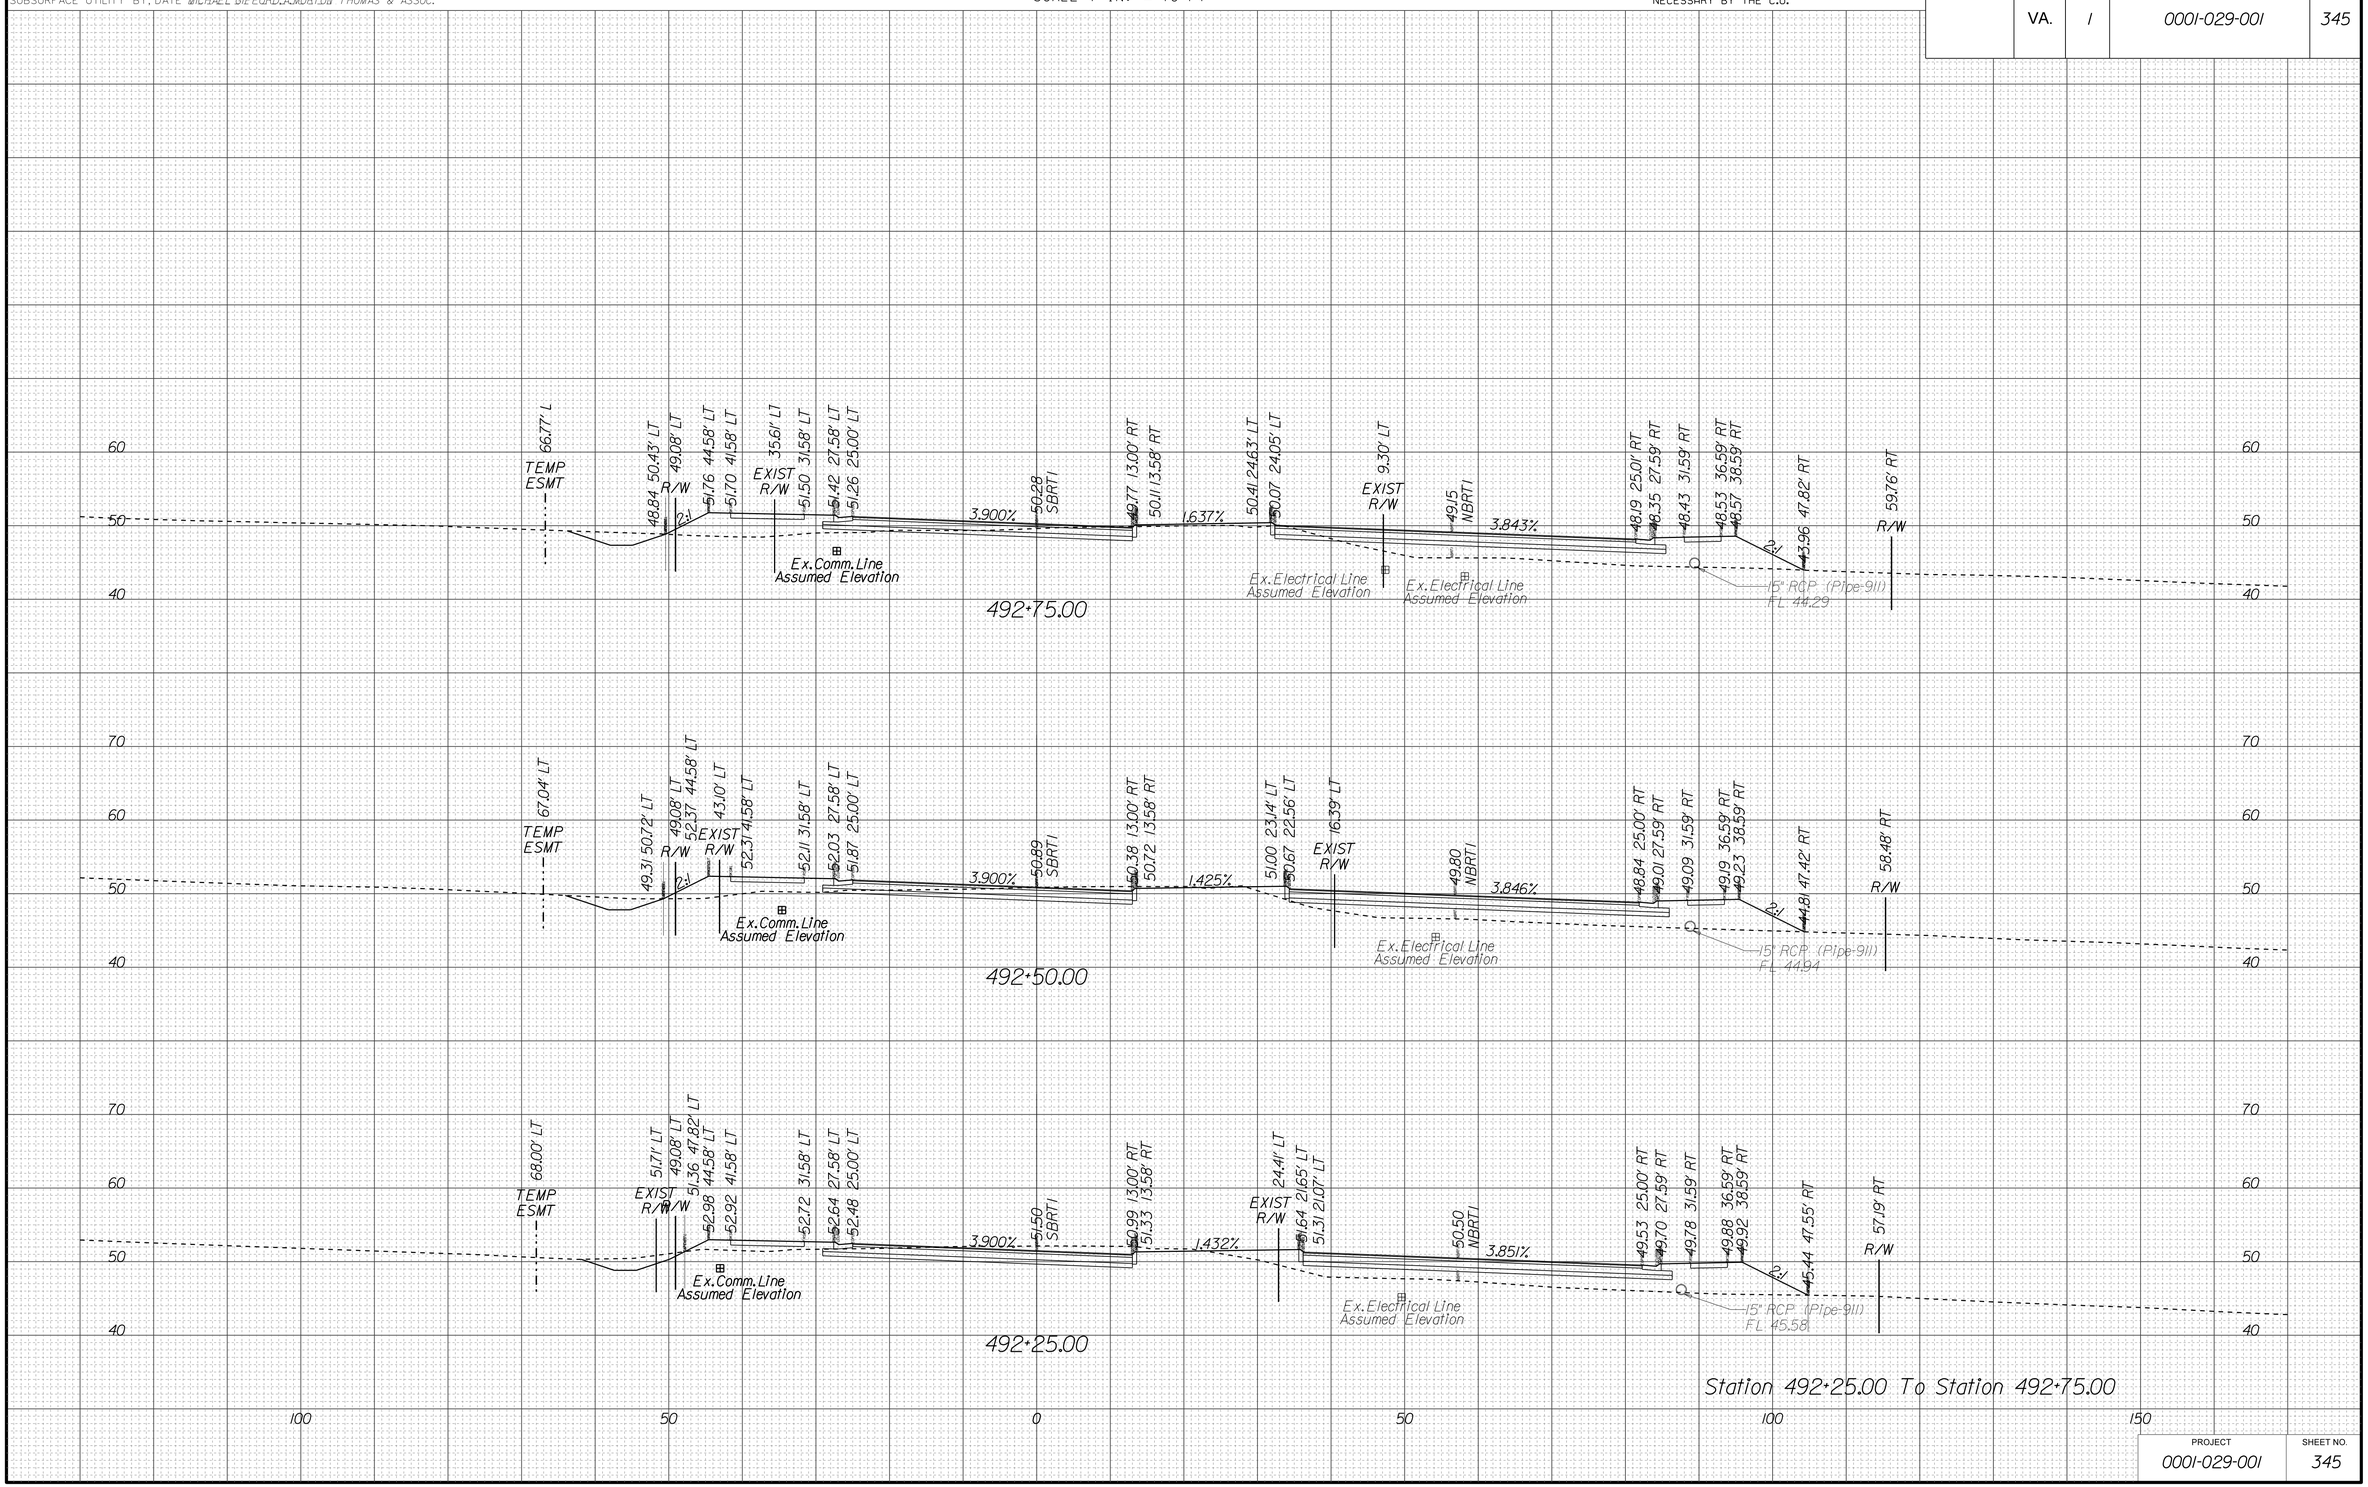

PROJECT	SHEET NO.
0001-029-001	345

10/15/2014
4:55:39 PM

PROJECT MANAGER LAUBA MEHIEL A.MORTON THOMAS & ASSOC.
SURVEYED BY, DATE EHWA - SUPPLEMENTED BY A.MORTON THOMAS & ASSOC.
DESIGN BY TIM WELLS A.MORTON THOMAS & ASSOC.
SUBSURFACE UTILITY BY, DATE MICHAEL GIFFORD A.MORTON THOMAS & ASSOC.

CROSS SECTIONS

SCALE 1 IN. = 10 FT

DESIGN FEATURES RELATING TO CONSTRUCTION OR TO REGULATION AND CONTROL OF TRAFFIC MAY BE SUBJECT TO CHANGE AS DEEMED NECESSARY BY THE C.O.

REVISED	STATE	STATE ROUTE	STATE PROJECT	SHEET NO.
	VA.	1	0001-029-001	346

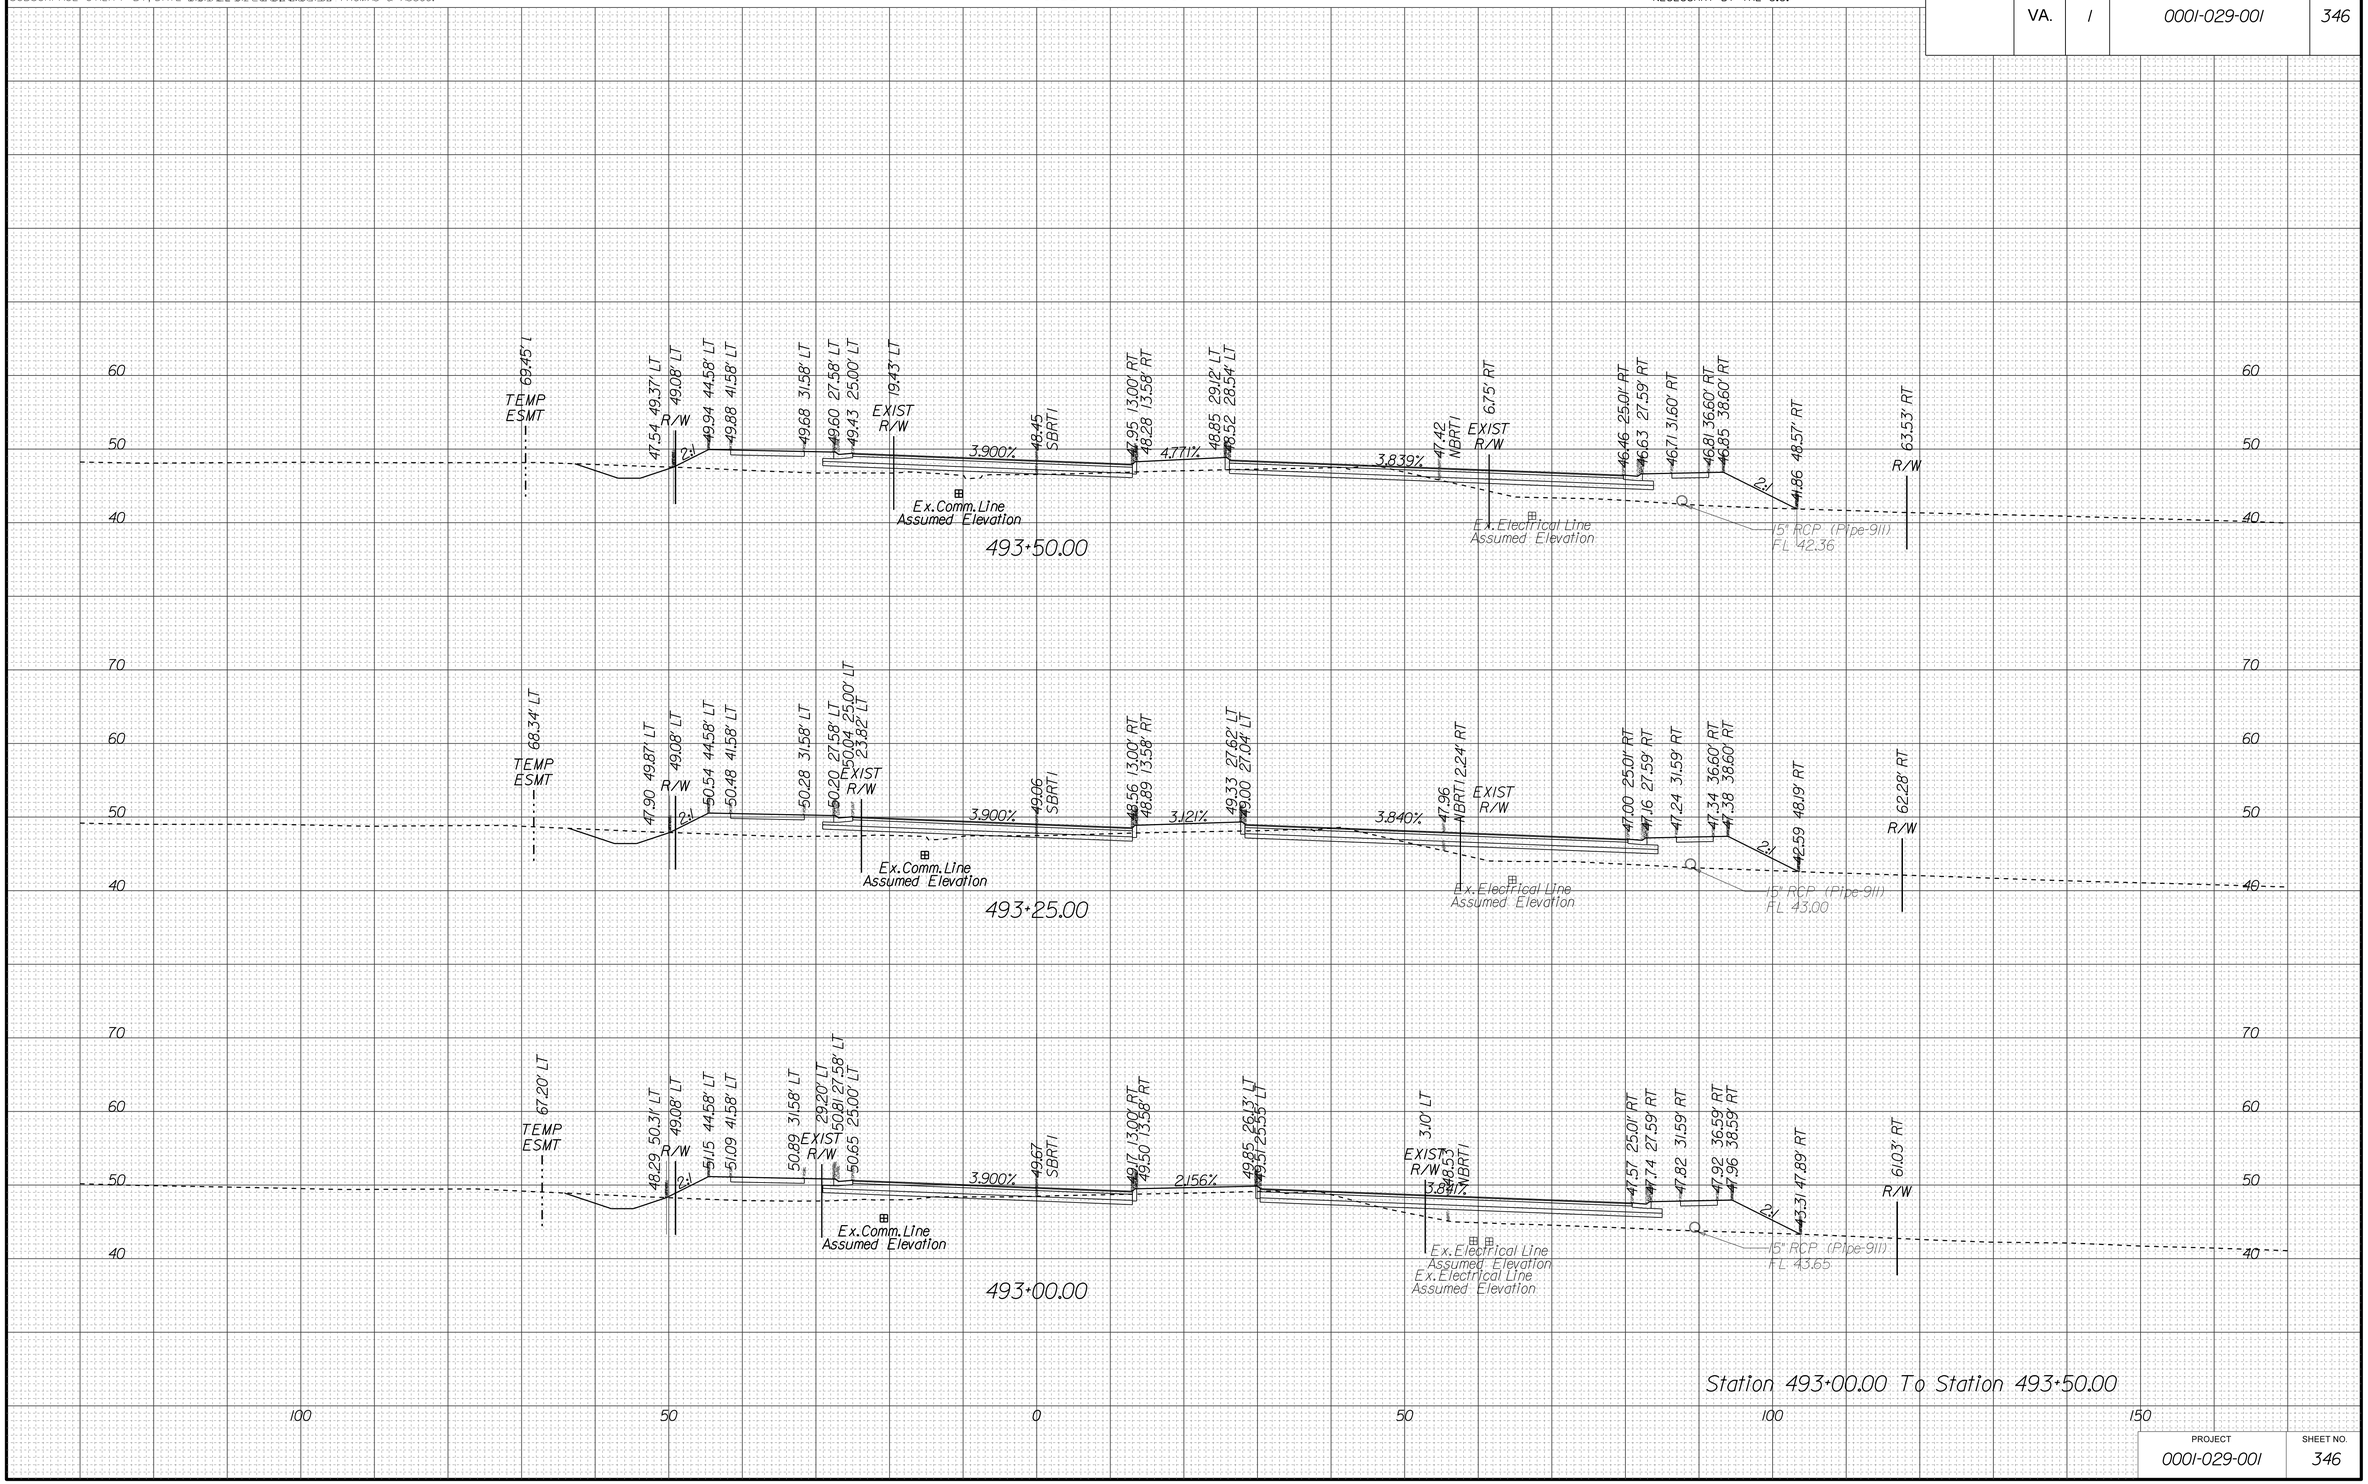

PROJECT	SHEET NO.
0001-029-001	346

10/15/2014
4:55:46 PM

PROJECT MANAGER LAUBA MEHIEL A.MORTON THOMAS & ASSOC.
SURVEYED BY, DATE EHWA - SUPPLEMENTED BY A.MORTON THOMAS & ASSOC.
DESIGN BY TIM WELLS A.MORTON THOMAS & ASSOC.
SUBSURFACE UTILITY BY, DATE MICHAEL GIFFORD A.MORTON THOMAS & ASSOC.

CROSS SECTIONS

SCALE 1 IN. = 10 FT

DESIGN FEATURES RELATING TO CONSTRUCTION OR TO REGULATION AND CONTROL OF TRAFFIC MAY BE SUBJECT TO CHANGE AS DEEMED NECESSARY BY THE C.O.

REVISED	STATE	STATE ROUTE	STATE PROJECT	SHEET NO.
	VA.	1	0001-029-001	347

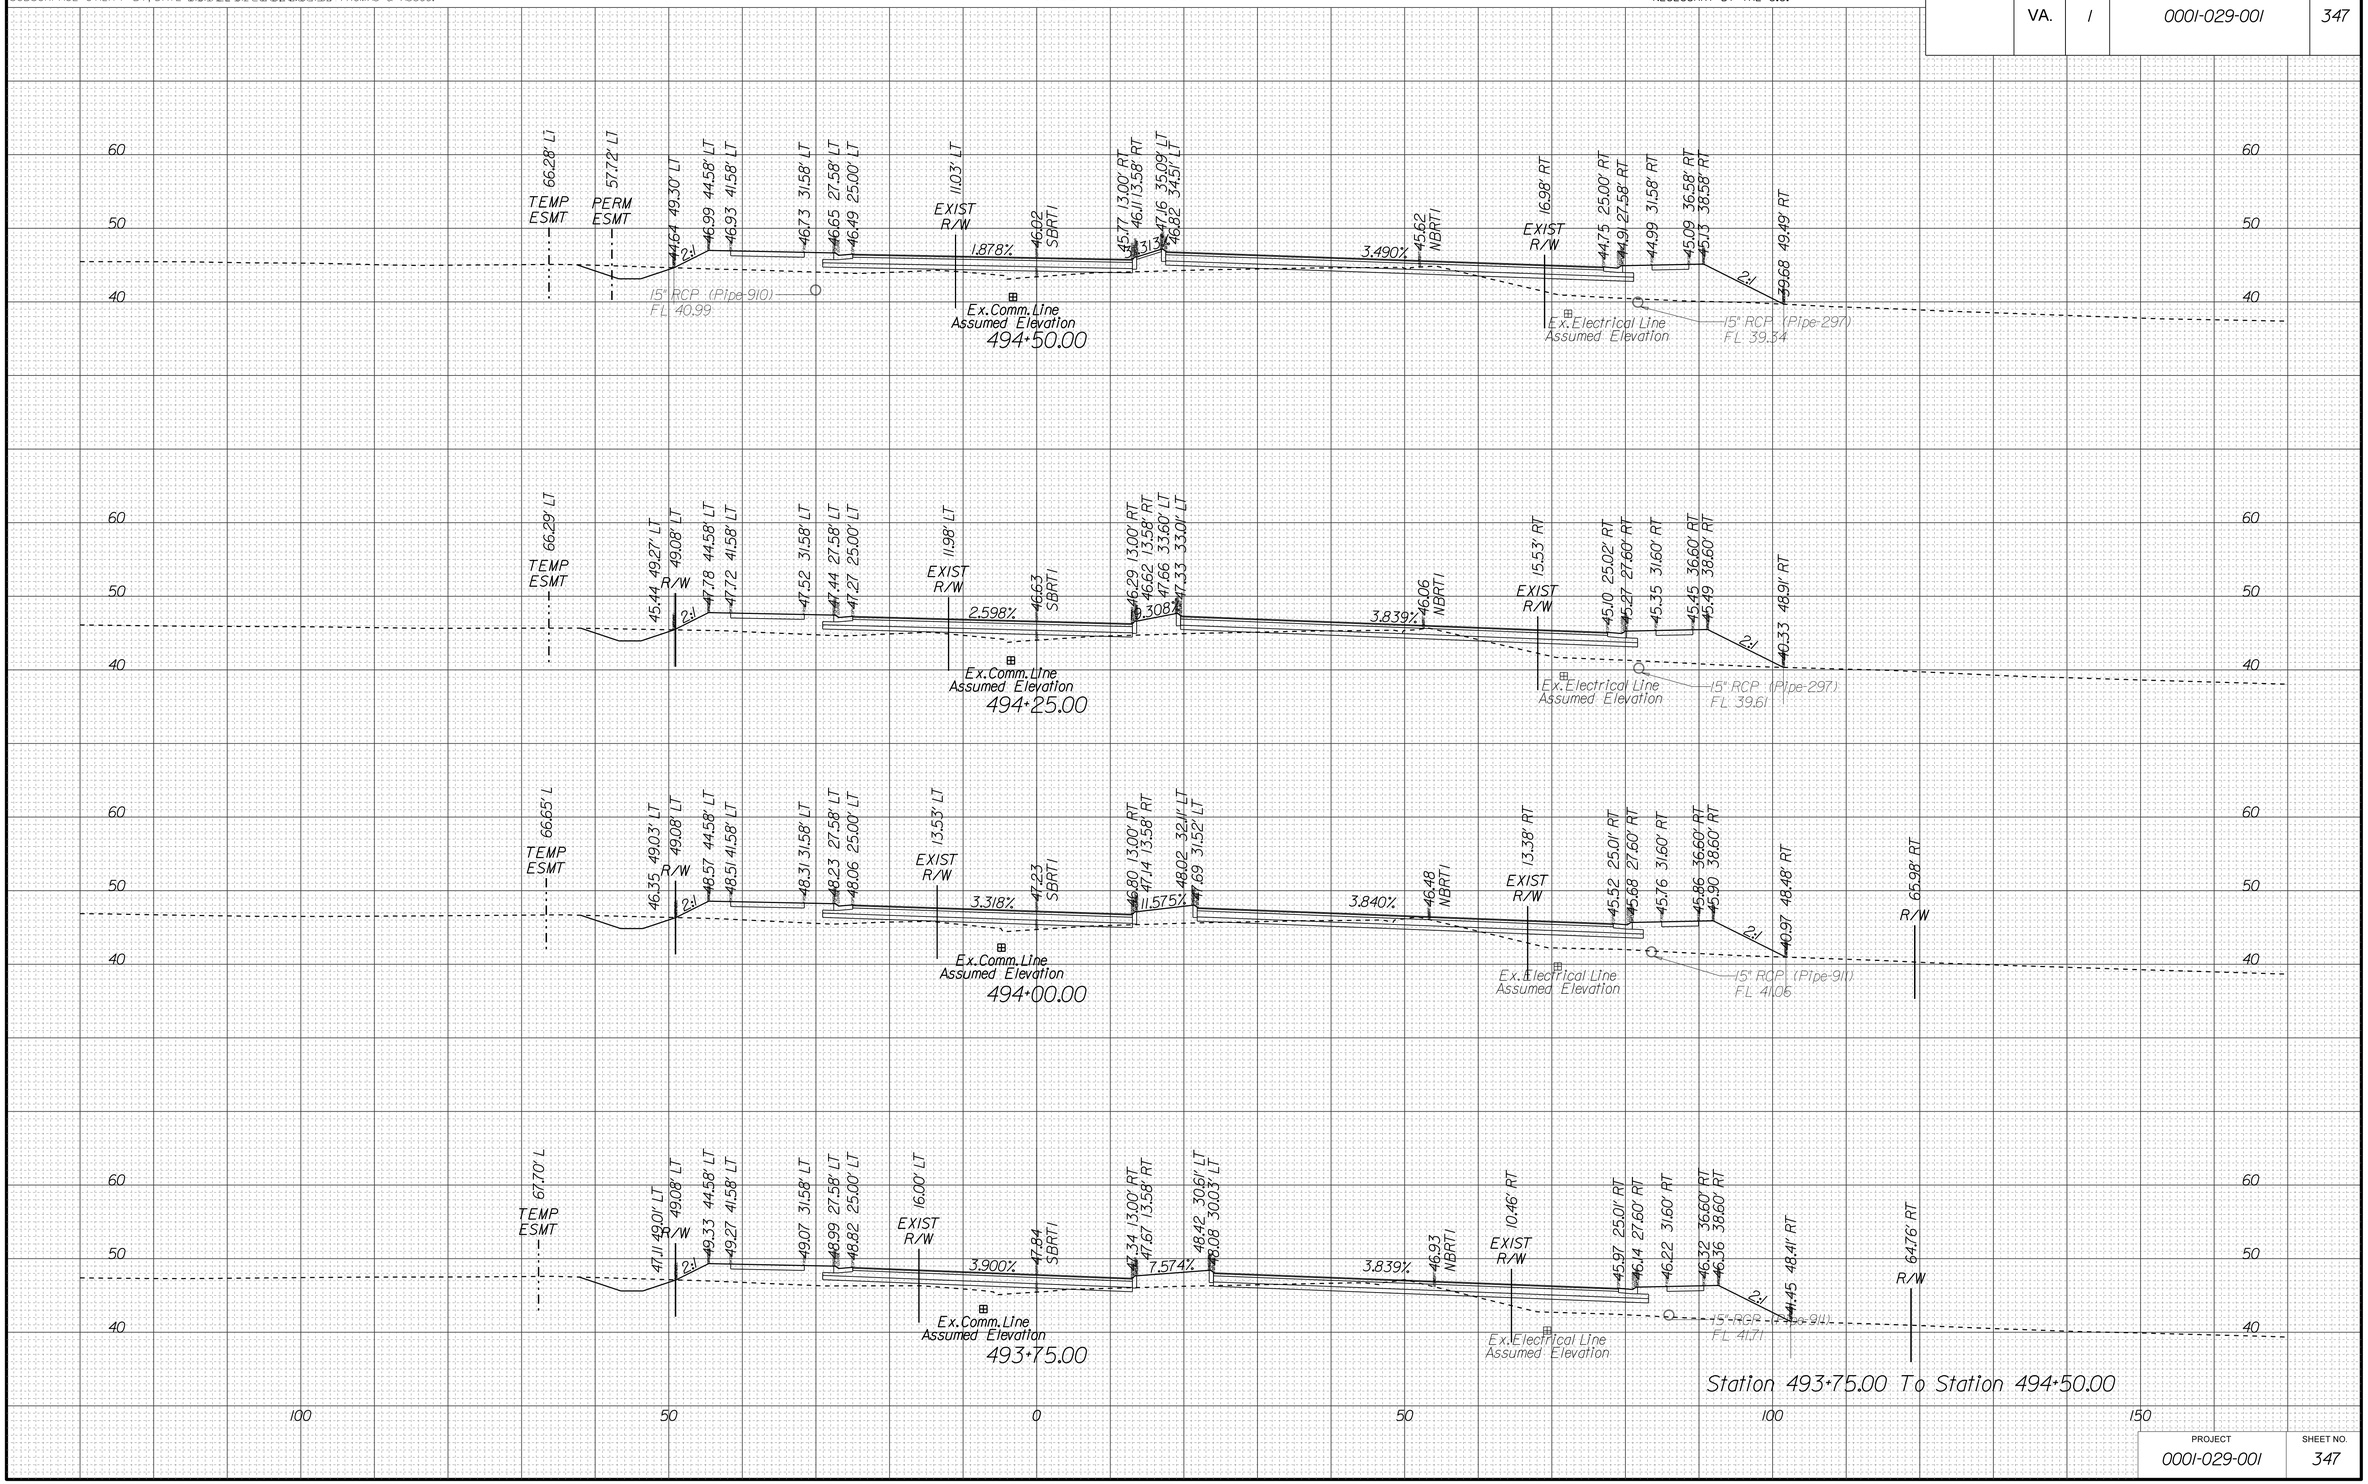

PROJECT	SHEET NO.
0001-029-001	347

10/15/2014
4:55:54 PM

PROJECT MANAGER LAUBA, MEHHEI_A.MORTON_THOMAS_& ASSOC.
SURVEYED BY, DATE EHWA - SUPPLEMENTED BY A.MORTON THOMAS & ASSOC.
DESIGN BY TIM WELLS_A.MORTON_THOMAS_& ASSOC.
SUBSURFACE UTILITY BY, DATE MICHAEL GIFFORD_A.MORTON THOMAS & ASSOC.

CROSS SECTIONS

SCALE 1 IN. = 10 FT

DESIGN FEATURES RELATING TO CONSTRUCTION OR TO REGULATION AND CONTROL OF TRAFFIC MAY BE SUBJECT TO CHANGE AS DEEMED NECESSARY BY THE C.O.

REVISED	STATE	STATE ROUTE	STATE PROJECT	SHEET NO.
	VA.	1	0001-029-001	348

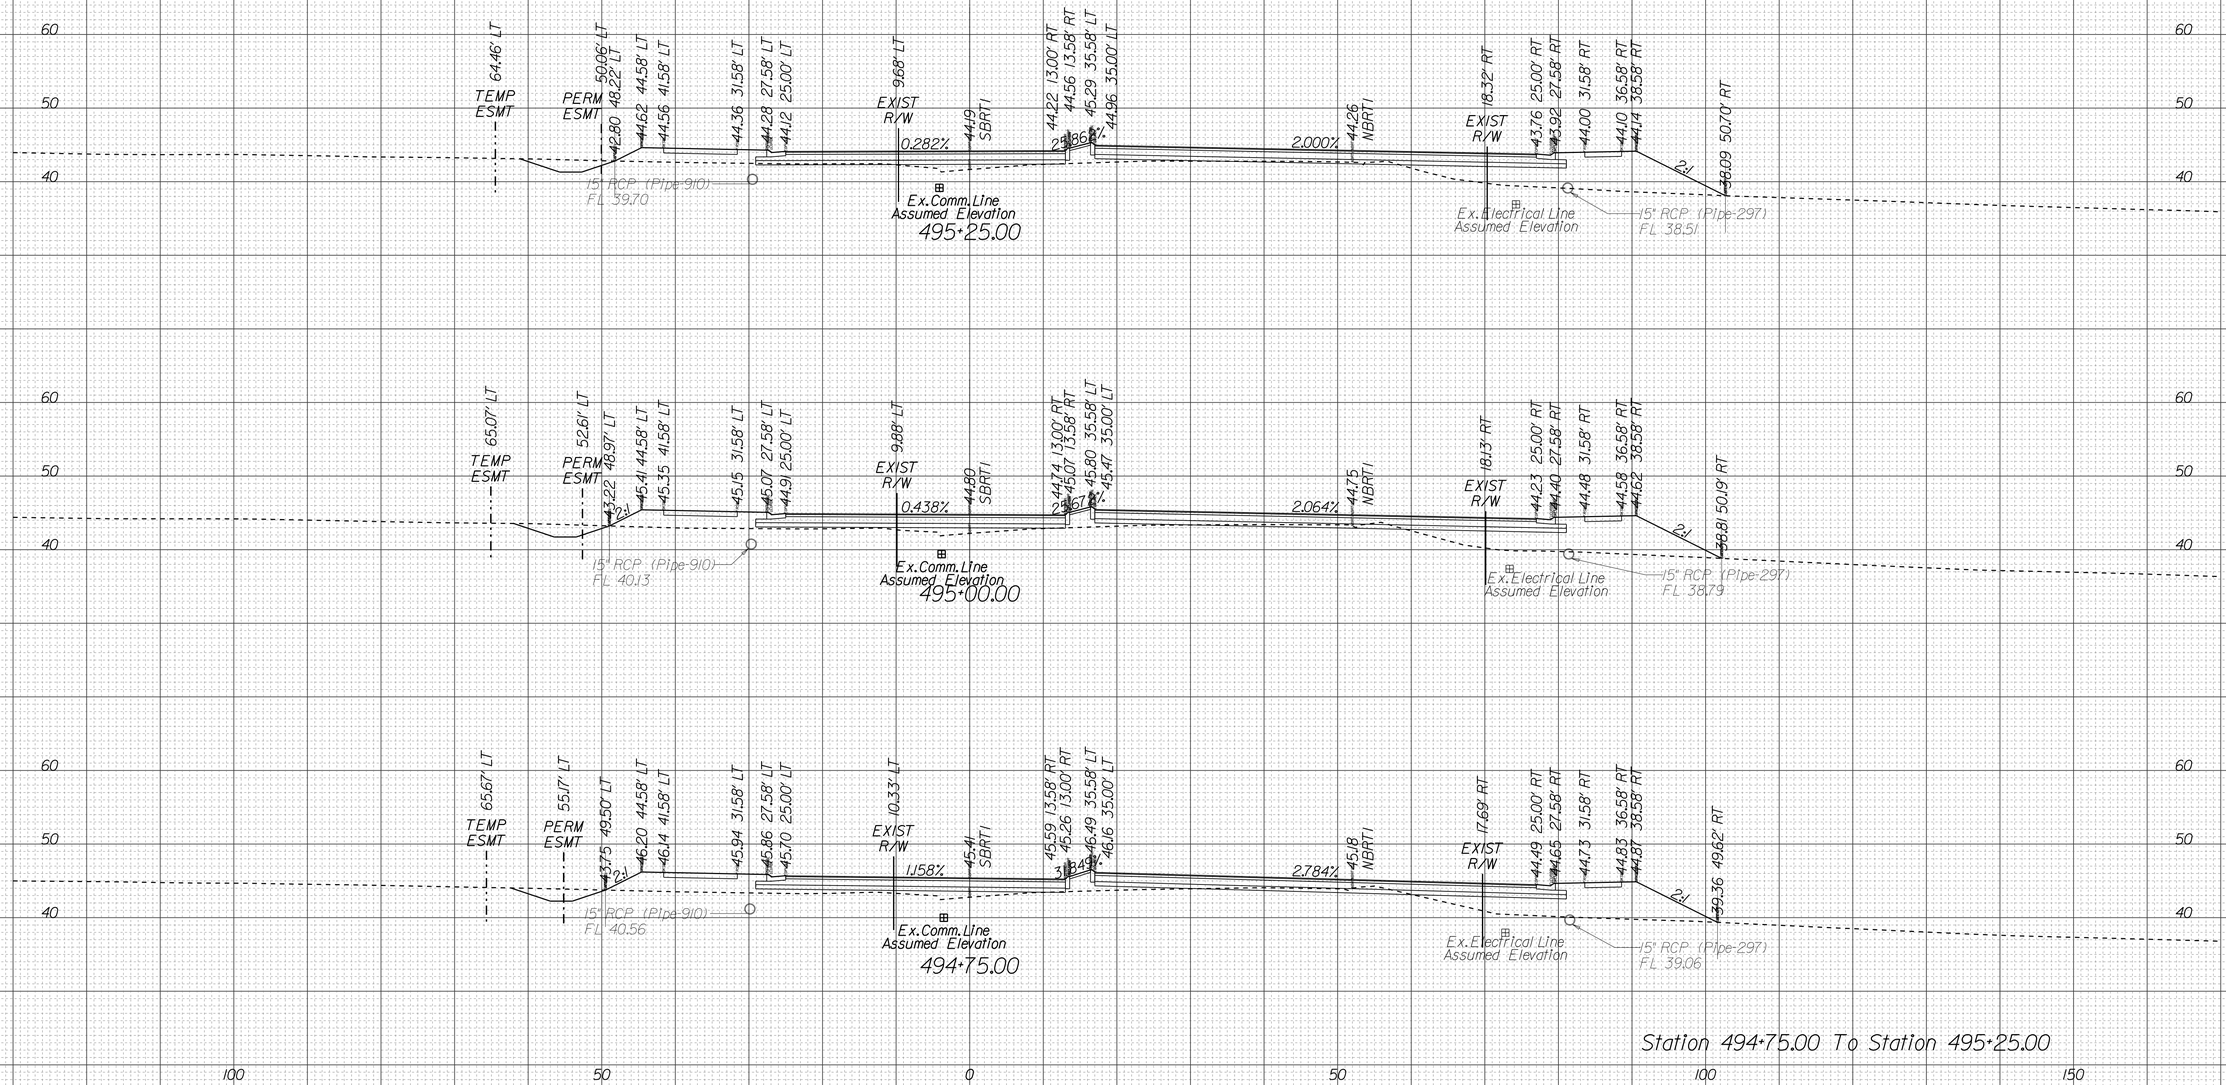

Station 494+75.00 To Station 495+25.00

PROJECT	SHEET NO.
0001-029-001	348

10/15/2014
4:56:03 PM

PROJECT MANAGER LAUBA, MEHHEI_A.MORTON_THOMAS_& ASSOC.
SURVEYED BY, DATE EHWA_-_SUPPLEMENTED BY A.MORTON THOMAS & ASSOC.
DESIGN BY TIM_WELLS_A.MORTON_THOMAS_& ASSOC._____
SUBSURFACE UTILITY BY, DATE MICHAEL GIFFORD_A.MORTON THOMAS & ASSOC.

CROSS SECTIONS

SCALE 1 IN. = 10 FT

DESIGN FEATURES RELATING TO CONSTRUCTION OR TO REGULATION AND CONTROL OF TRAFFIC MAY BE SUBJECT TO CHANGE AS DEEMED NECESSARY BY THE C.O.

REVISED	STATE	STATE ROUTE	STATE PROJECT	SHEET NO.
	VA.	1	0001-029-001	349

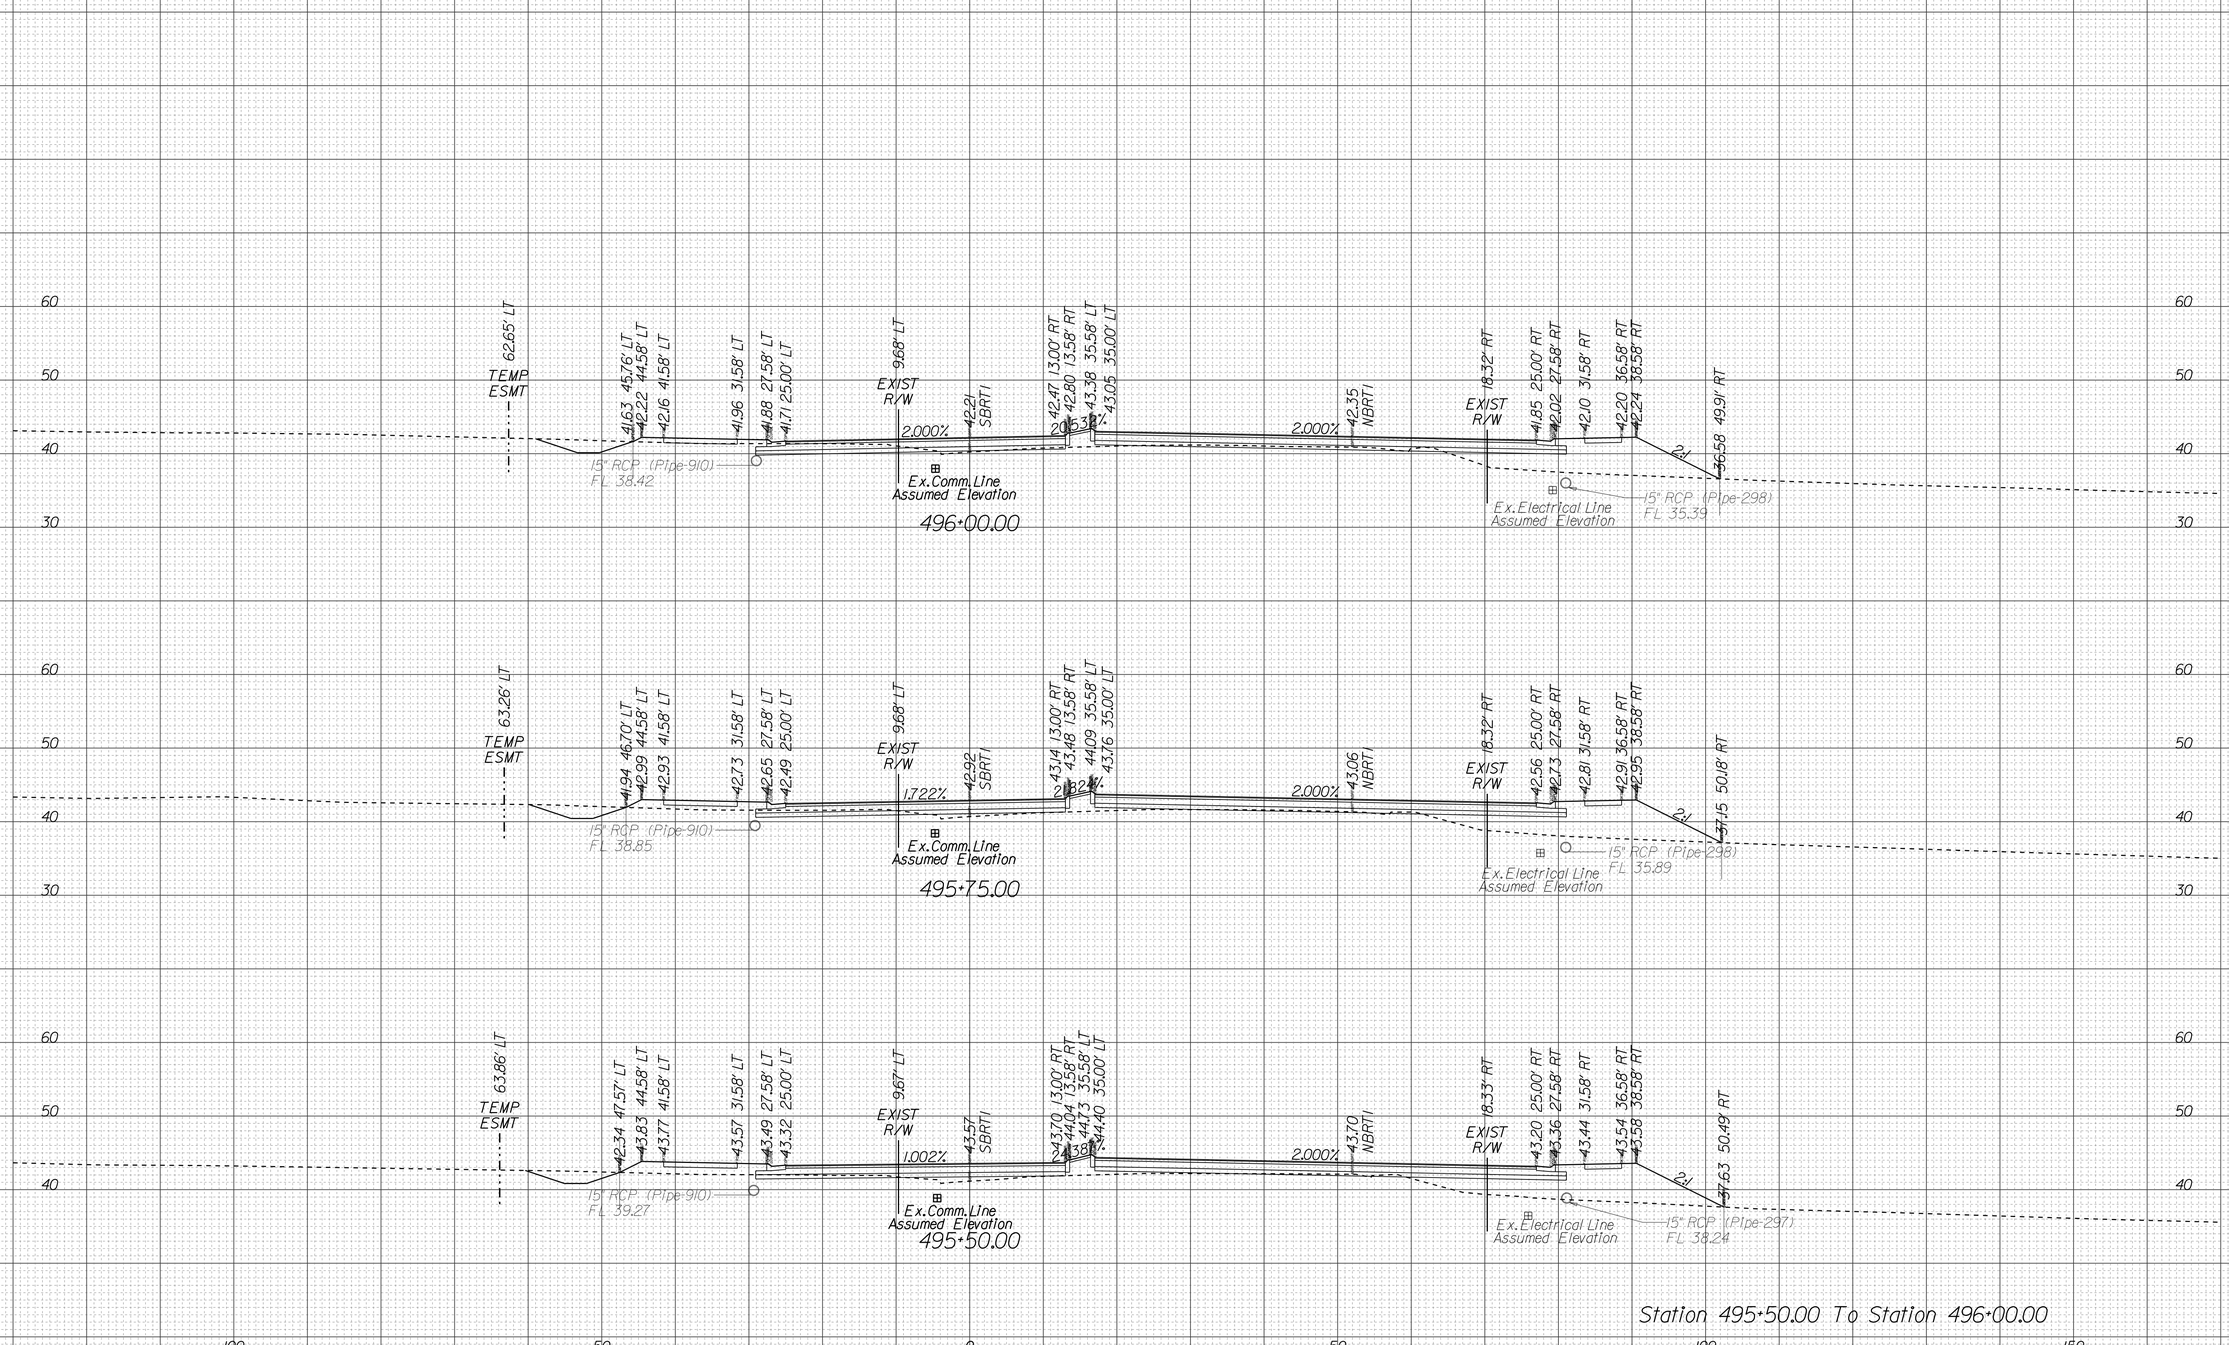

PROJECT	SHEET NO.
0001-029-001	349

10/15/2014
4:56:25 PM

PROJECT MANAGER LAUBA, MEHDI_A.MORTON_THOMAS_& ASSOC.
SURVEYED BY, DATE EHWA_-_SUPPLEMENTED BY A.MORTON THOMAS & ASSOC.
DESIGN BY TIM_WELLS_A.MORTON_THOMAS_& ASSOC._____
SUBSURFACE UTILITY BY, DATE MICHAEL GIFFORD_A.MORTON THOMAS & ASSOC.

CROSS SECTIONS

SCALE 1 IN. = 10 FT

DESIGN FEATURES RELATING TO CONSTRUCTION OR TO REGULATION AND CONTROL OF TRAFFIC MAY BE SUBJECT TO CHANGE AS DEEMED NECESSARY BY THE C.O.

REVISED	STATE	STATE ROUTE	STATE PROJECT	SHEET NO.
	VA.	1	0001-029-001	350

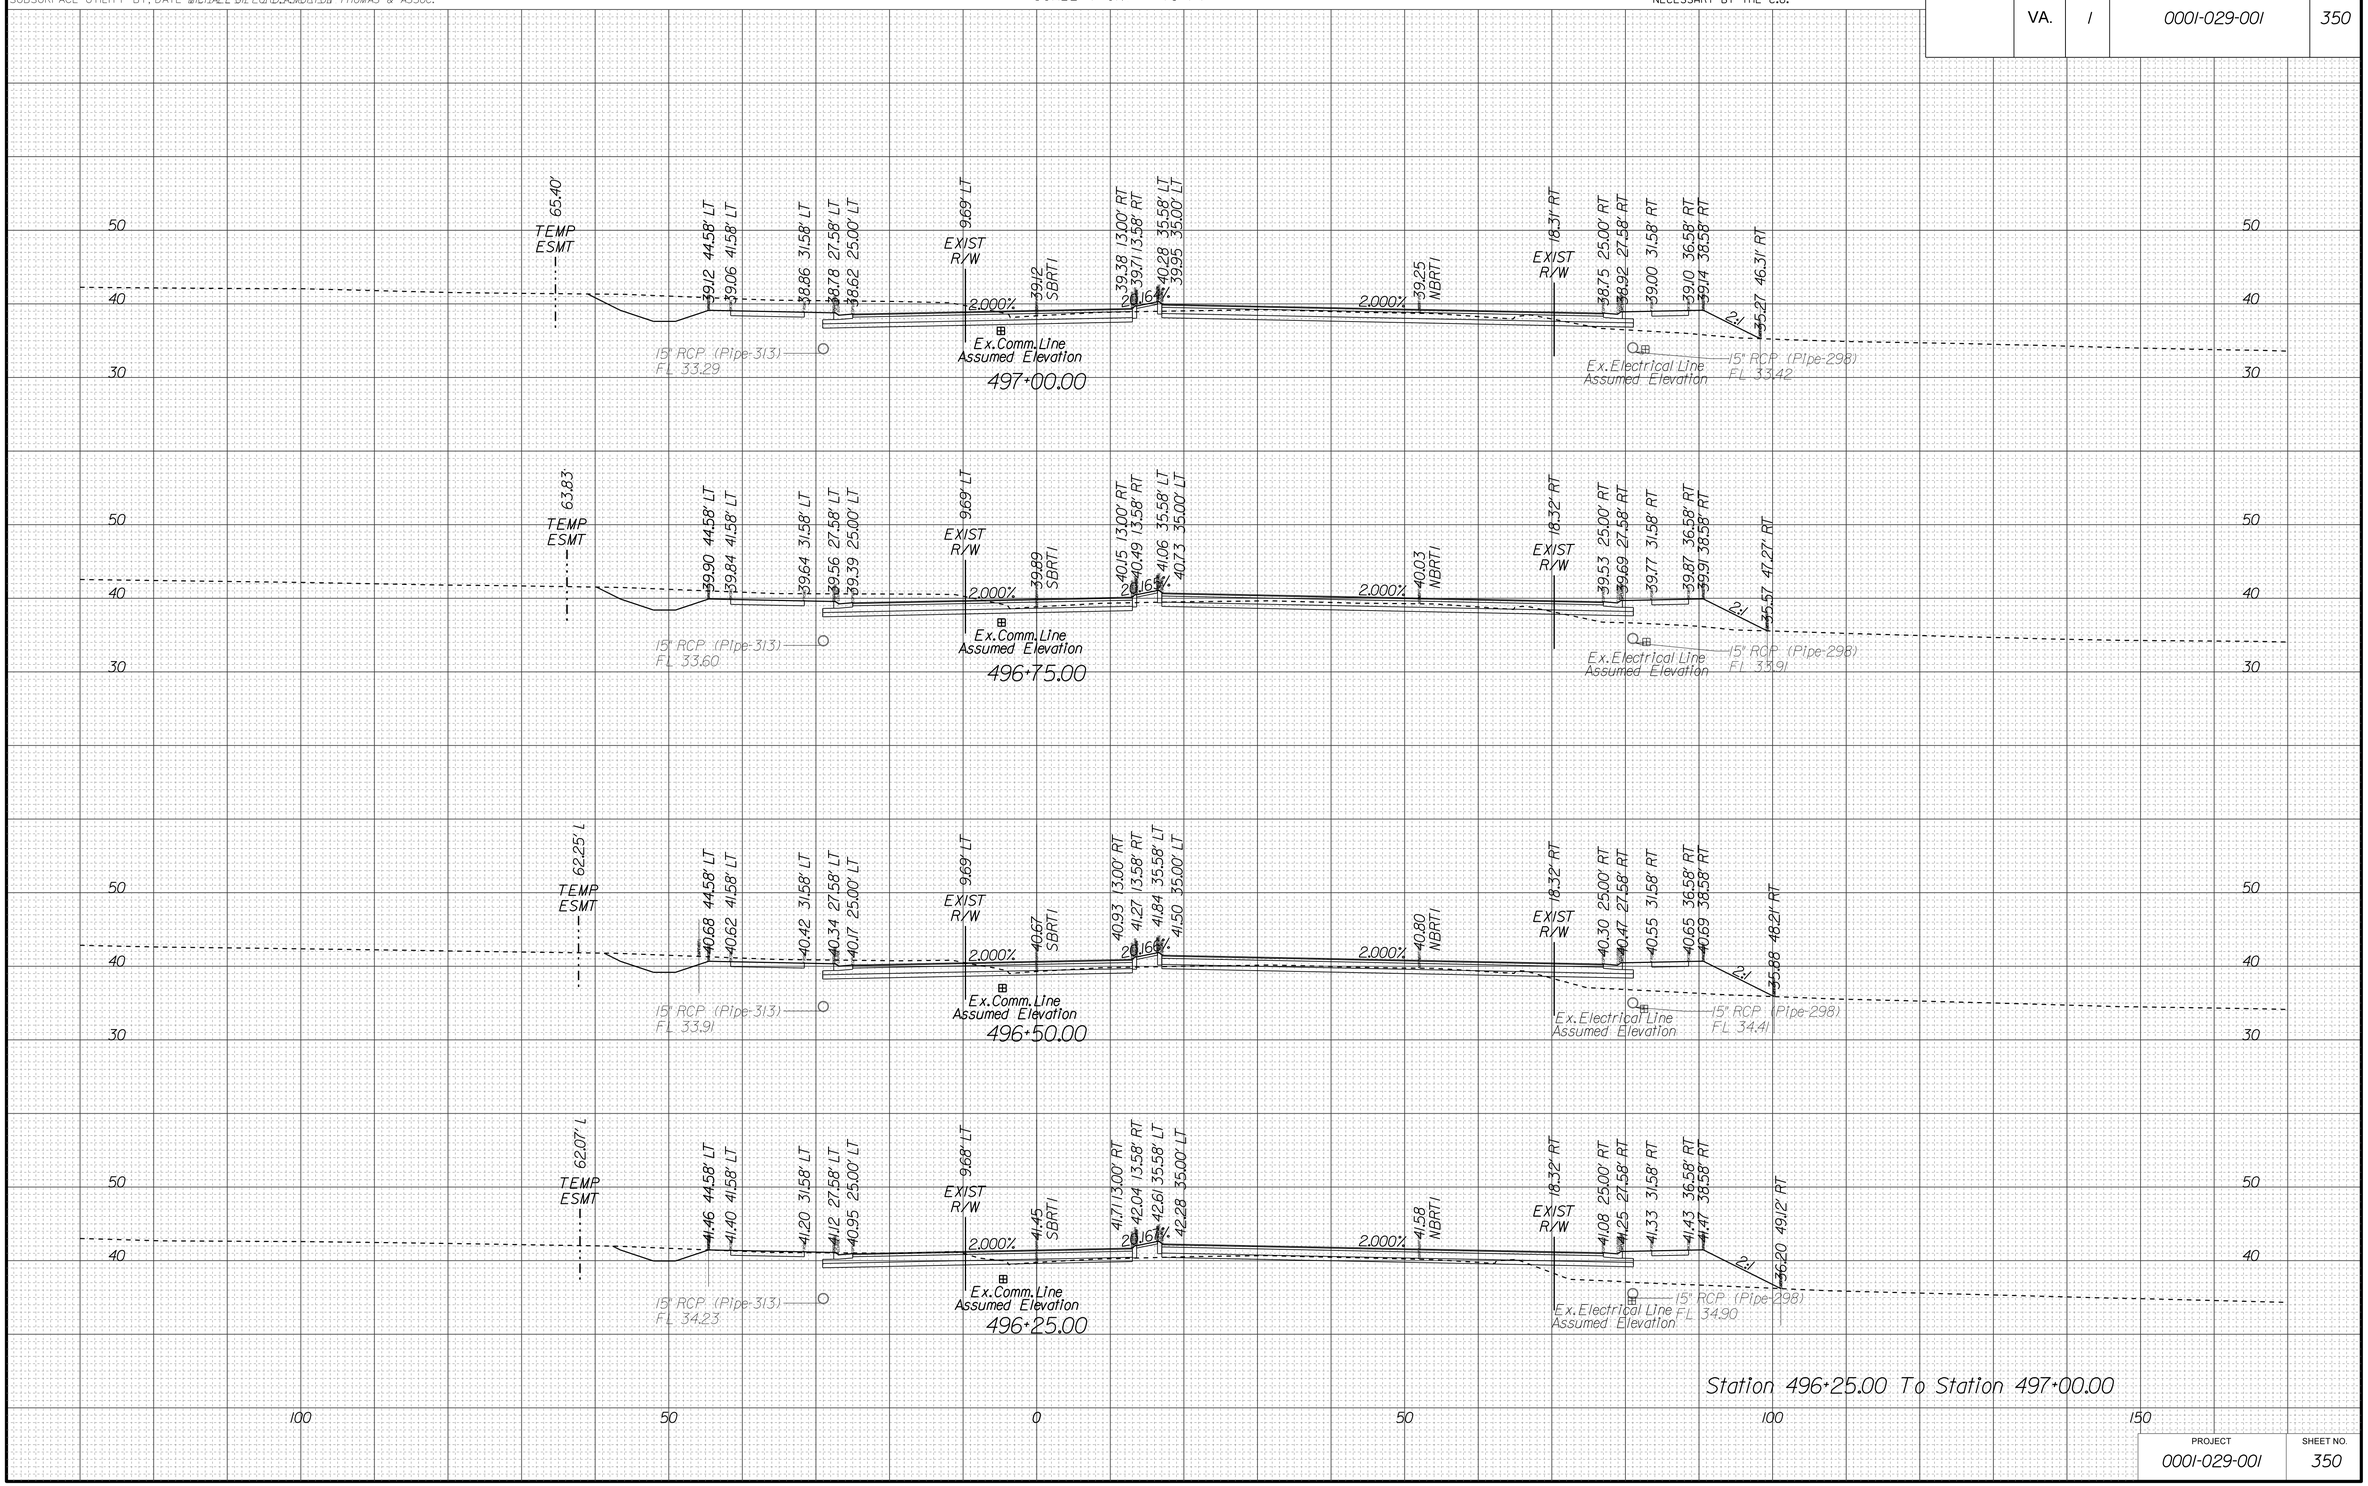

Station 496+25.00 To Station 497+00.00

PROJECT	SHEET NO.
0001-029-001	350

10/15/2014
4:56:33 PM

PROJECT MANAGER LAUBA MEHIEL A.MORTON THOMAS & ASSOC.
SURVEYED BY, DATE EHWA - SUPPLEMENTED BY A.MORTON THOMAS & ASSOC.
DESIGN BY TIM WELLS A.MORTON THOMAS & ASSOC.
SUBSURFACE UTILITY BY, DATE MICHAEL GIFFORD A.MORTON THOMAS & ASSOC.

CROSS SECTIONS

SCALE 1 IN. = 10 FT

DESIGN FEATURES RELATING TO CONSTRUCTION OR TO REGULATION AND CONTROL OF TRAFFIC MAY BE SUBJECT TO CHANGE AS DEEMED NECESSARY BY THE C.O.

REVISED	STATE	STATE ROUTE	STATE PROJECT	SHEET NO.
	VA.	1	0001-029-001	351

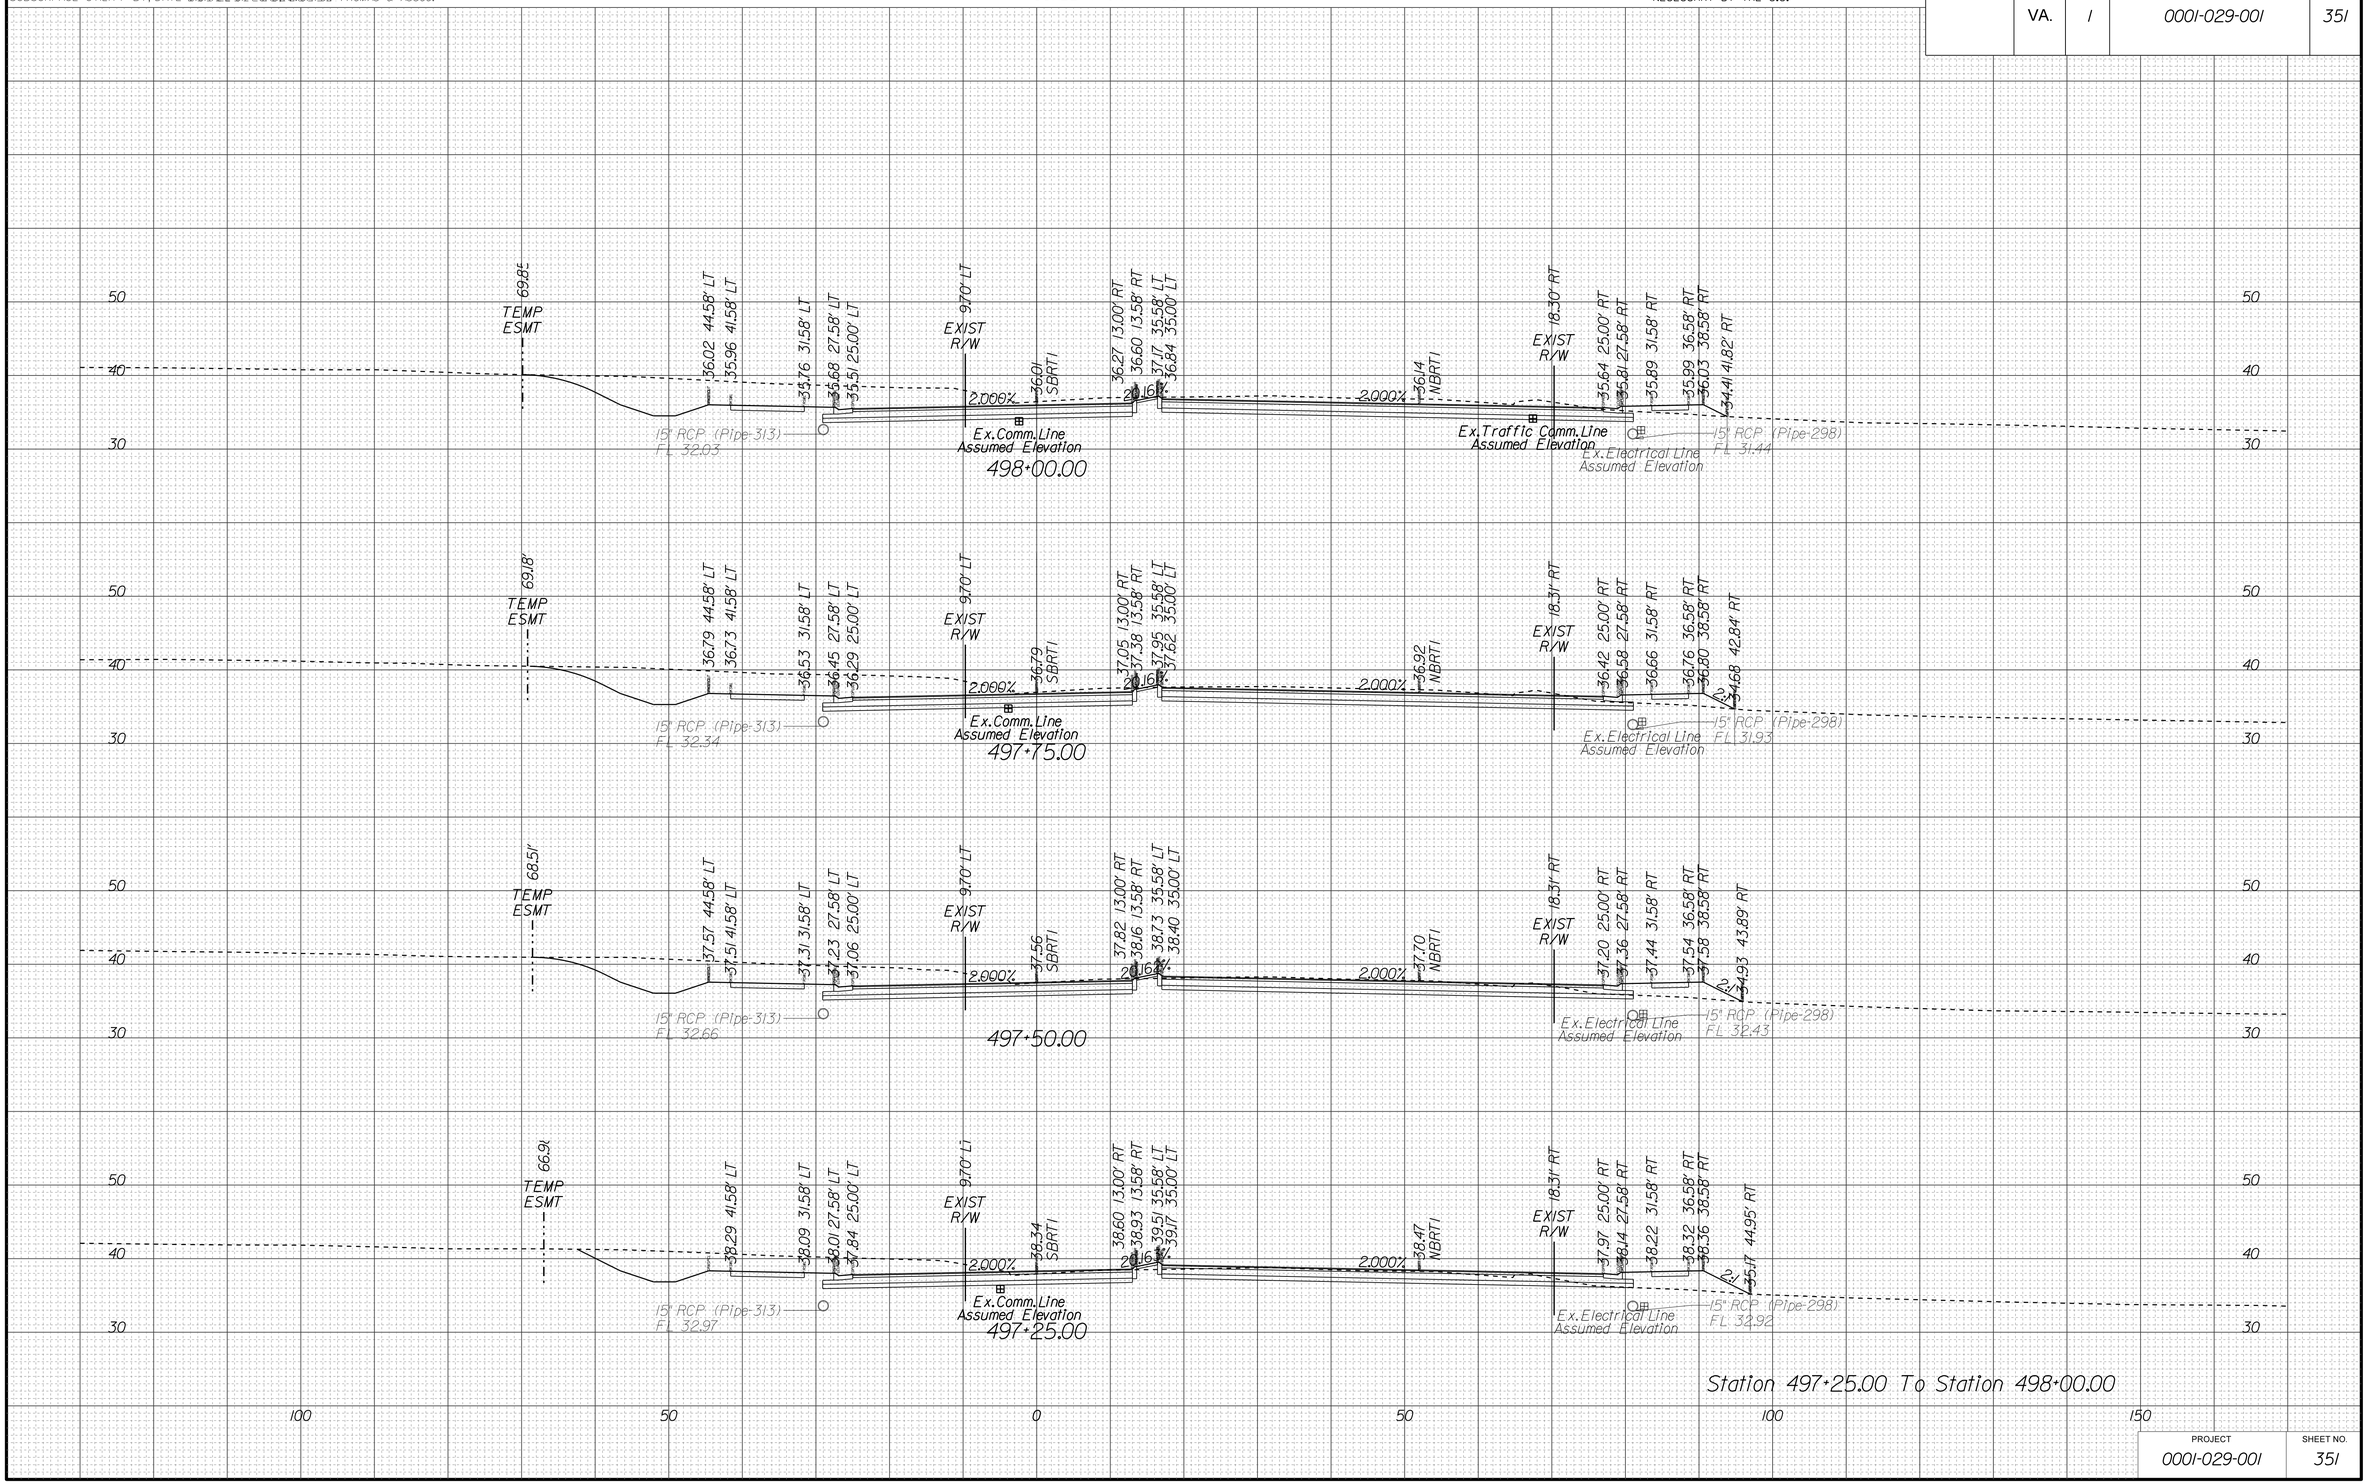

PROJECT	SHEET NO.
0001-029-001	351

10/15/2014
4:56:40 PM

PROJECT MANAGER LAUBA MEHIEL A.MORTON THOMAS & ASSOC.
SURVEYED BY, DATE EHWA - SUPPLEMENTED BY A.MORTON THOMAS & ASSOC.
DESIGN BY TIM WELLS A.MORTON THOMAS & ASSOC.
SUBSURFACE UTILITY BY, DATE MICHAEL GIFFORD A.MORTON THOMAS & ASSOC.

CROSS SECTIONS

SCALE 1 IN. = 10 FT

DESIGN FEATURES RELATING TO CONSTRUCTION OR TO REGULATION AND CONTROL OF TRAFFIC MAY BE SUBJECT TO CHANGE AS DEEMED NECESSARY BY THE C.O.

REVISED	STATE	STATE ROUTE	STATE PROJECT	SHEET NO.
	VA.	1	0001-029-001	352

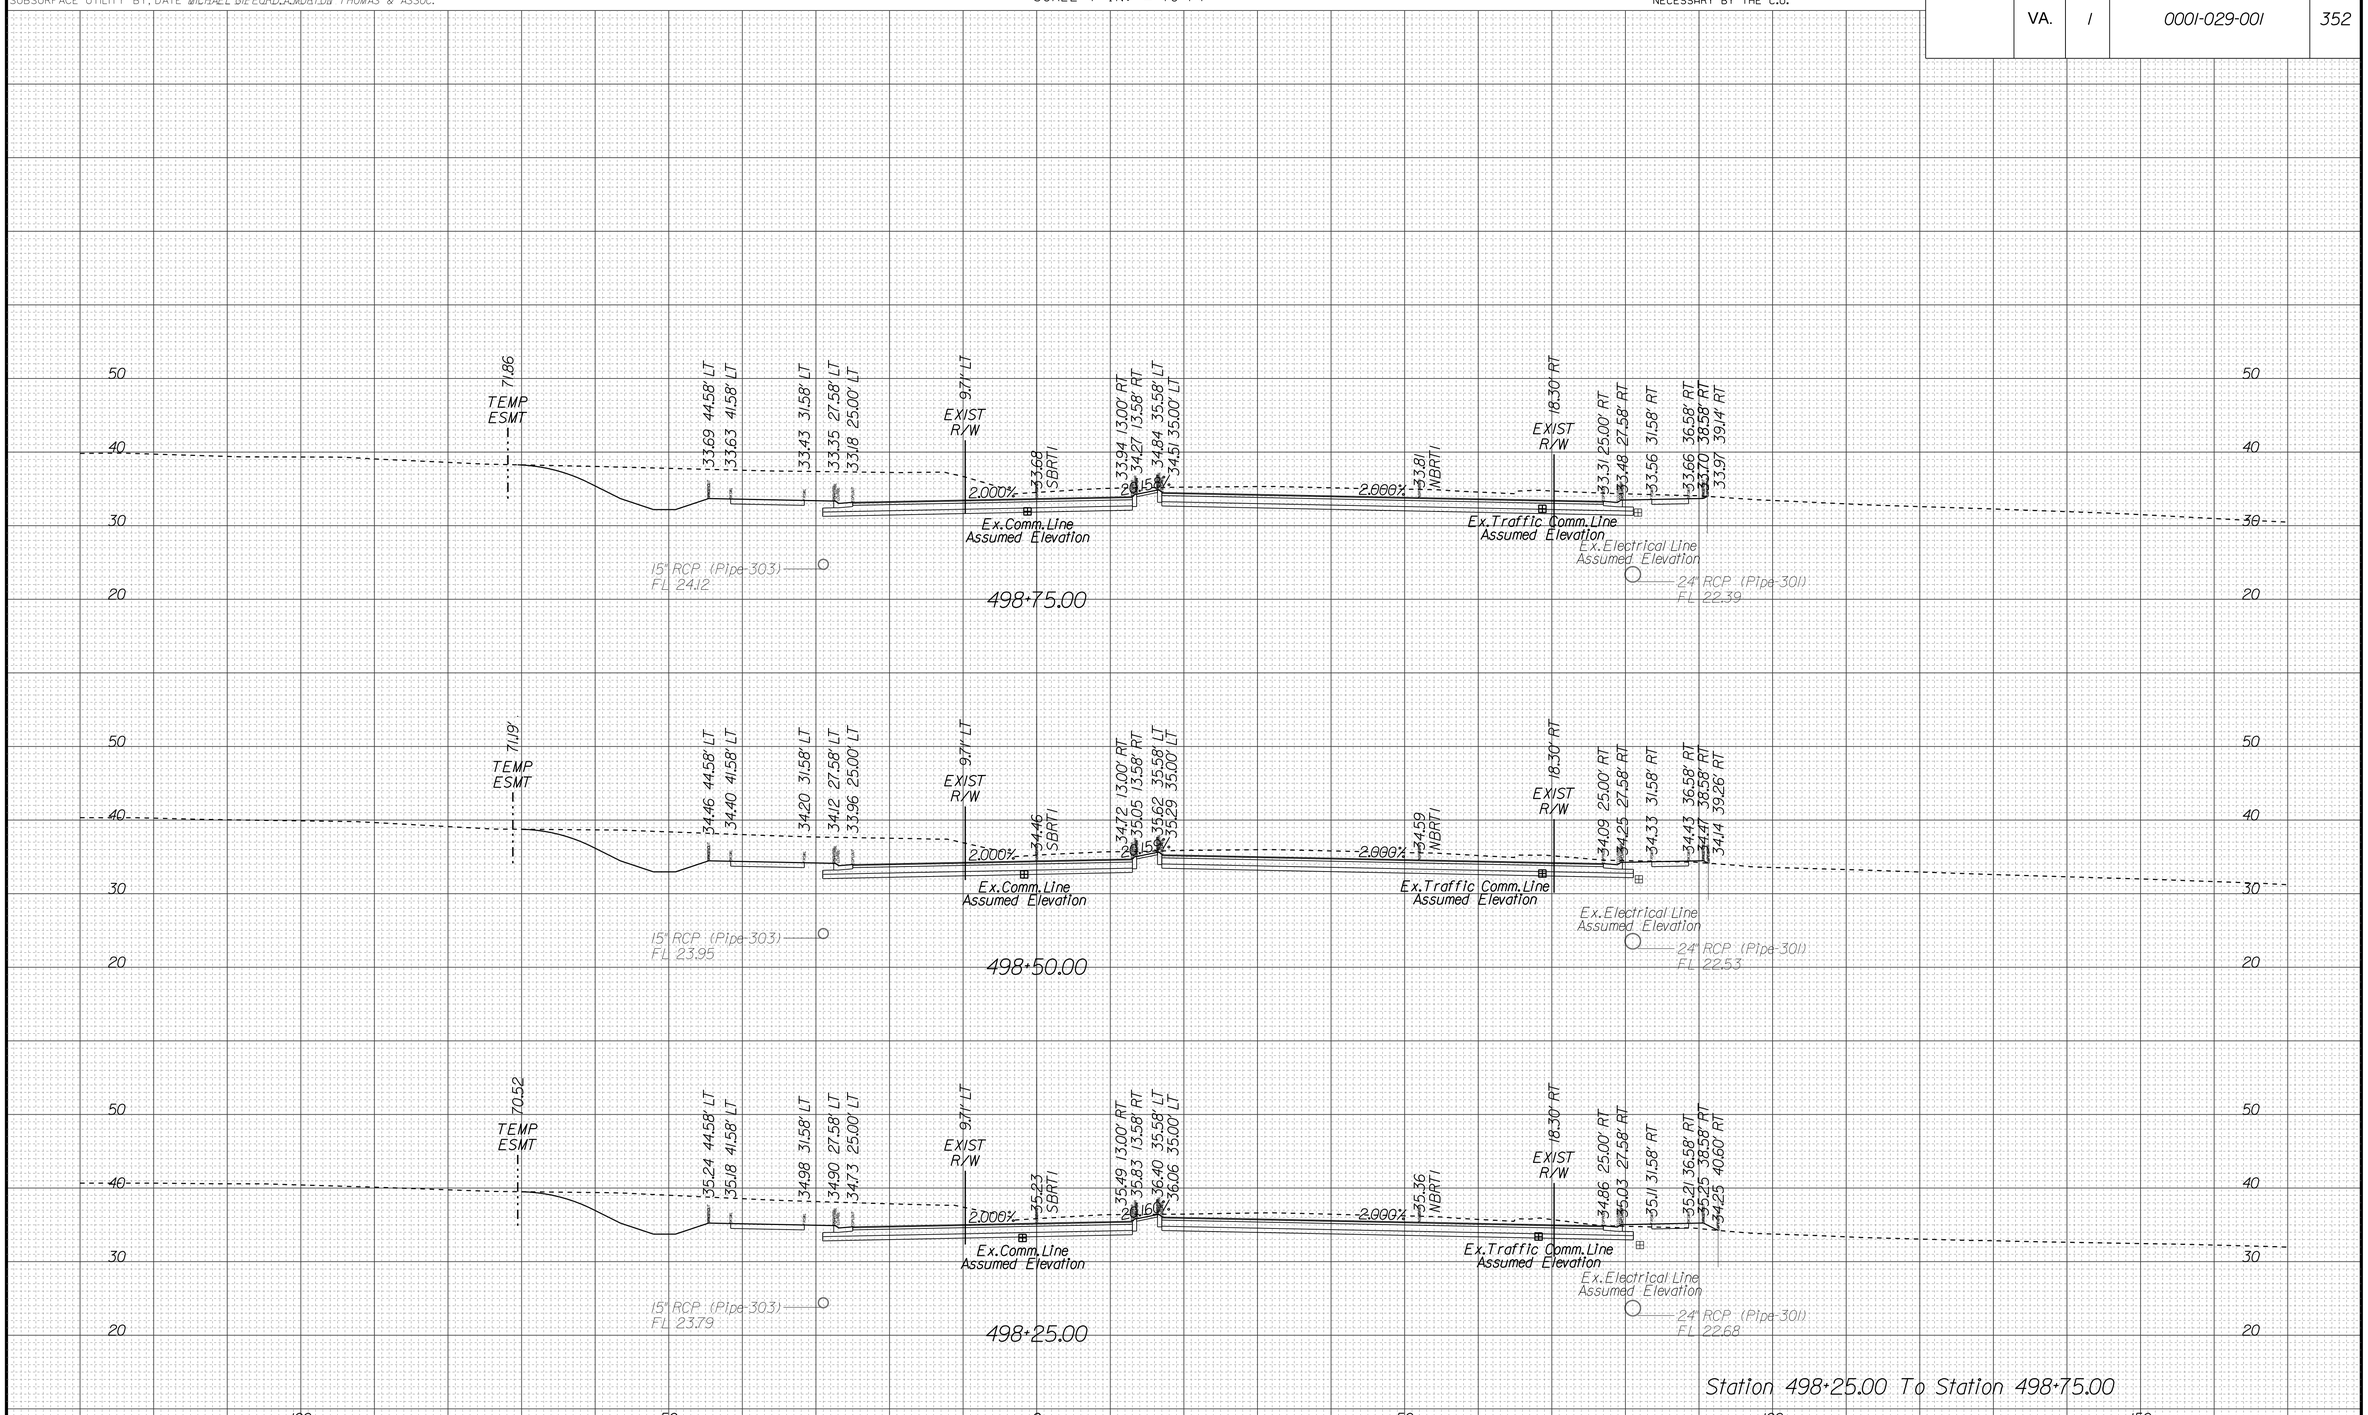

PROJECT	SHEET NO.
0001-029-001	352

10/15/2014
4:56:48 PM

PROJECT MANAGER LAUBA MEHIEL A.MORTON THOMAS & ASSOC.
SURVEYED BY, DATE EHWA - SUPPLEMENTED BY A.MORTON THOMAS & ASSOC.
DESIGN BY TIM WELLS A.MORTON THOMAS & ASSOC.
SUBSURFACE UTILITY BY, DATE MICHAEL GIFFORD A.MORTON THOMAS & ASSOC.

CROSS SECTIONS

SCALE 1 IN. = 10 FT

DESIGN FEATURES RELATING TO CONSTRUCTION OR TO REGULATION AND CONTROL OF TRAFFIC MAY BE SUBJECT TO CHANGE AS DEEMED NECESSARY BY THE C.O.

REVISED	STATE	STATE ROUTE	STATE PROJECT	SHEET NO.
	VA.	1	0001-029-001	353

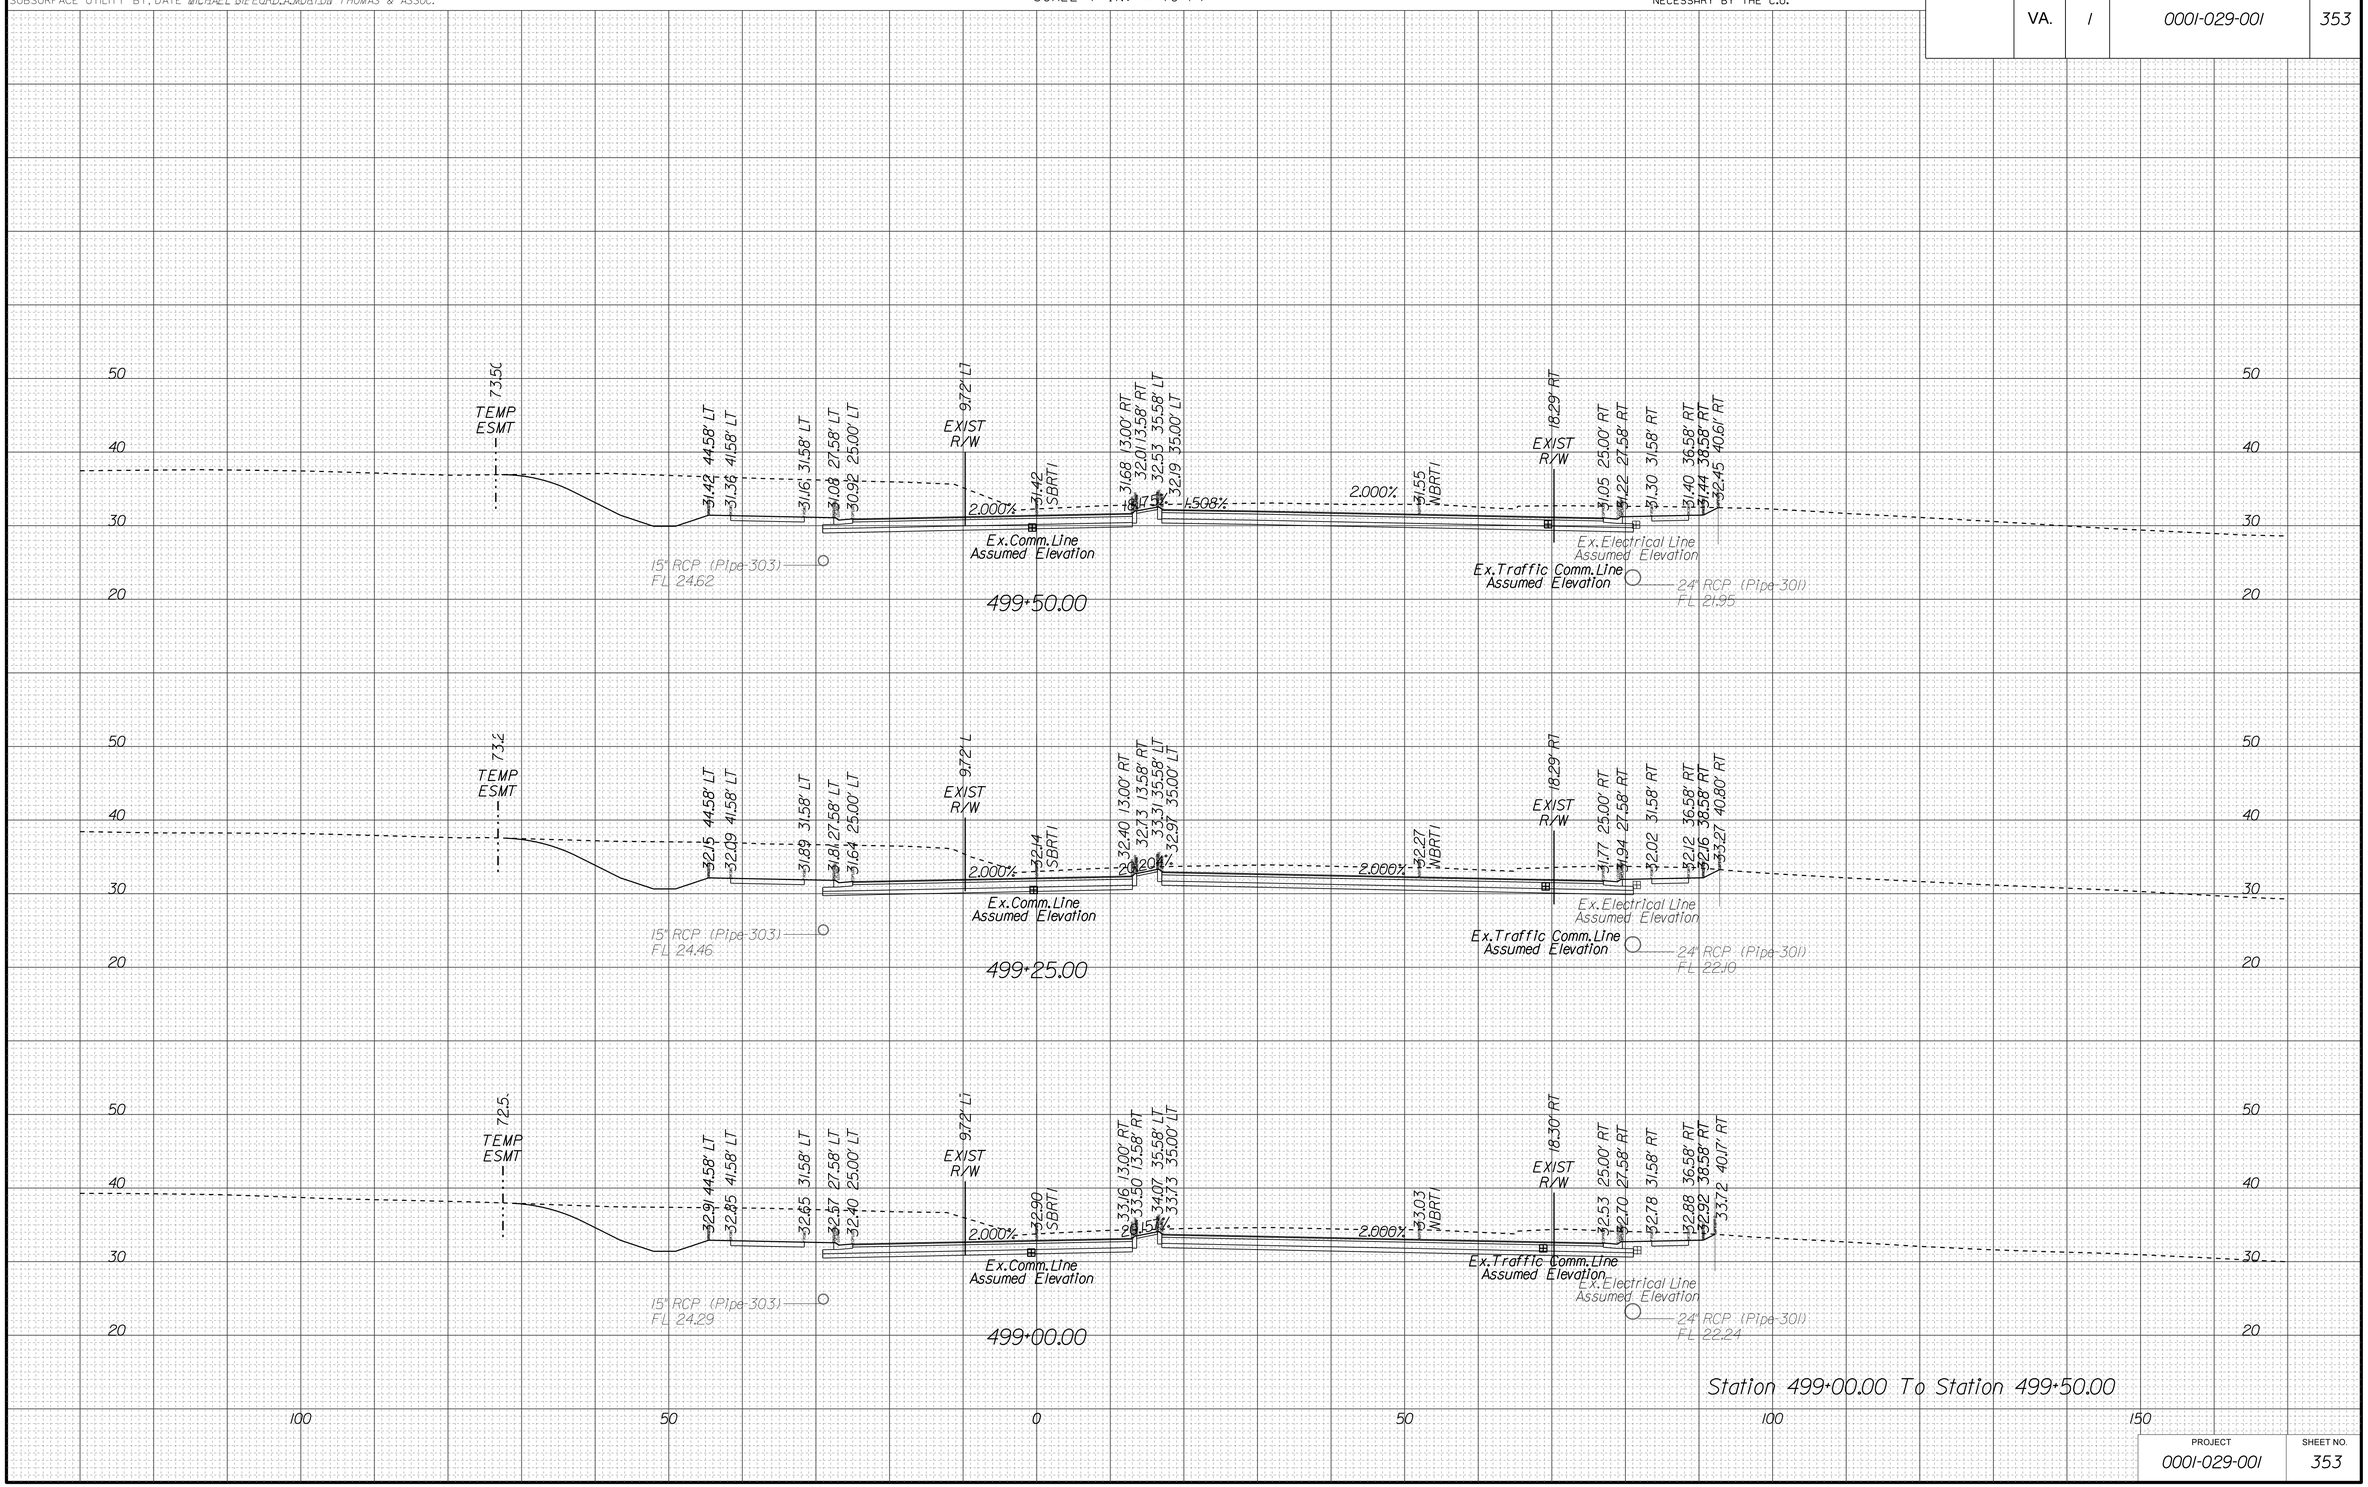

PROJECT	SHEET NO.
0001-029-001	353

10/15/2014
4:56:56 PM

PROJECT MANAGER LAUBA MEHIEL A.MORTON THOMAS & ASSOC.
SURVEYED BY, DATE EHWA - SUPPLEMENTED BY A.MORTON THOMAS & ASSOC.
DESIGN BY TIM WELLS A.MORTON THOMAS & ASSOC.
SUBSURFACE UTILITY BY, DATE MICHAEL GIFFORD A.MORTON THOMAS & ASSOC.

CROSS SECTIONS

SCALE 1 IN. = 10 FT

DESIGN FEATURES RELATING TO CONSTRUCTION OR TO REGULATION AND CONTROL OF TRAFFIC MAY BE SUBJECT TO CHANGE AS DEEMED NECESSARY BY THE C.O.

REVISED	STATE	STATE ROUTE	STATE PROJECT	SHEET NO.
	VA.	1	0001-029-001	354

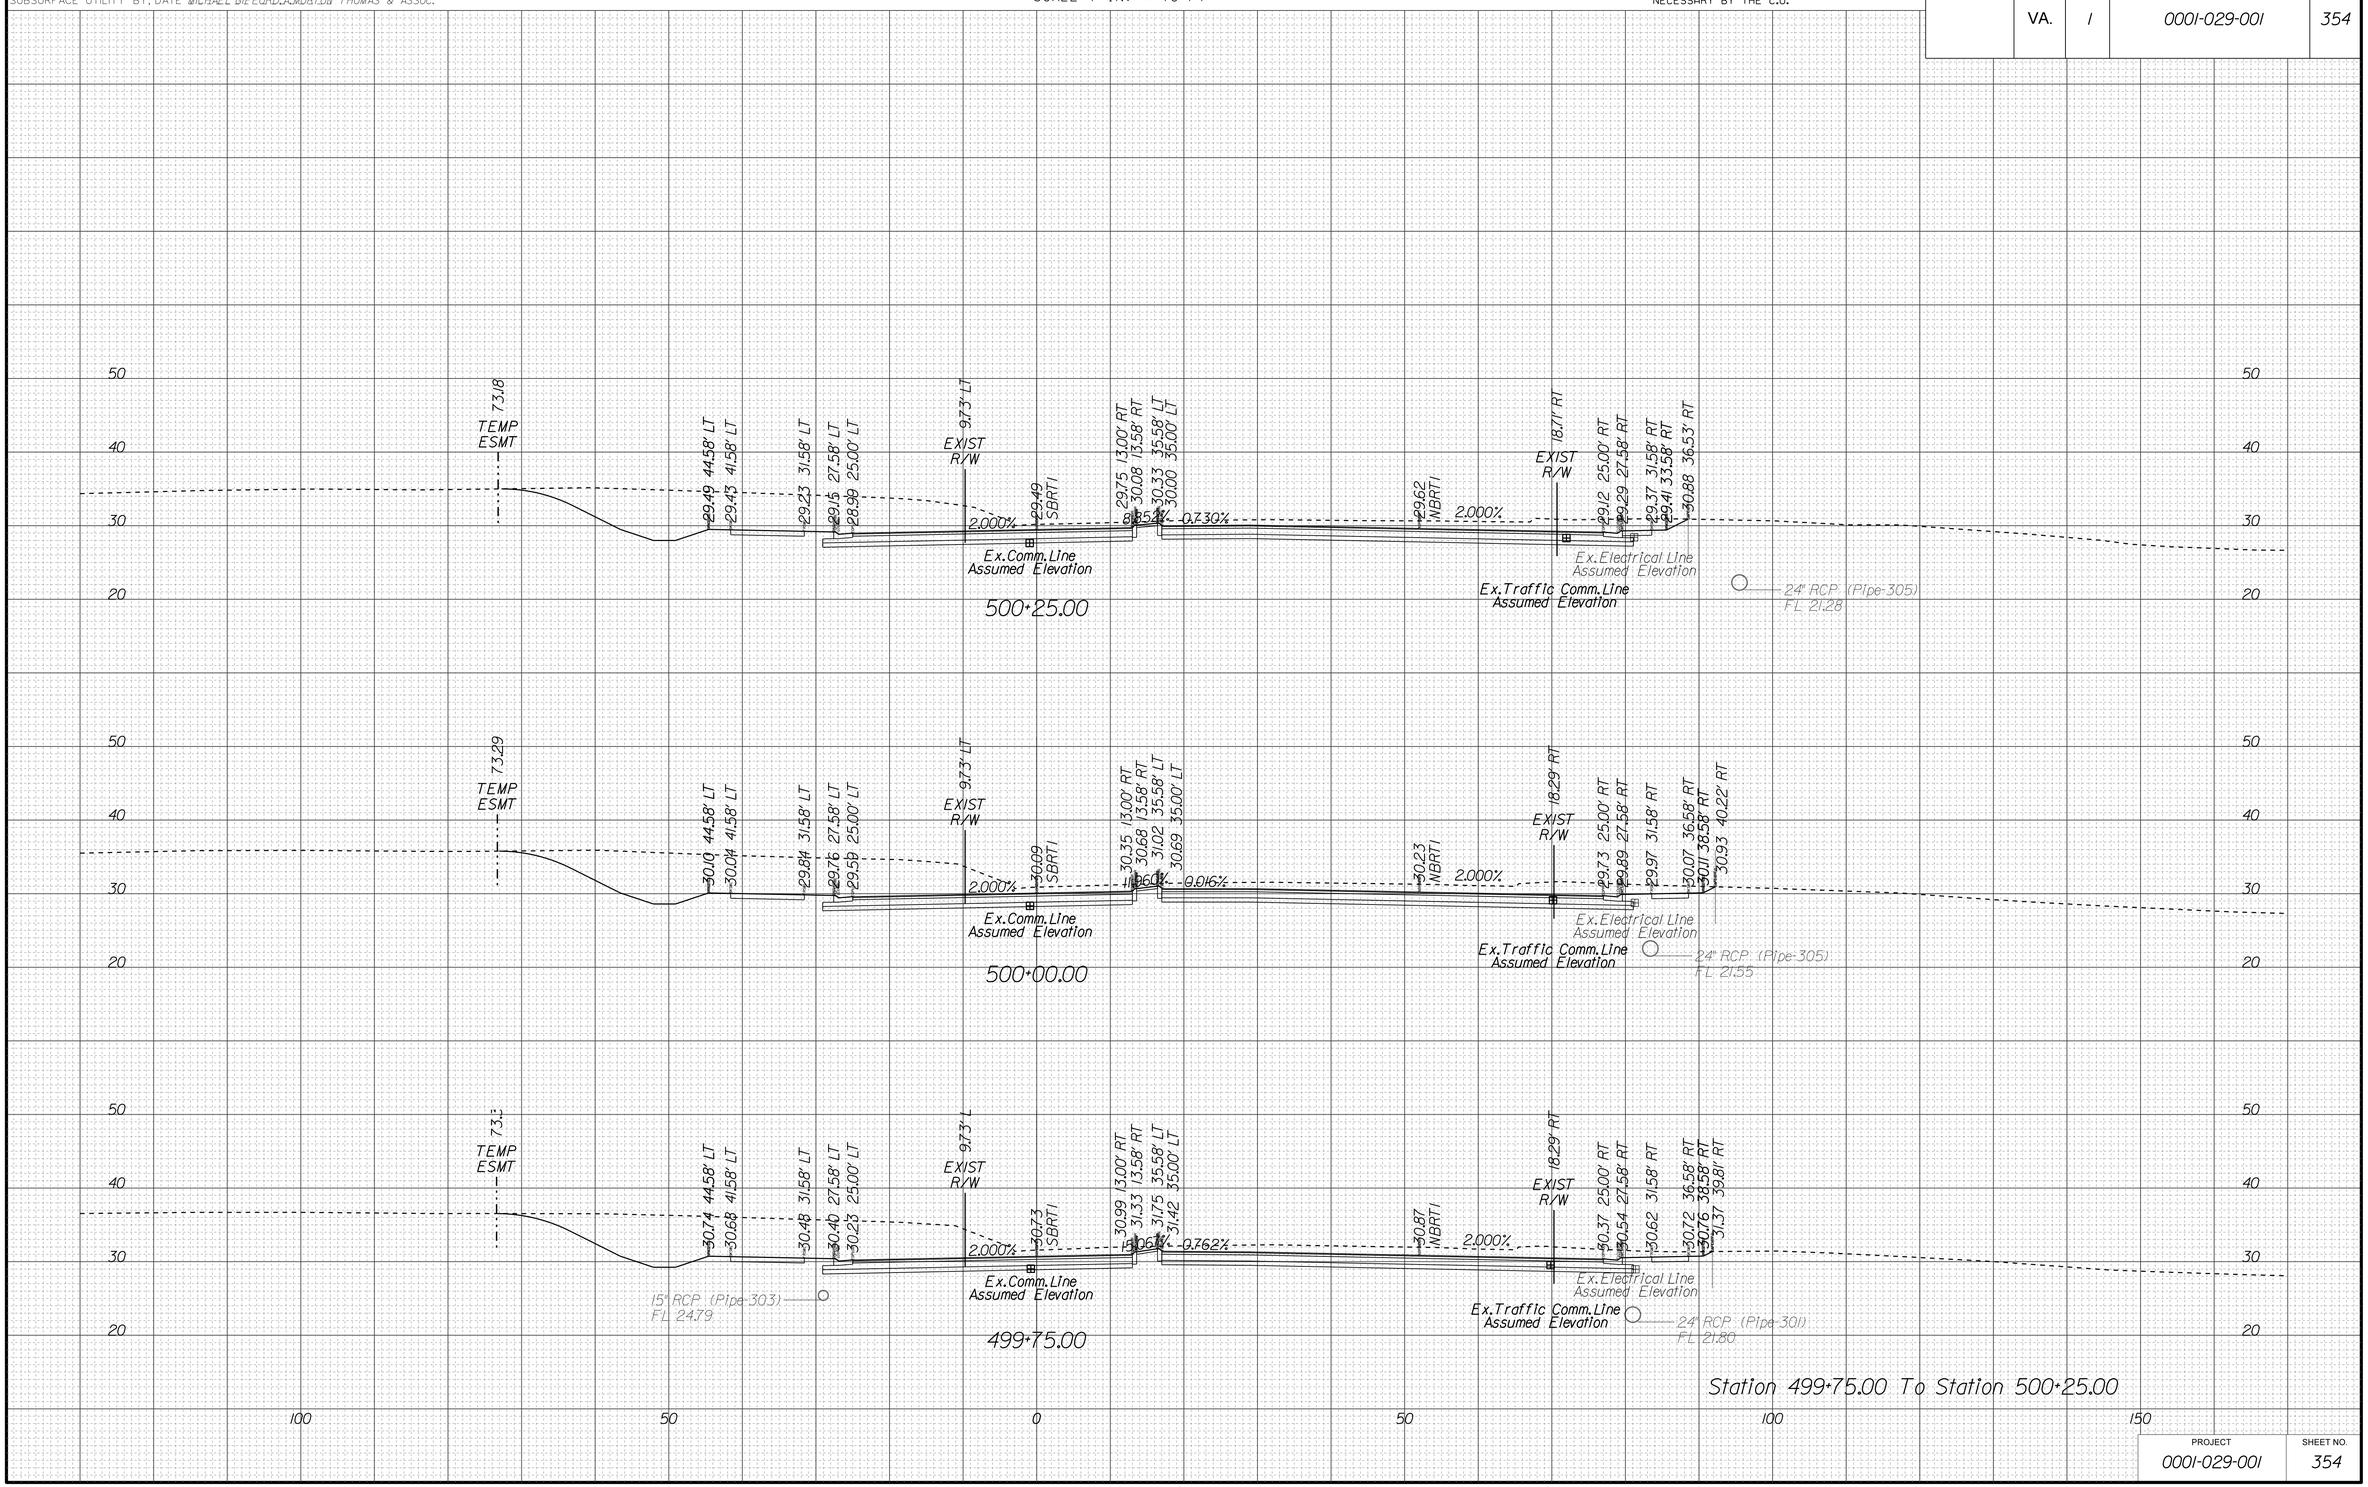

PROJECT	SHEET NO.
0001-029-001	354

10/15/2014
4:57:04 PM

PROJECT MANAGER LAUBA, MEHHEI_A.MORTON_THOMAS_& ASSOC.
SURVEYED BY, DATE EHWA - SUPPLEMENTED BY A.MORTON THOMAS & ASSOC.
DESIGN BY TIM WELLS_A.MORTON_THOMAS_& ASSOC.
SUBSURFACE UTILITY BY, DATE MICHAEL GIFFORD_A.MORTON THOMAS & ASSOC.

CROSS SECTIONS

SCALE 1 IN. = 10 FT

DESIGN FEATURES RELATING TO CONSTRUCTION OR TO REGULATION AND CONTROL OF TRAFFIC MAY BE SUBJECT TO CHANGE AS DEEMED NECESSARY BY THE C.O.

REVISED	STATE	STATE ROUTE	STATE PROJECT	SHEET NO.
	VA.	1	0001-029-001	355

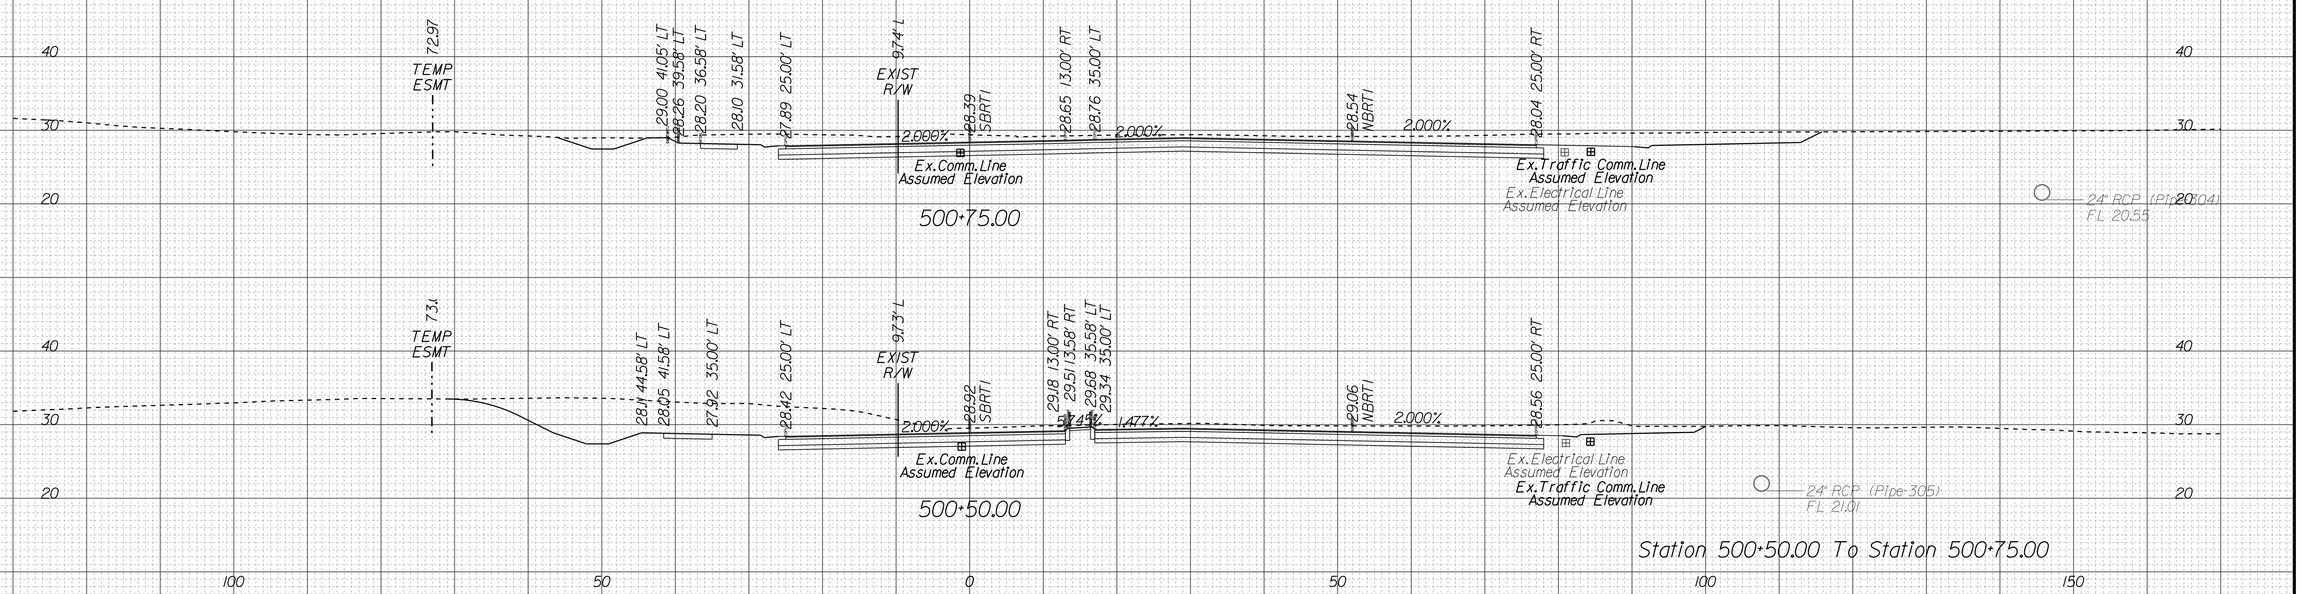

Station 500+50.00 To Station 500+75.00

PROJECT	SHEET NO.
0001-029-001	355

10/6/2014
10:08:32 PM

PROJECT MANAGER LAUBA MEHIEL A.MORTON THOMAS & ASSOC.
SURVEYED BY, DATE EHWA - SUPPLEMENTED BY A.MORTON THOMAS & ASSOC.
DESIGN BY TIM WELLS A.MORTON THOMAS & ASSOC.
SUBSURFACE UTILITY BY, DATE MICHAEL GIFFORD A.MORTON THOMAS & ASSOC.

CROSS SECTIONS

SCALE 1 IN. = 10 FT

DESIGN FEATURES RELATING TO CONSTRUCTION OR TO REGULATION AND CONTROL OF TRAFFIC MAY BE SUBJECT TO CHANGE AS DEEMED NECESSARY BY THE C.O.

REVISED	STATE	STATE ROUTE	STATE PROJECT	SHEET NO.
	VA.	1	0001-029-001	415

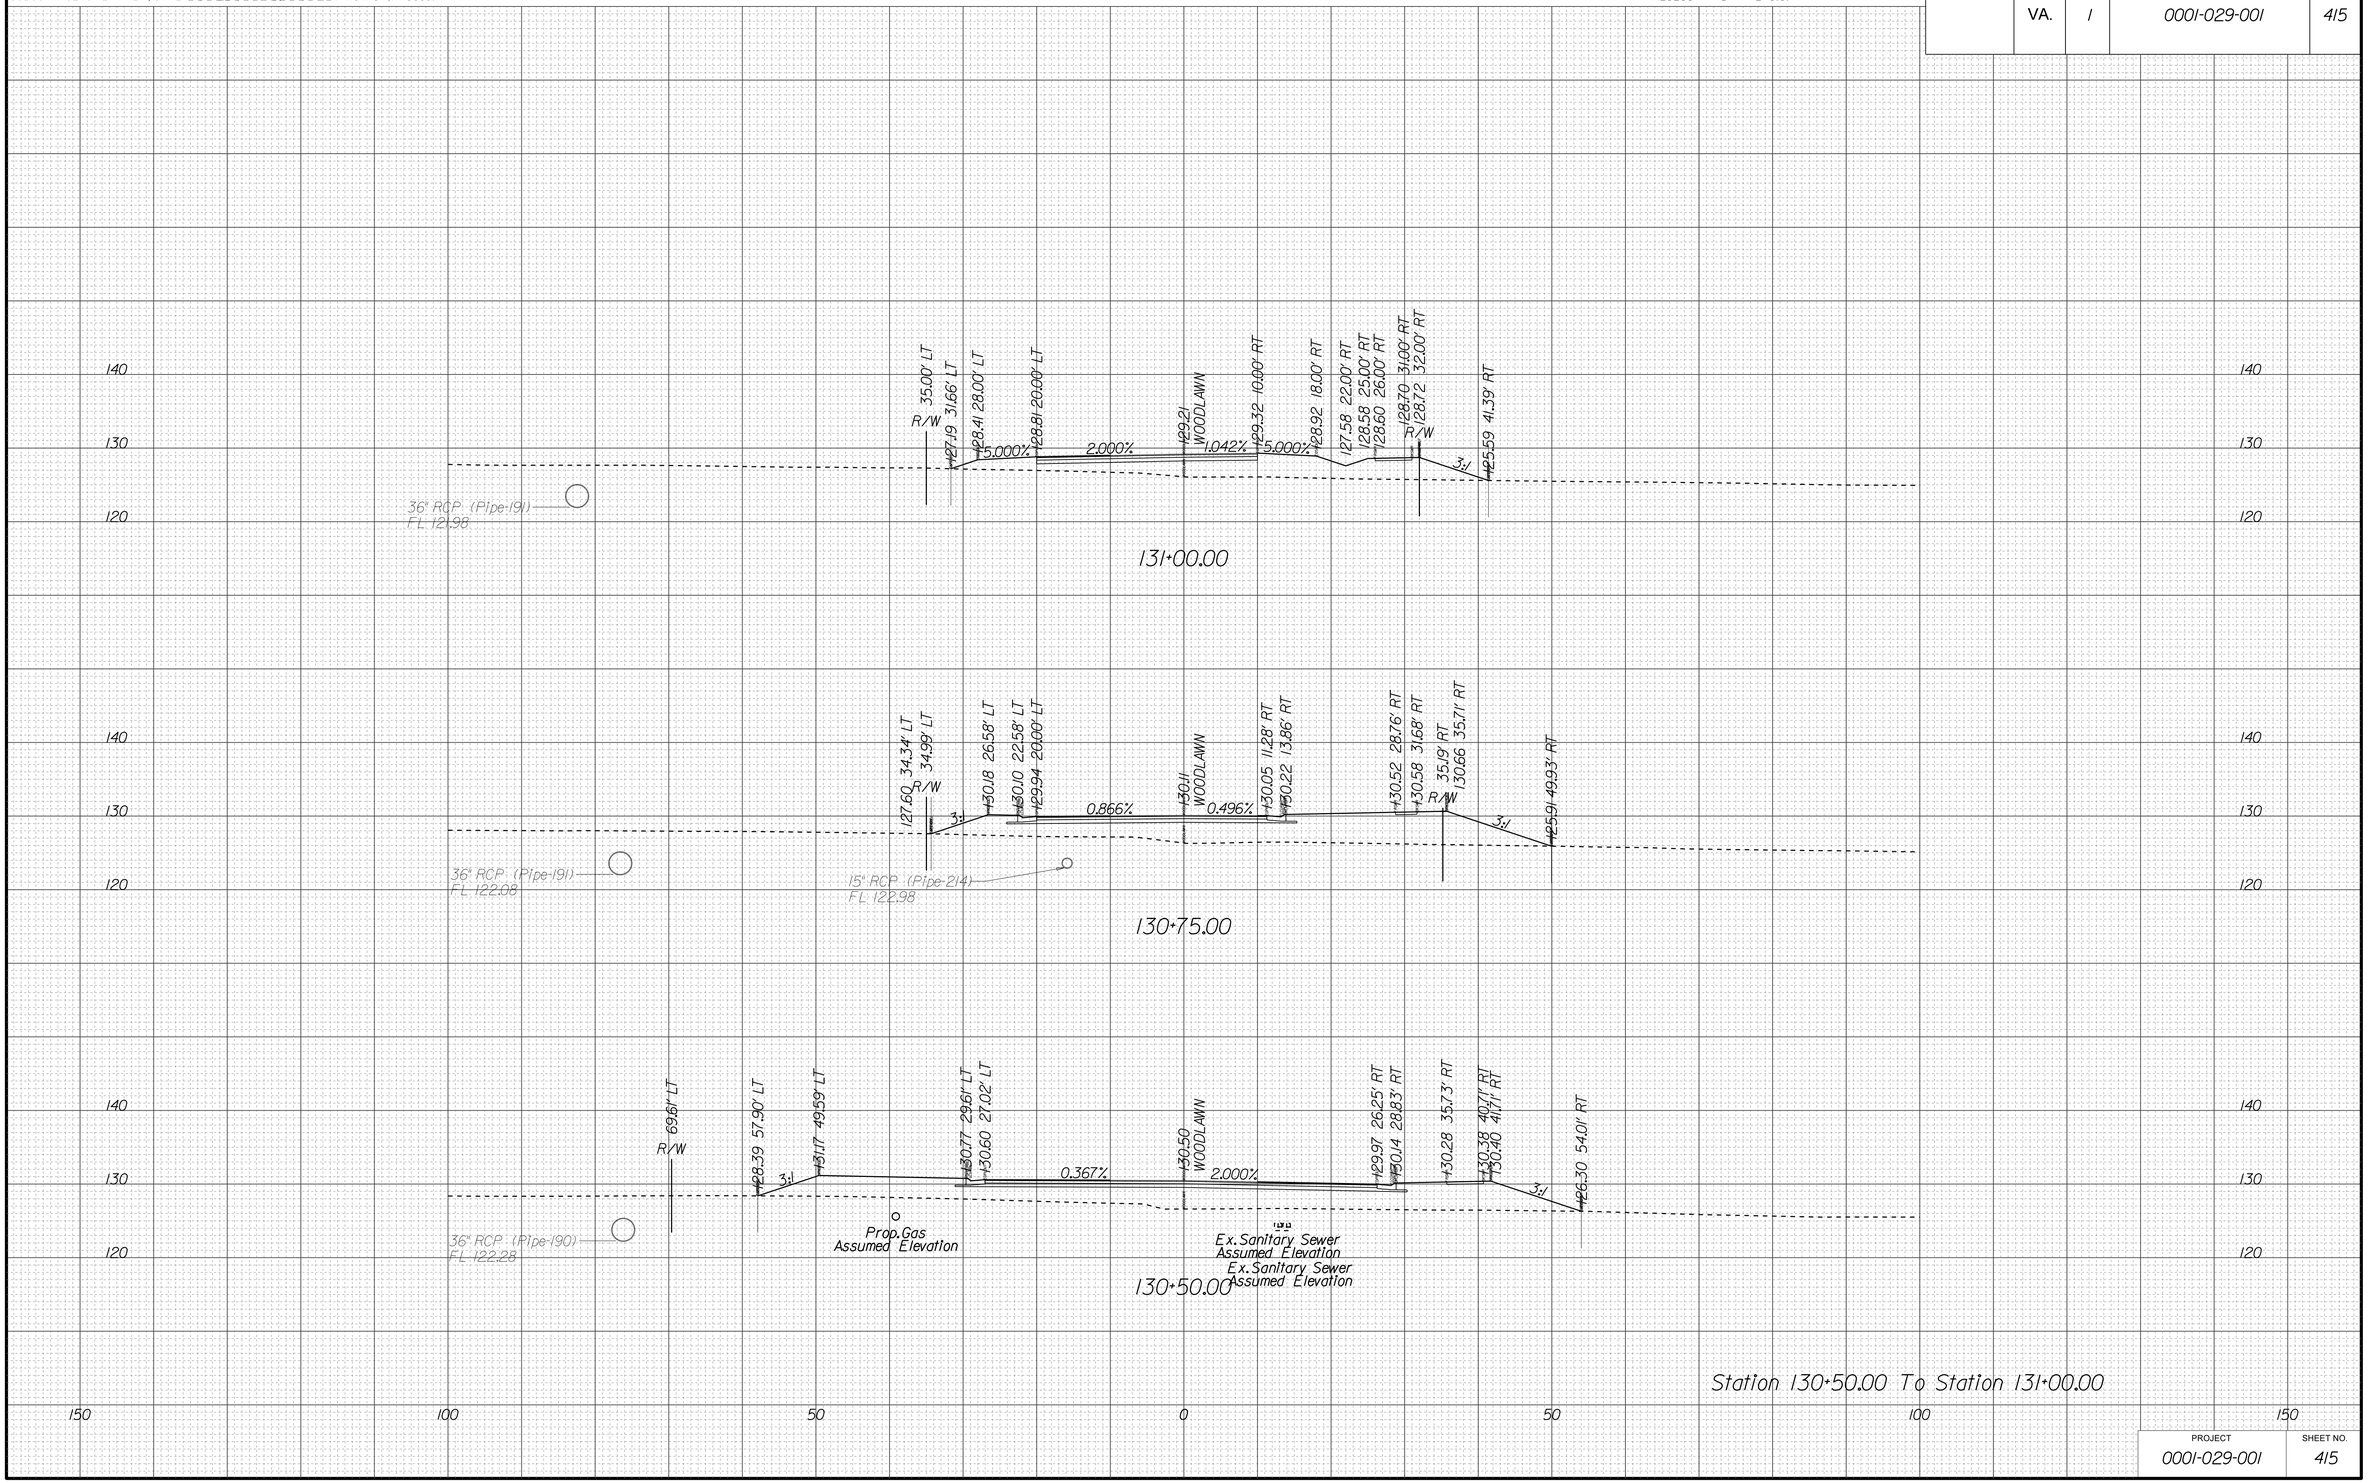

PROJECT	SHEET NO.
0001-029-001	415

10/6/2014
10:08:36 PM

PROJECT MANAGER LAUBA, MEHHEL A.MORTON THOMAS & ASSOC.
SURVEYED BY, DATE EHWA - SUPPLEMENTED BY A.MORTON THOMAS & ASSOC.
DESIGN BY TIM WELLS A.MORTON THOMAS & ASSOC.
SUBSURFACE UTILITY BY, DATE MICHAEL GIFFORD A.MORTON THOMAS & ASSOC.

CROSS SECTIONS

SCALE 1 IN. = 10 FT

DESIGN FEATURES RELATING TO CONSTRUCTION OR TO REGULATION AND CONTROL OF TRAFFIC MAY BE SUBJECT TO CHANGE AS DEEMED NECESSARY BY THE C.O.

REVISED	STATE	STATE ROUTE	STATE PROJECT	SHEET NO.
	VA.	1	0001-029-001	416

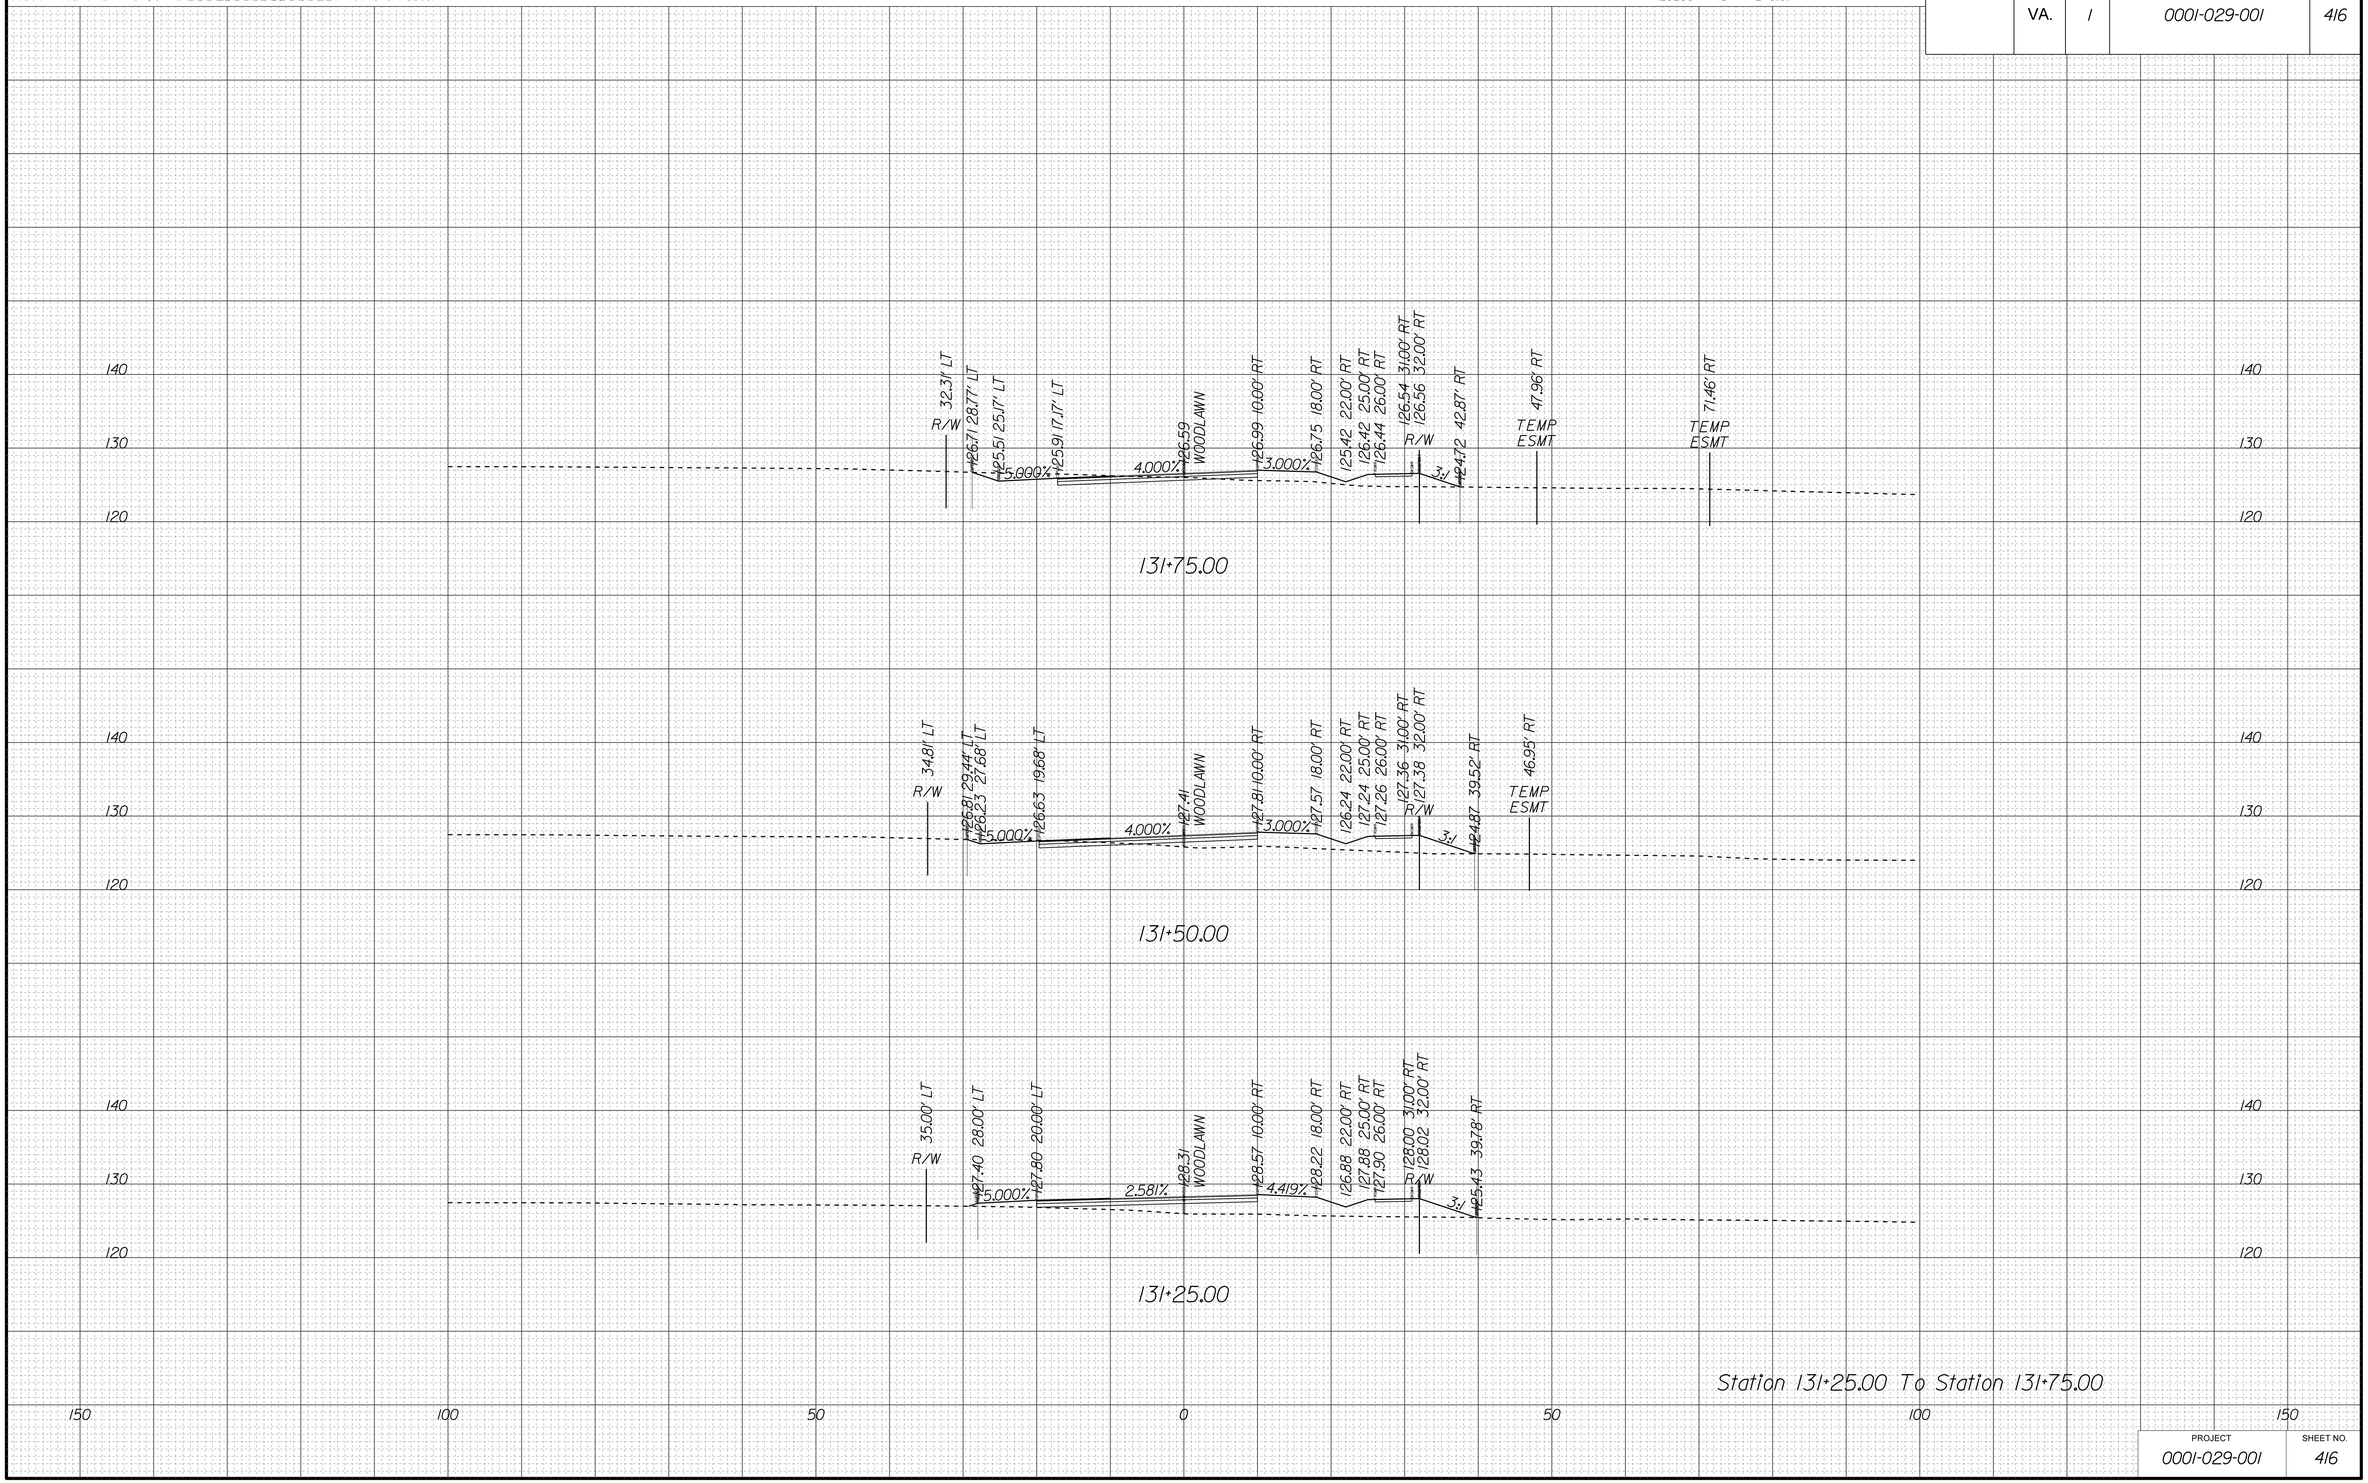

PROJECT	SHEET NO.
0001-029-001	416

10/6/2014
10:08:40 PM

PROJECT MANAGER LAUBA, MEHHEI_A.MORTON_THOMAS_& ASSOC.
SURVEYED BY, DATE EHWA_-_SUPPLEMENTED BY A.MORTON THOMAS & ASSOC.
DESIGN BY TIM_WELLS_A.MORTON_THOMAS_& ASSOC._____
SUBSURFACE UTILITY BY, DATE MICHAEL GIFFORD_A.MORTON THOMAS & ASSOC.

CROSS SECTIONS

SCALE 1 IN. = 10 FT

DESIGN FEATURES RELATING TO CONSTRUCTION OR TO REGULATION AND CONTROL OF TRAFFIC MAY BE SUBJECT TO CHANGE AS DEEMED NECESSARY BY THE C.O.

REVISED	STATE	STATE ROUTE	STATE PROJECT	SHEET NO.
	VA.	1	0001-029-001	417

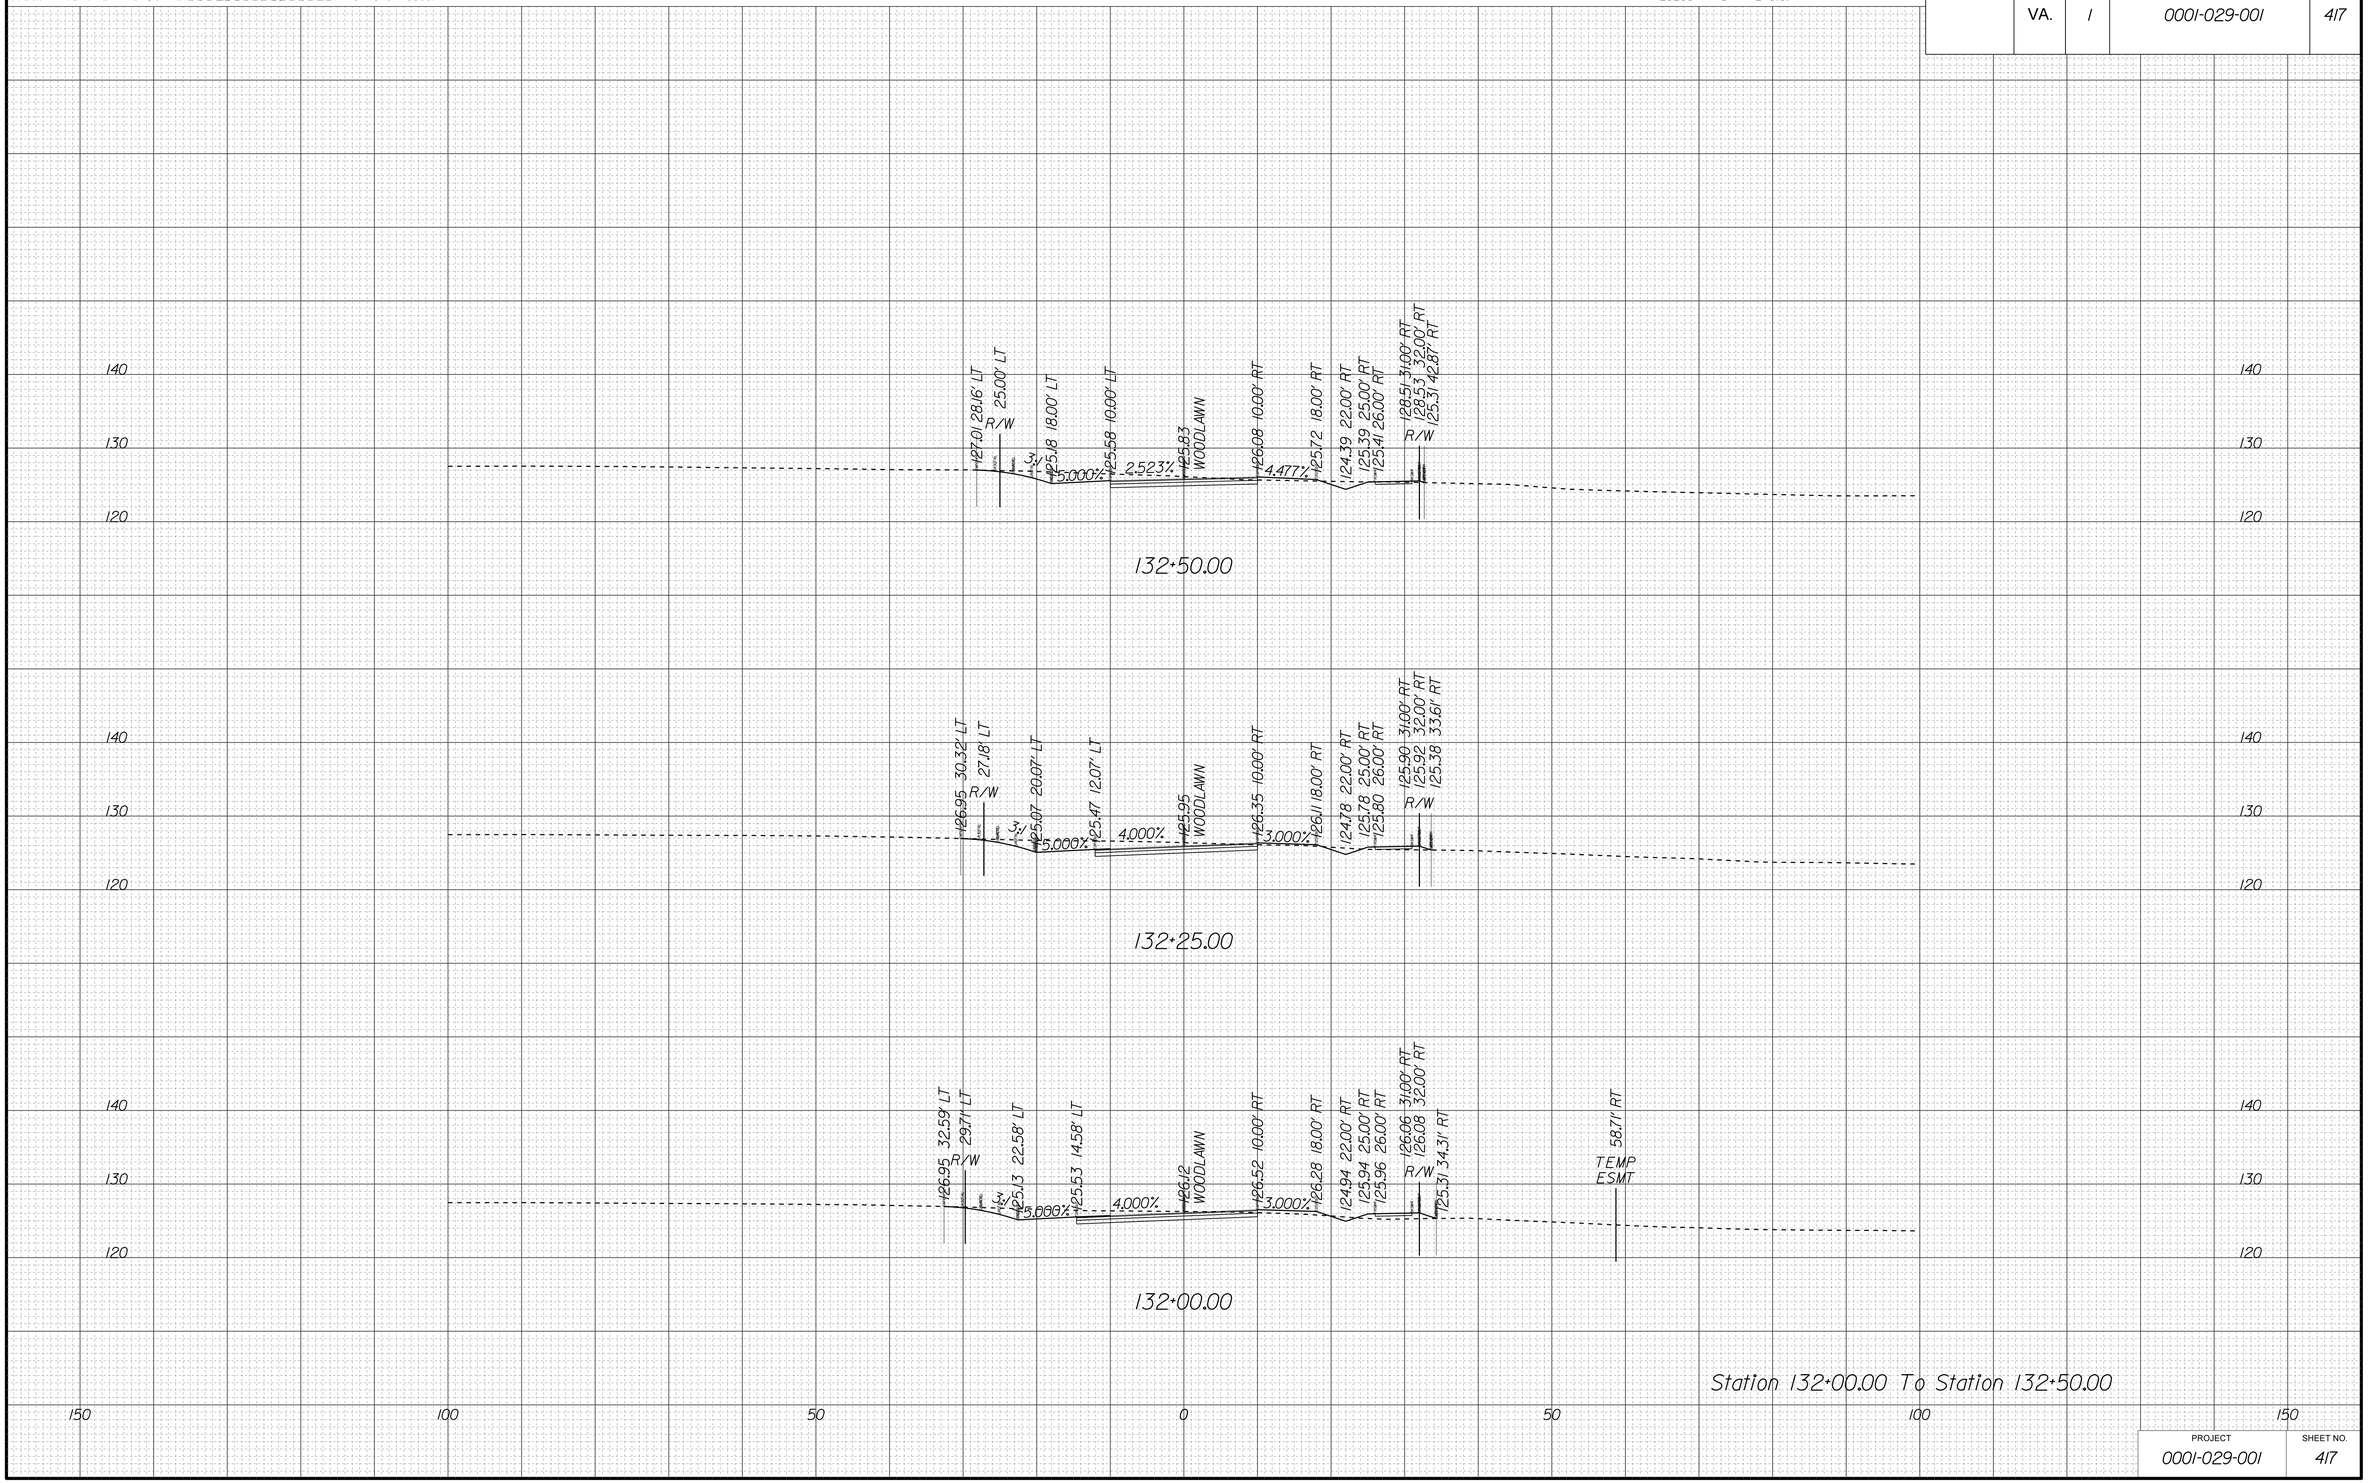

PROJECT	SHEET NO.
0001-029-001	417

10/6/2014
10:08:44 PM

PROJECT MANAGER LAUBA MEHIEL A.MORTON THOMAS & ASSOC.
SURVEYED BY, DATE EHWA - SUPPLEMENTED BY A.MORTON THOMAS & ASSOC.
DESIGN BY TIM WELLS A.MORTON THOMAS & ASSOC.
SUBSURFACE UTILITY BY, DATE MICHAEL GIFFORD A.MORTON THOMAS & ASSOC.

CROSS SECTIONS

SCALE 1 IN. = 10 FT

DESIGN FEATURES RELATING TO CONSTRUCTION OR TO REGULATION AND CONTROL OF TRAFFIC MAY BE SUBJECT TO CHANGE AS DEEMED NECESSARY BY THE C.O.

REVISED	STATE	STATE ROUTE	STATE PROJECT	SHEET NO.
	VA.	1	0001-029-001	418

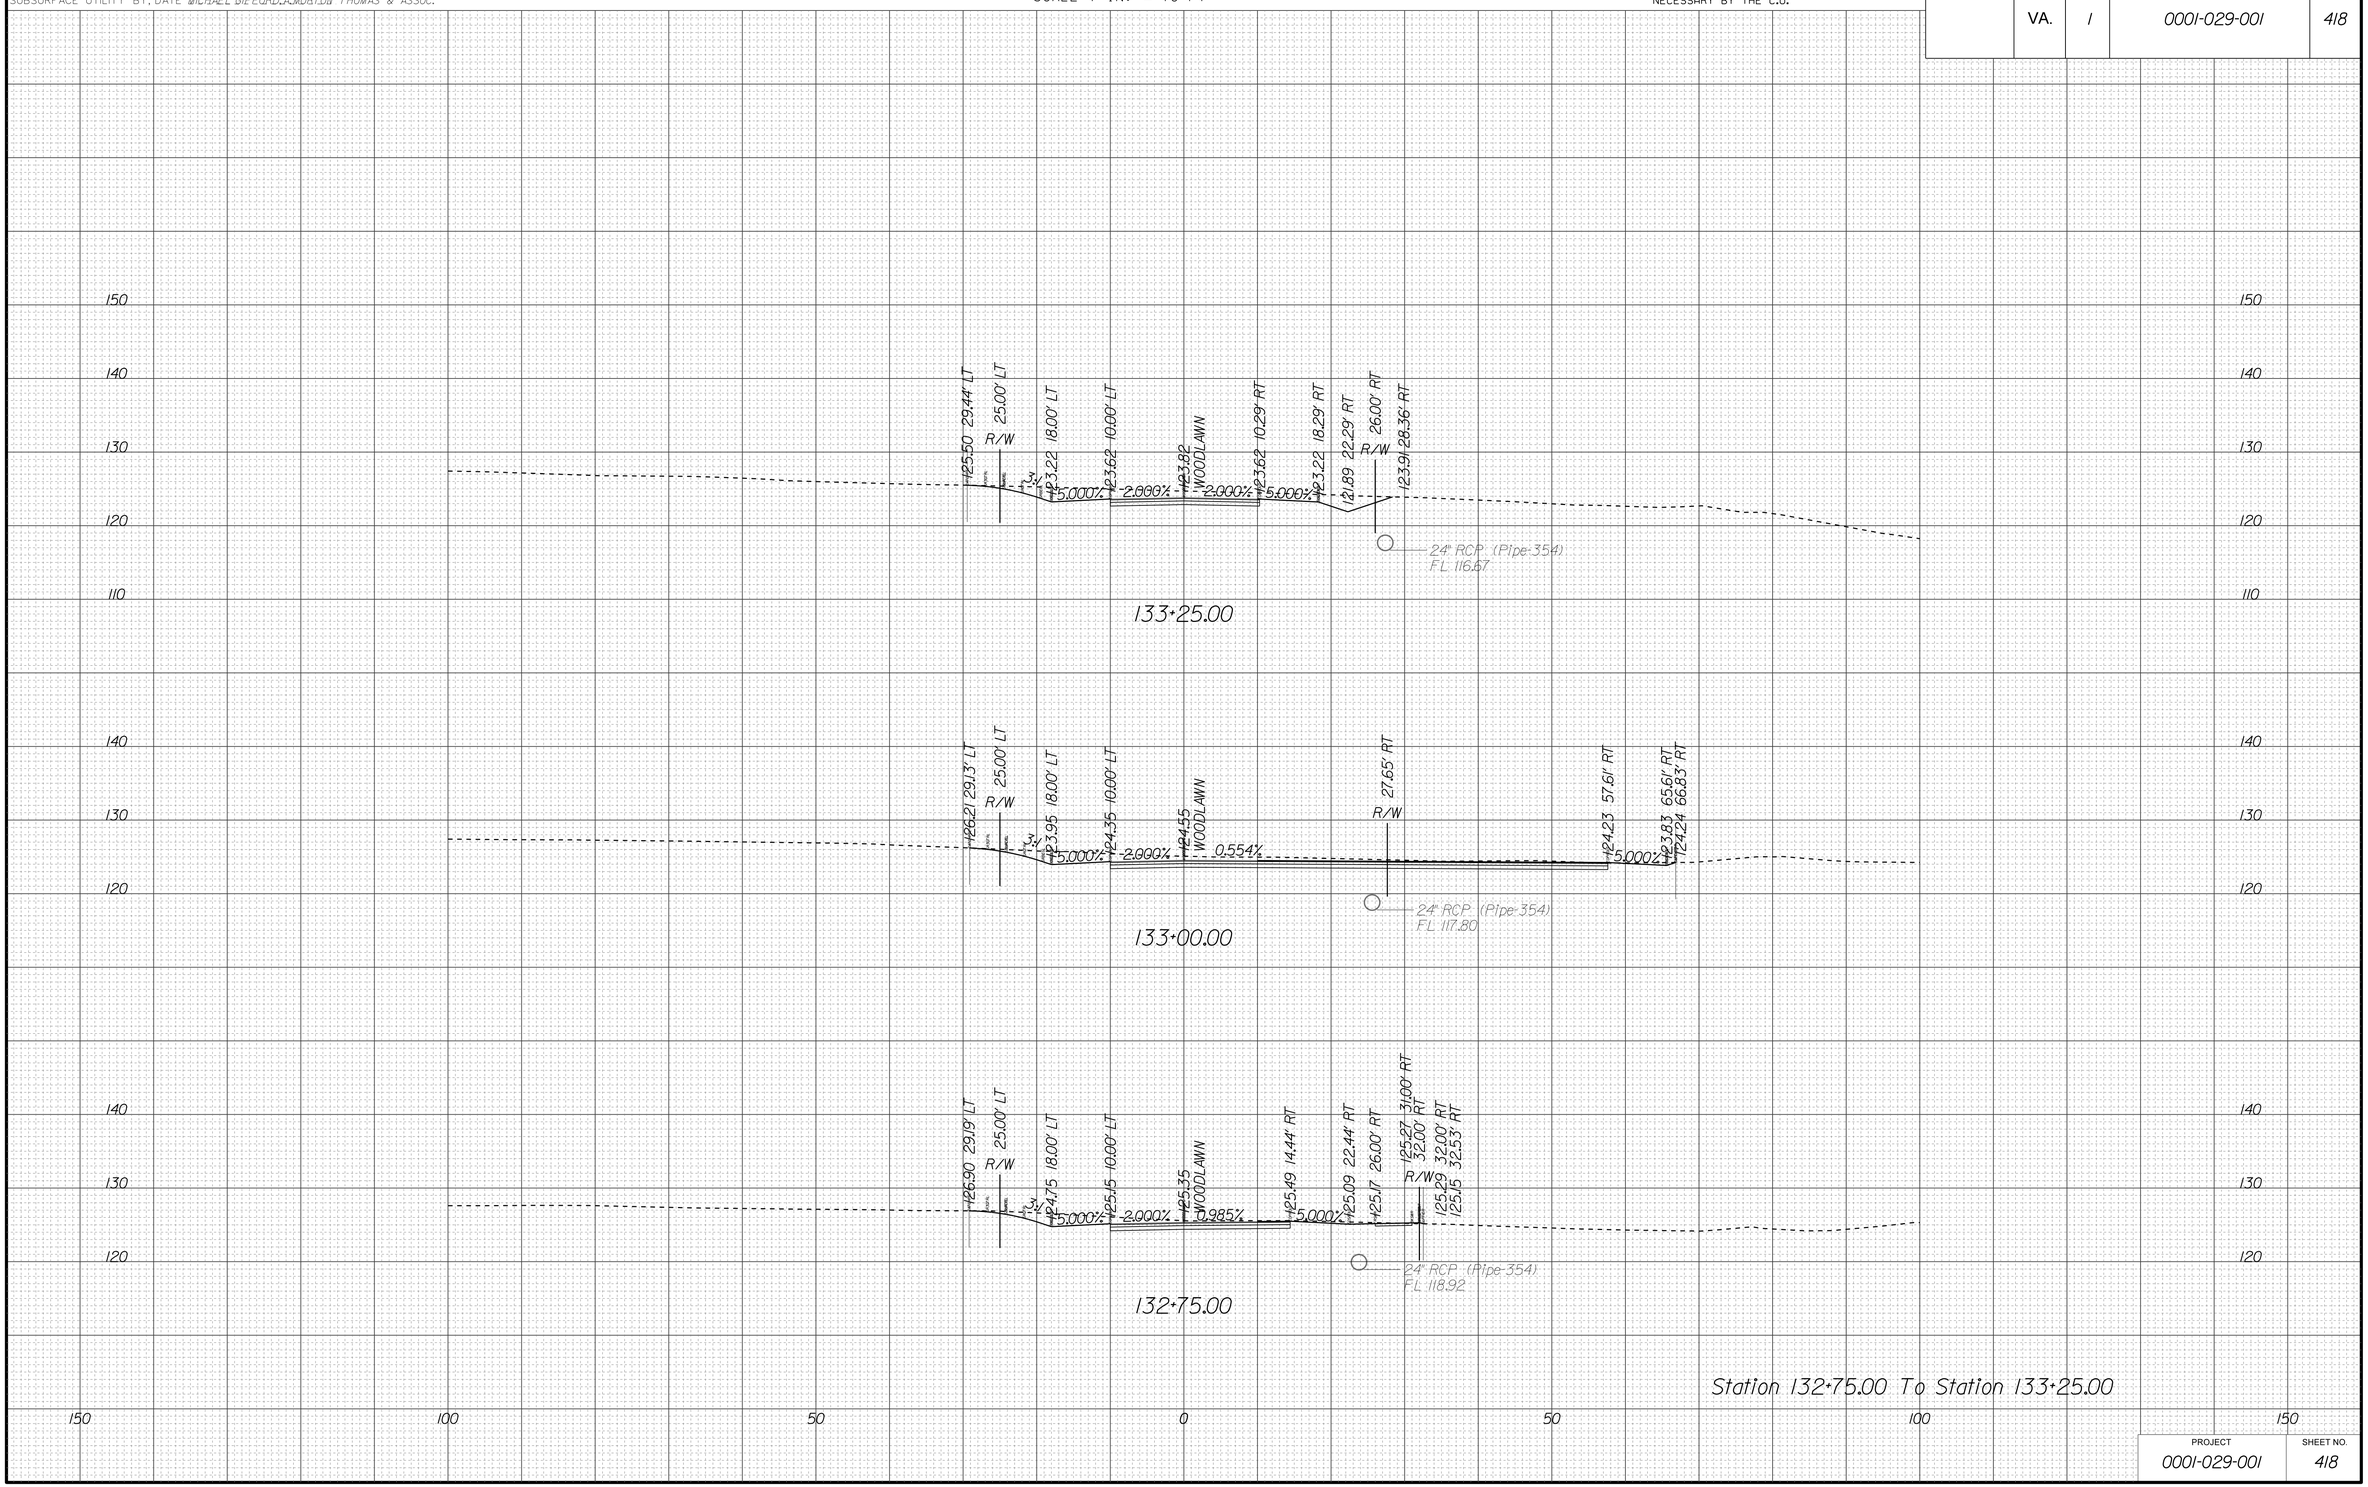

PROJECT	SHEET NO.
0001-029-001	418

10/6/2014
10:08:48 PM

PROJECT MANAGER LAUBA MEHIEL A.MORTON THOMAS & ASSOC.
SURVEYED BY, DATE EHWA - SUPPLEMENTED BY A.MORTON THOMAS & ASSOC.
DESIGN BY TIM WELLS A.MORTON THOMAS & ASSOC.
SUBSURFACE UTILITY BY, DATE MICHAEL GIFFORD A.MORTON THOMAS & ASSOC.

CROSS SECTIONS

SCALE 1 IN. = 10 FT

DESIGN FEATURES RELATING TO CONSTRUCTION OR TO REGULATION AND CONTROL OF TRAFFIC MAY BE SUBJECT TO CHANGE AS DEEMED NECESSARY BY THE C.O.

REVISED	STATE	STATE ROUTE	STATE PROJECT	SHEET NO.
	VA.	1	0001-029-001	419

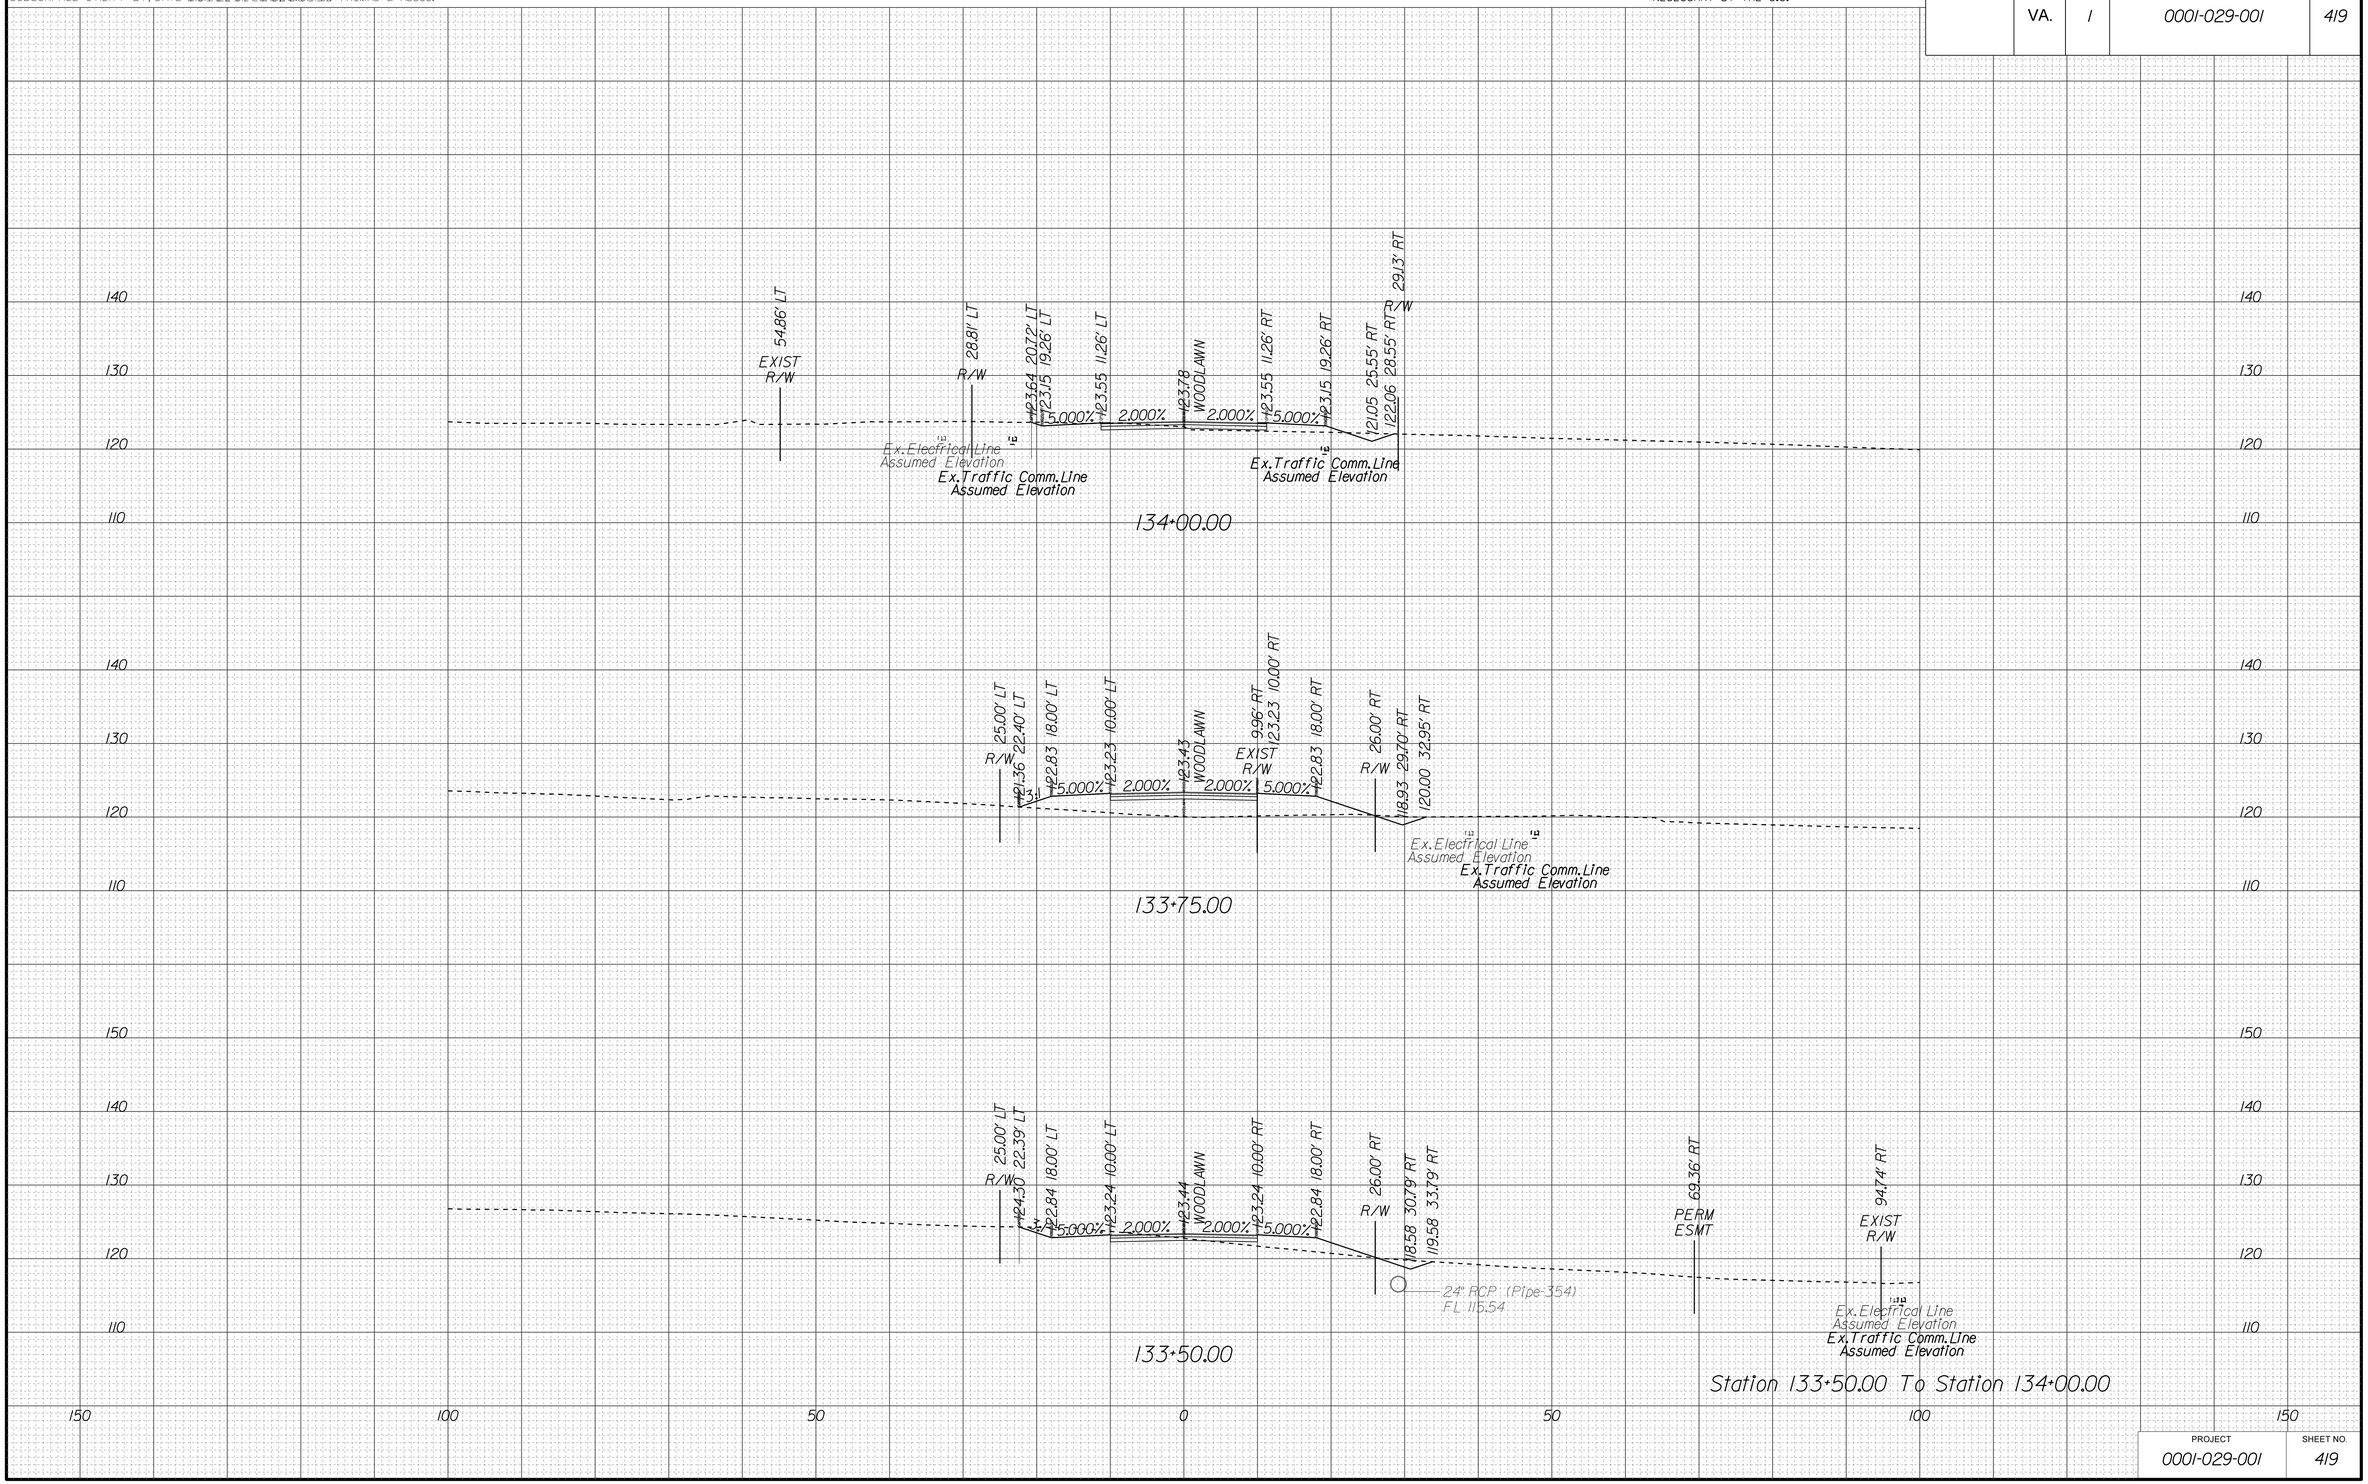

PROJECT	SHEET NO.
0001-029-001	419