STATE	PROJECT	SHEET NUMBER
ST	PROJECT NUMBER PROJECT NAME	G8

CFL SAMPLE PLAN SHEET

NOTE:

1. *See Section 255 and the Geotechnical Report dated March 2015 for additional information on the MSE Wall requirements.*

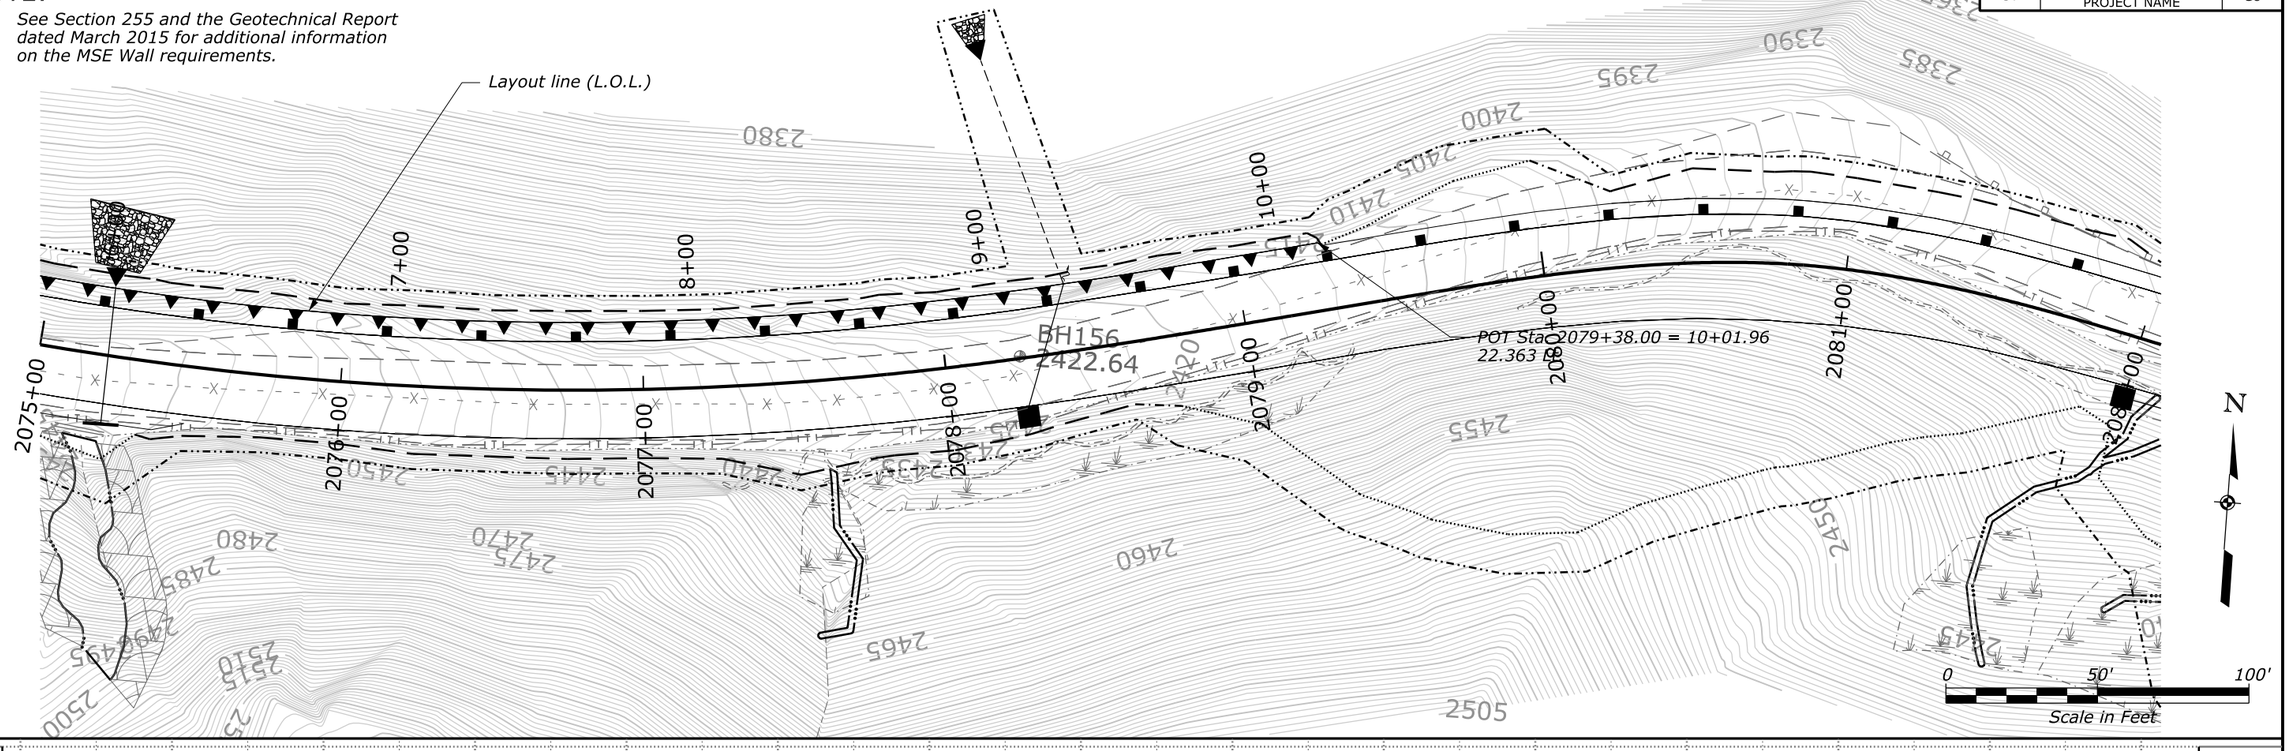

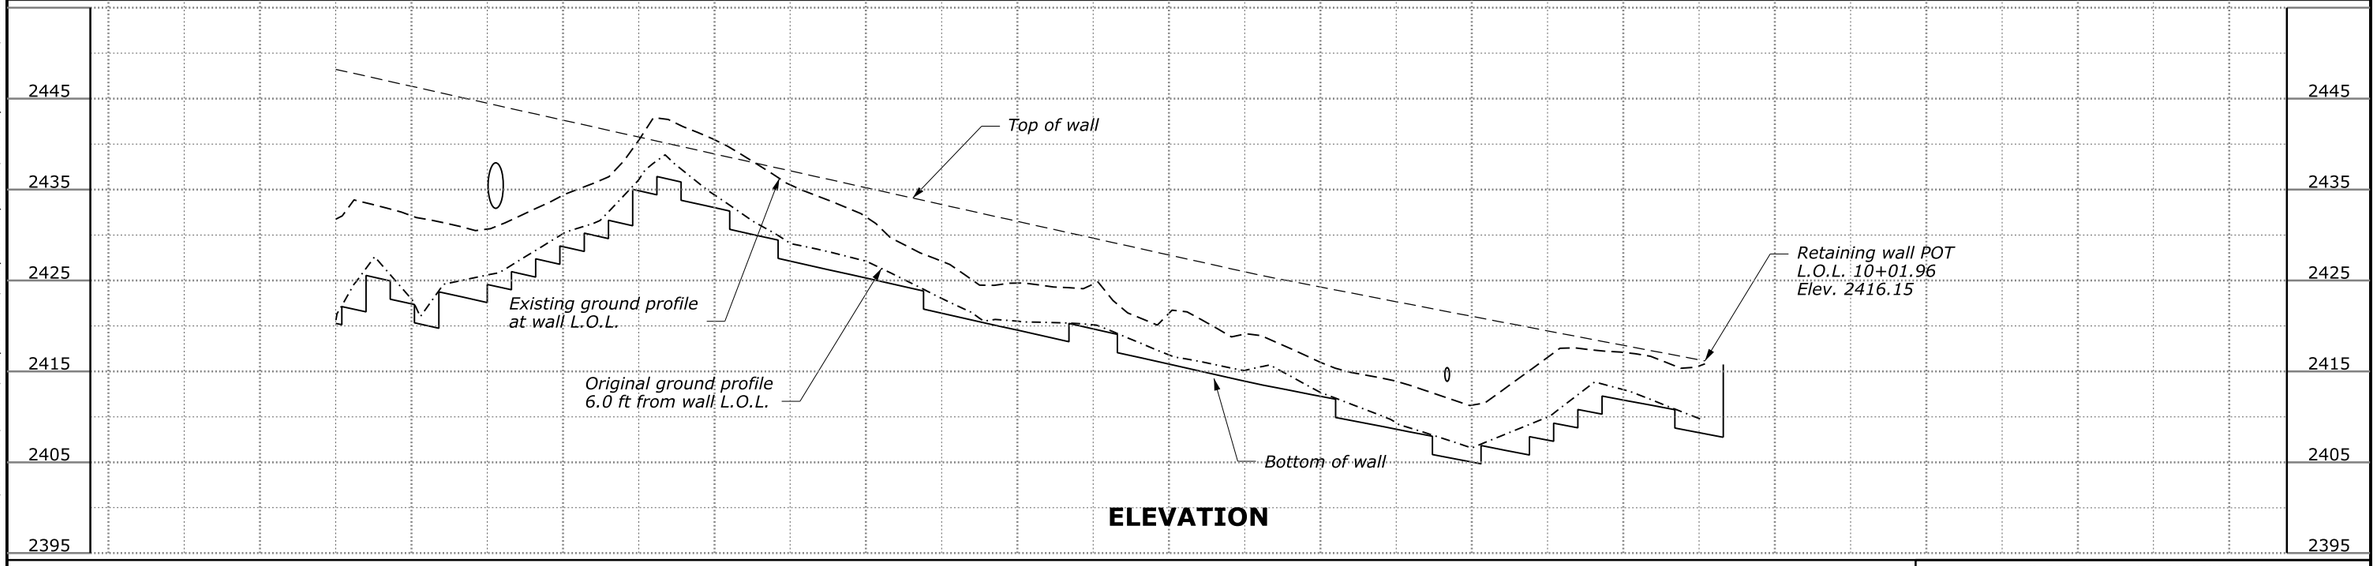

ELEVATION

Layout Line (L.O.L.)	5+50	6+00	6+50	7+00	7+50	8+00	8+50	9+00	9+50	10+00
Mainline Station		2075+00		2076+00		2077+00		2078+00		2079+00

U.S. DEPARTMENT OF TRANSPORTATION
FEDERAL HIGHWAY ADMINISTRATION
CENTRAL FEDERAL LANDS HIGHWAY DIVISION

MSE WALL LAYOUT
SITE 3B
2075+00 TO 2079+28

User: doug.w.smith
8:25:20 AM 1/29/2015 N:\CFL-DPIT\Teams\Sample Plans\SamplePlanUpdates\4R Sample Sheets\MSE Wall\WAL_MSE_4R.dgn