STATE	PROJECT	SHEET NUMBER
OR	PFH 46-1(4)	D.5

This sheet uses US Customary Units

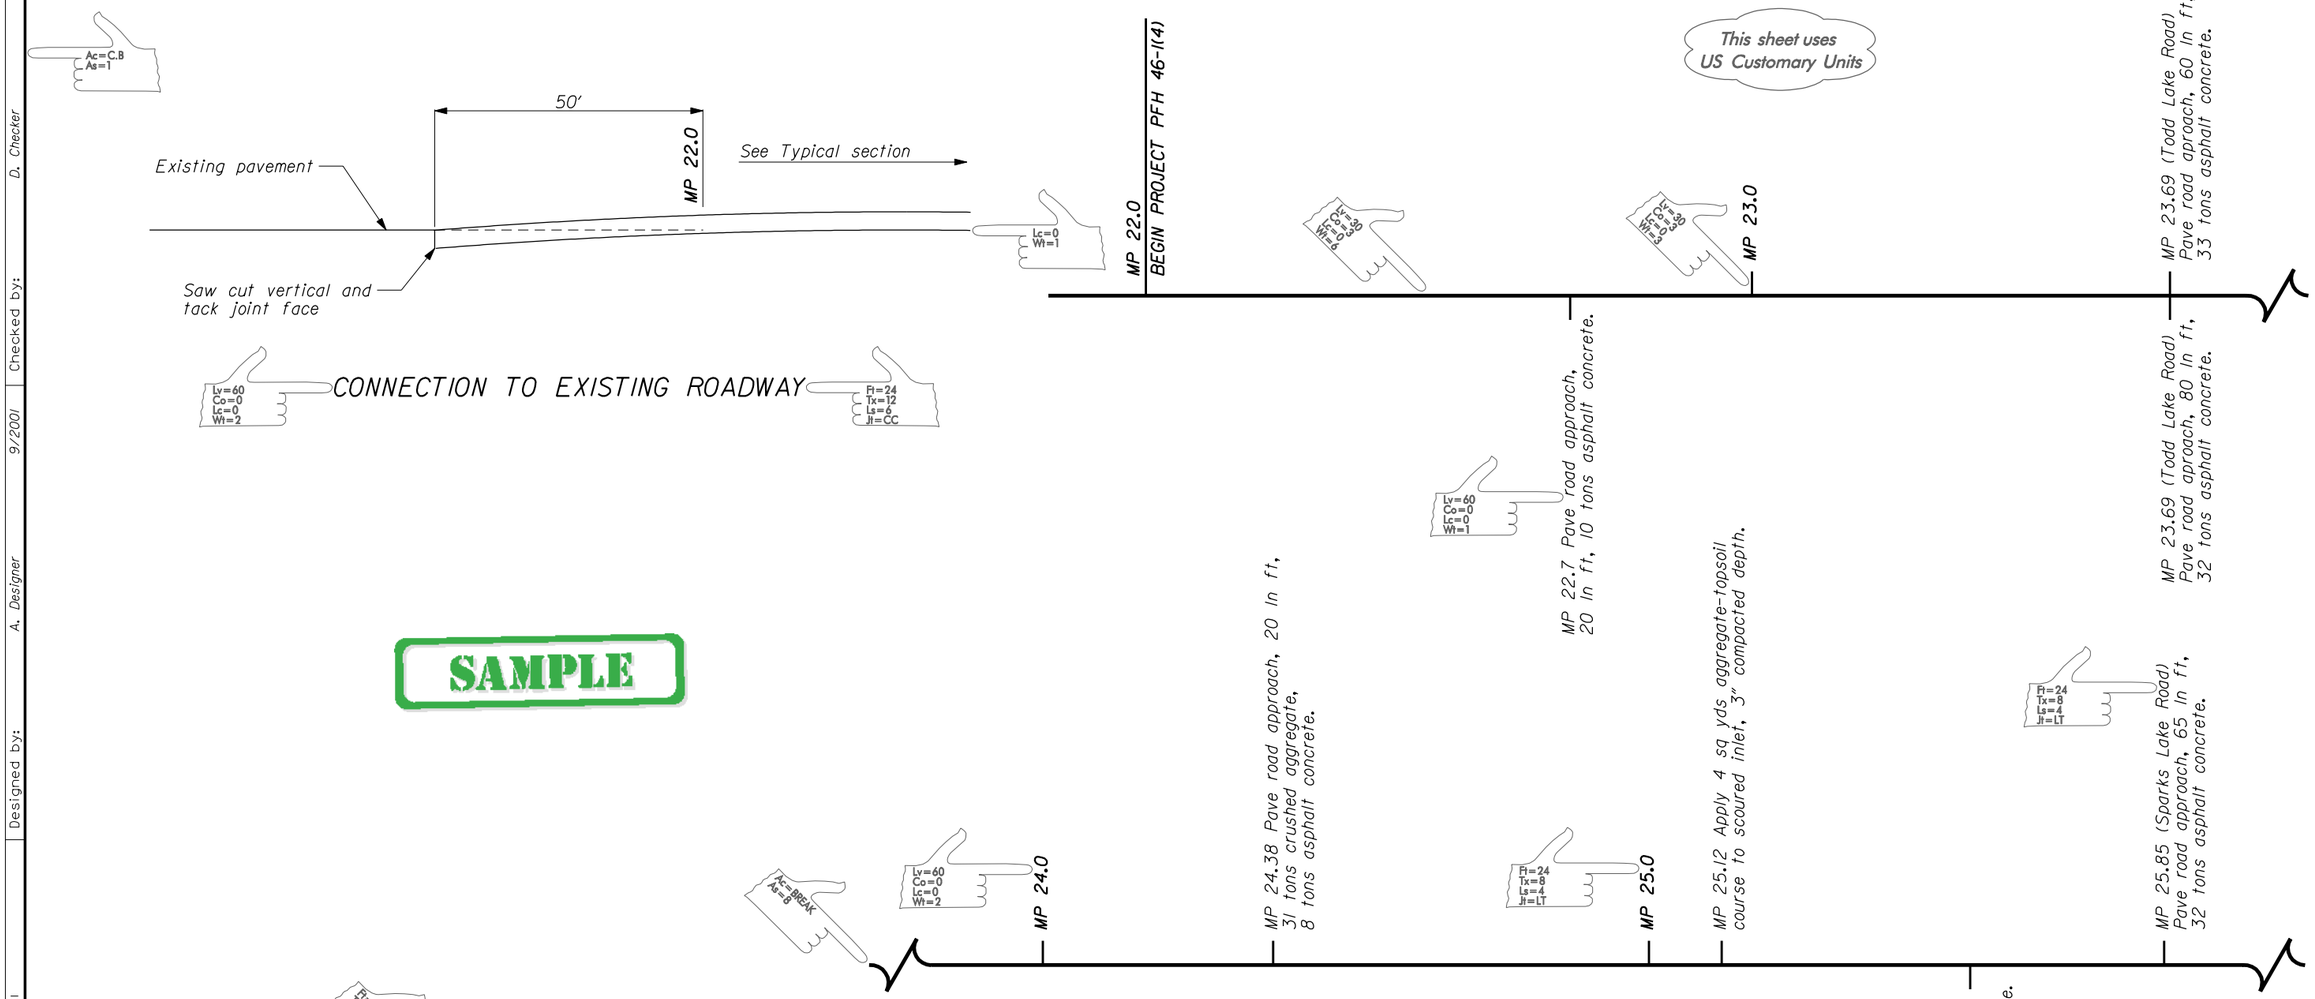

SAMPLE

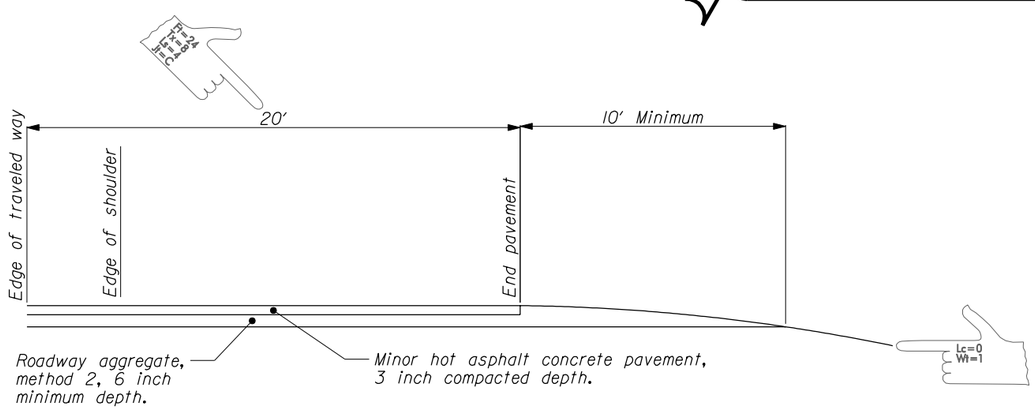

APPROACH SURFACING
MP 24.38

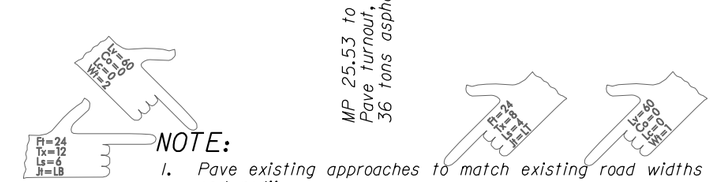

NOTE:

1. Pave existing approaches to match existing road widths and radii.
2. Dispose of excavated material according to Subsection 203.05(a).

LINE GRAPH

F:\StanDraw\SampleSheets\or46l4fd.dgn 11/28/01 Designed by: A. Designer 9/2001 Checked by: D. Checker 11/2001