STATE	PROJECT	SHEET NUMBER
WY	PRA-YELL 10(9)	D.6

SAMPLE

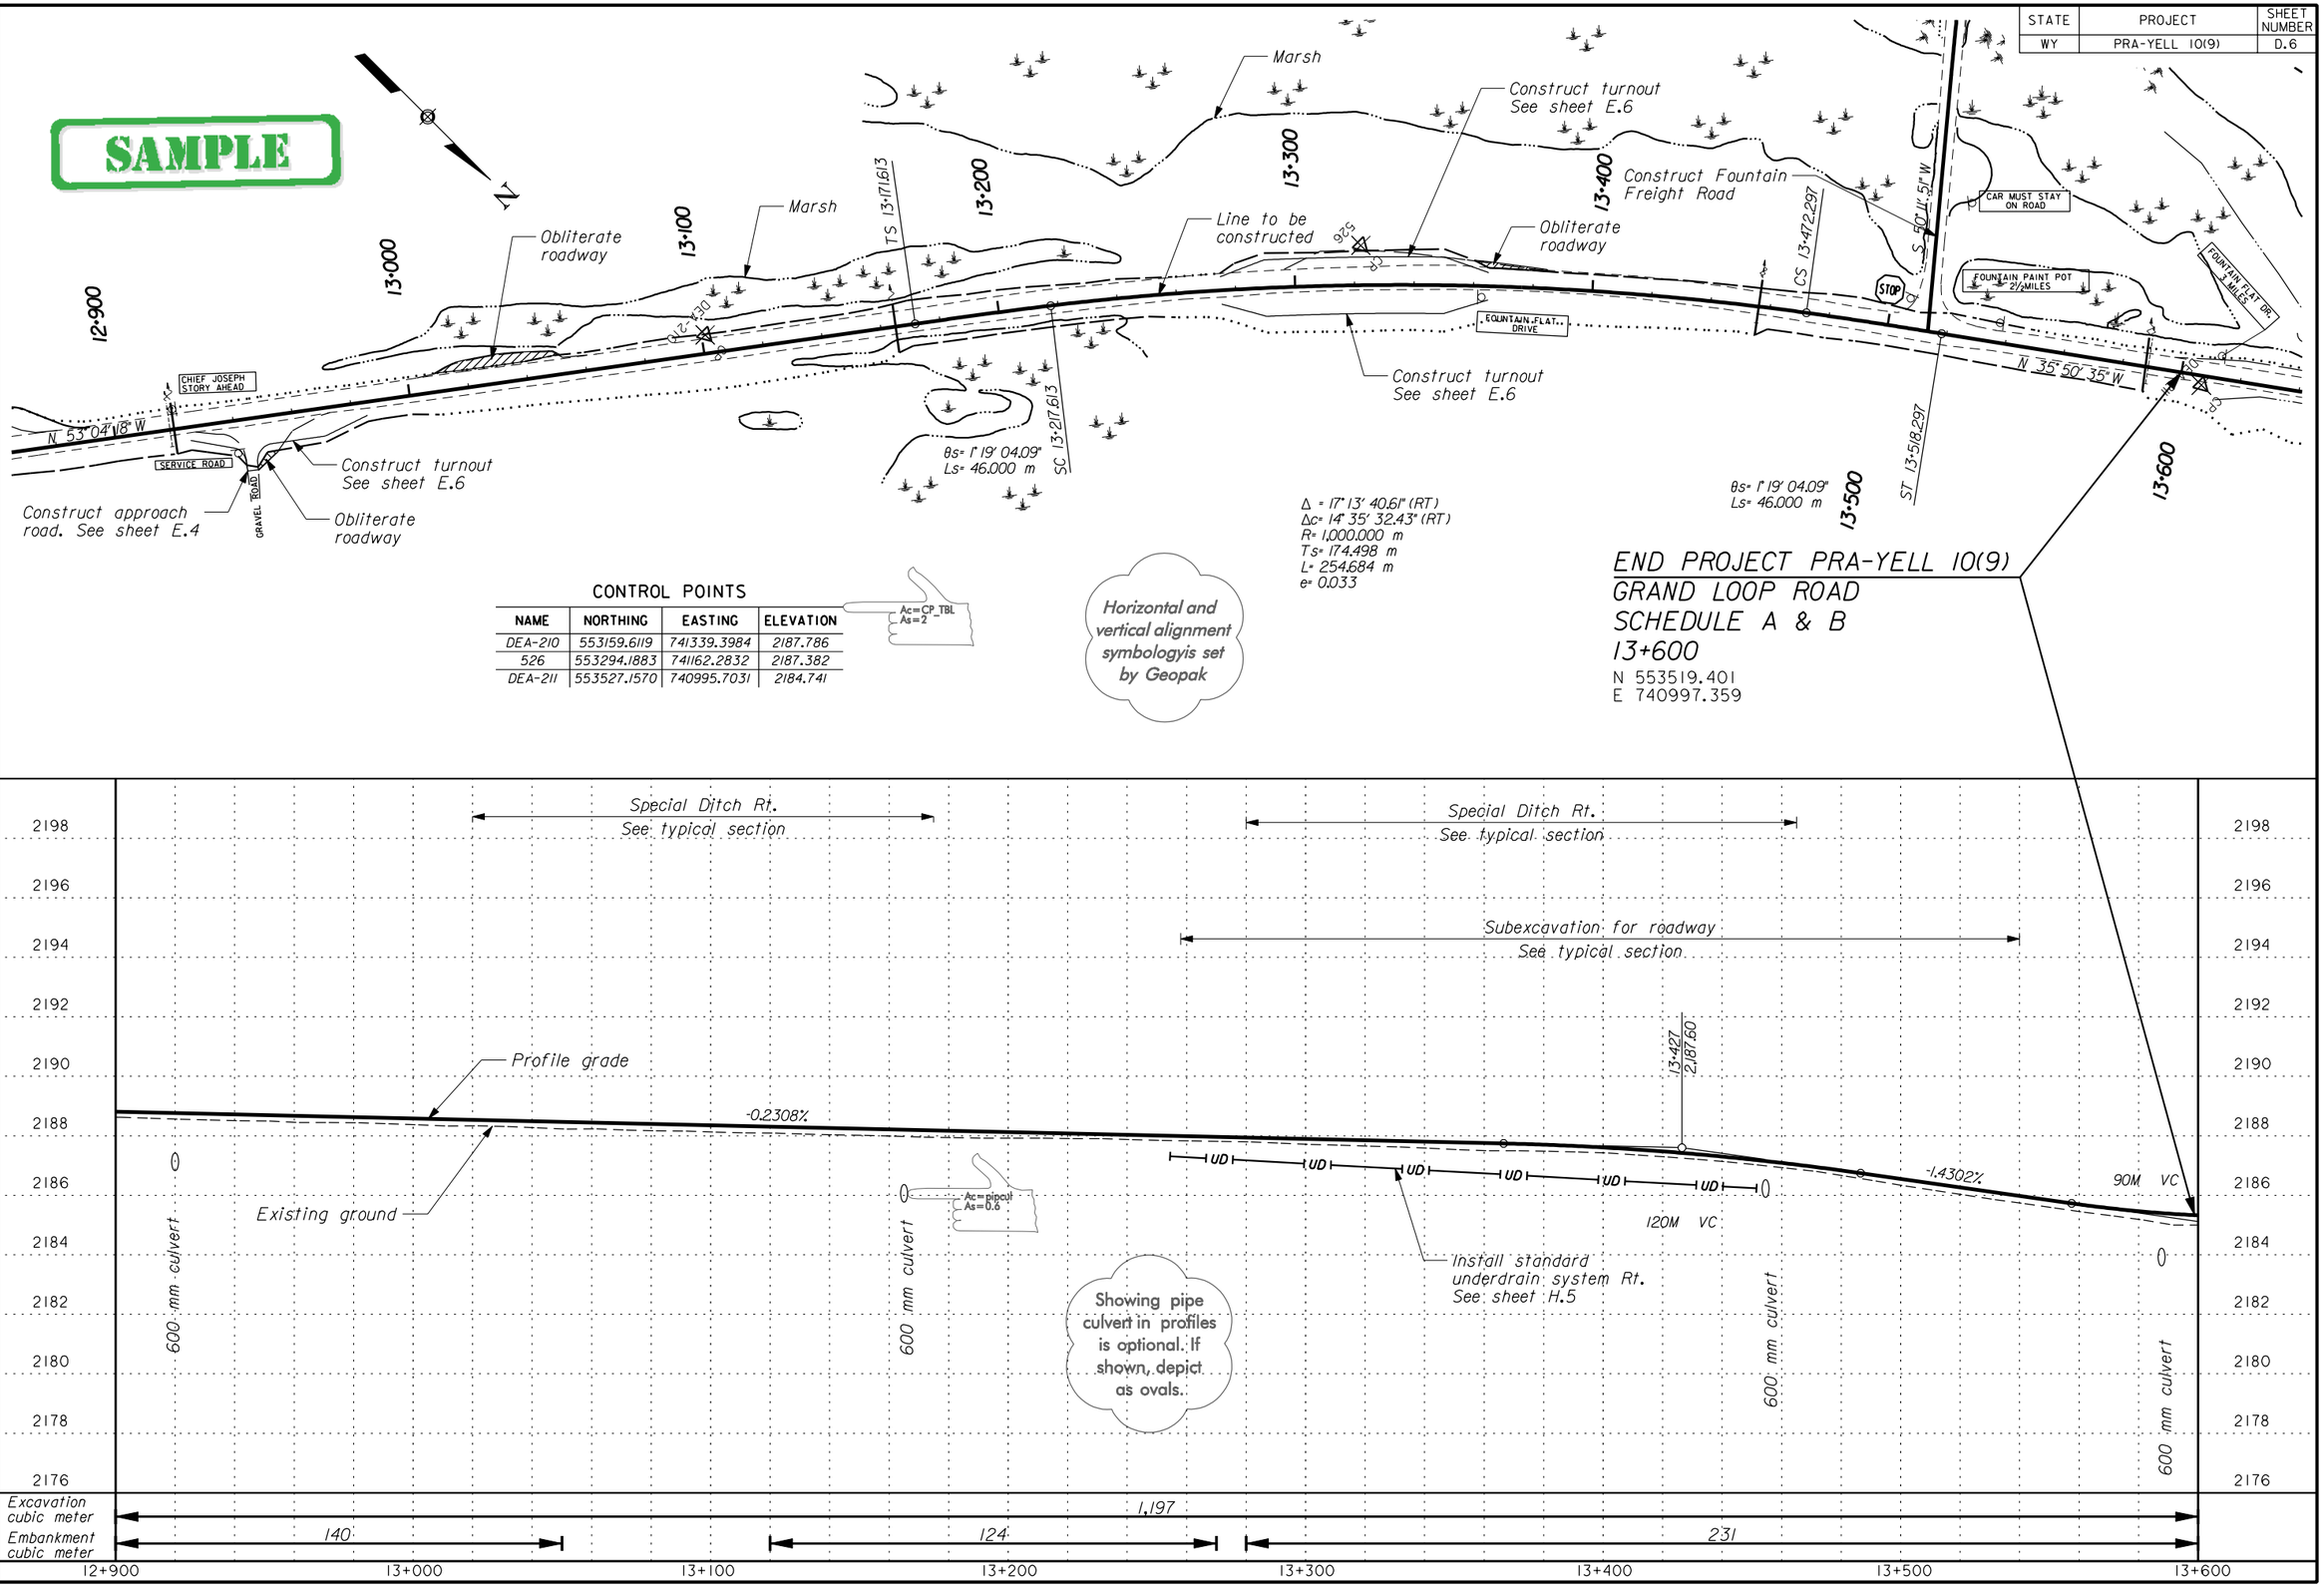

CONTROL POINTS

NAME	NORTHING	EASTING	ELEVATION
DEA-210	553159.6119	741339.3984	2187.786
526	553294.1883	741162.2832	2187.382
DEA-211	553527.1570	740995.7031	2184.741

Ac=CP_TBL
As=2

Horizontal and vertical alignment symbologyis set by Geopak

Checked by:
Designed by:
11/28/01
F:\StanDraw\SampleSheets\yell009fe.dgn