STATE	PROJECT	SHEET NUMBER
WY	PRA-YELL 10(10)	E.2

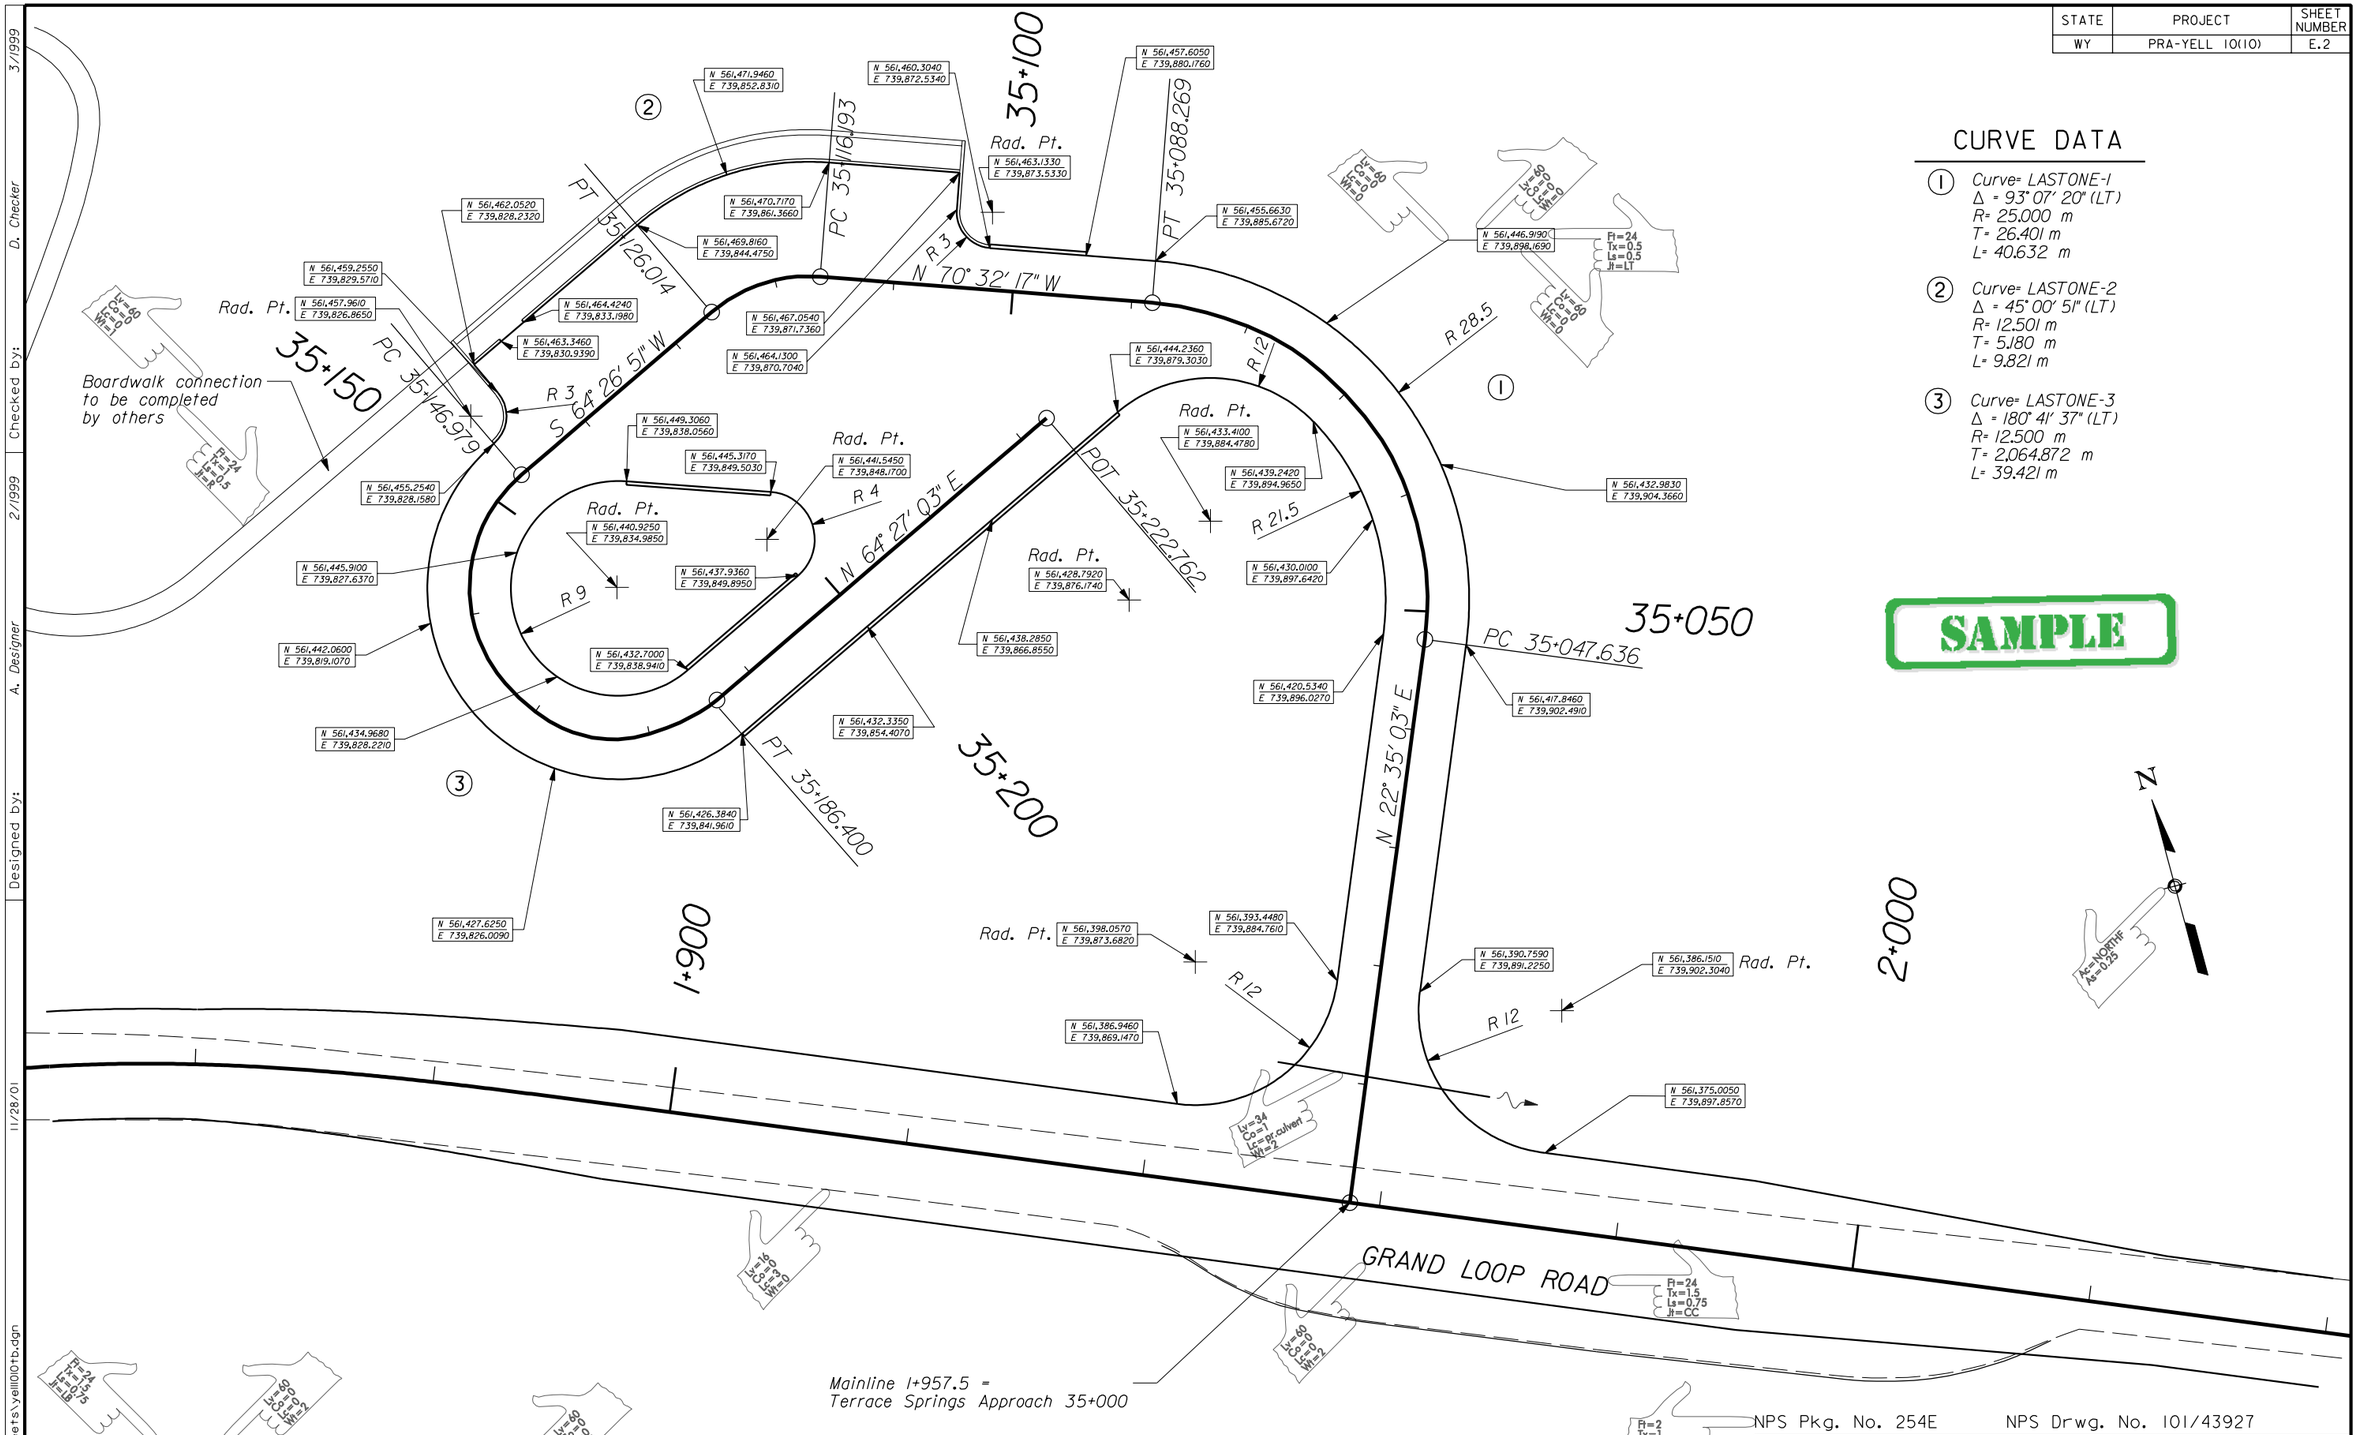

CURVE DATA

1. Curve= LASTONE-1
   Δ = 93° 07' 20" (LT)
   R= 25.000 m
   T= 26.401 m
   L= 40.632 m

2. Curve= LASTONE-2
   Δ = 45° 00' 51" (LT)
   R= 12.501 m
   T= 5.180 m
   L= 9.821 m

3. Curve= LASTONE-3
   Δ = 180° 41' 37" (LT)
   R= 12.500 m
   T= 2.064.872 m
   L= 39.421 m

SAMPLE

NPS Pkg. No. 254E NPS Drwg. No. 101/43927

TERRACE SPRINGS PARKING AREA LAYOUT DETAILS

NOTE:

1. All dimensions are shown in meters.
2. See sheet E.2 for items of work.

Designed by: A. Designer | Checked by: D. Checker | 2/1999 | 3/1999 | 11/28/01

F:\StanDraw\SampleSheets\yell10tb.dgn