STATE	PROJECT	SHEET NUMBER
AK	PFH 9-1(9)	F.2

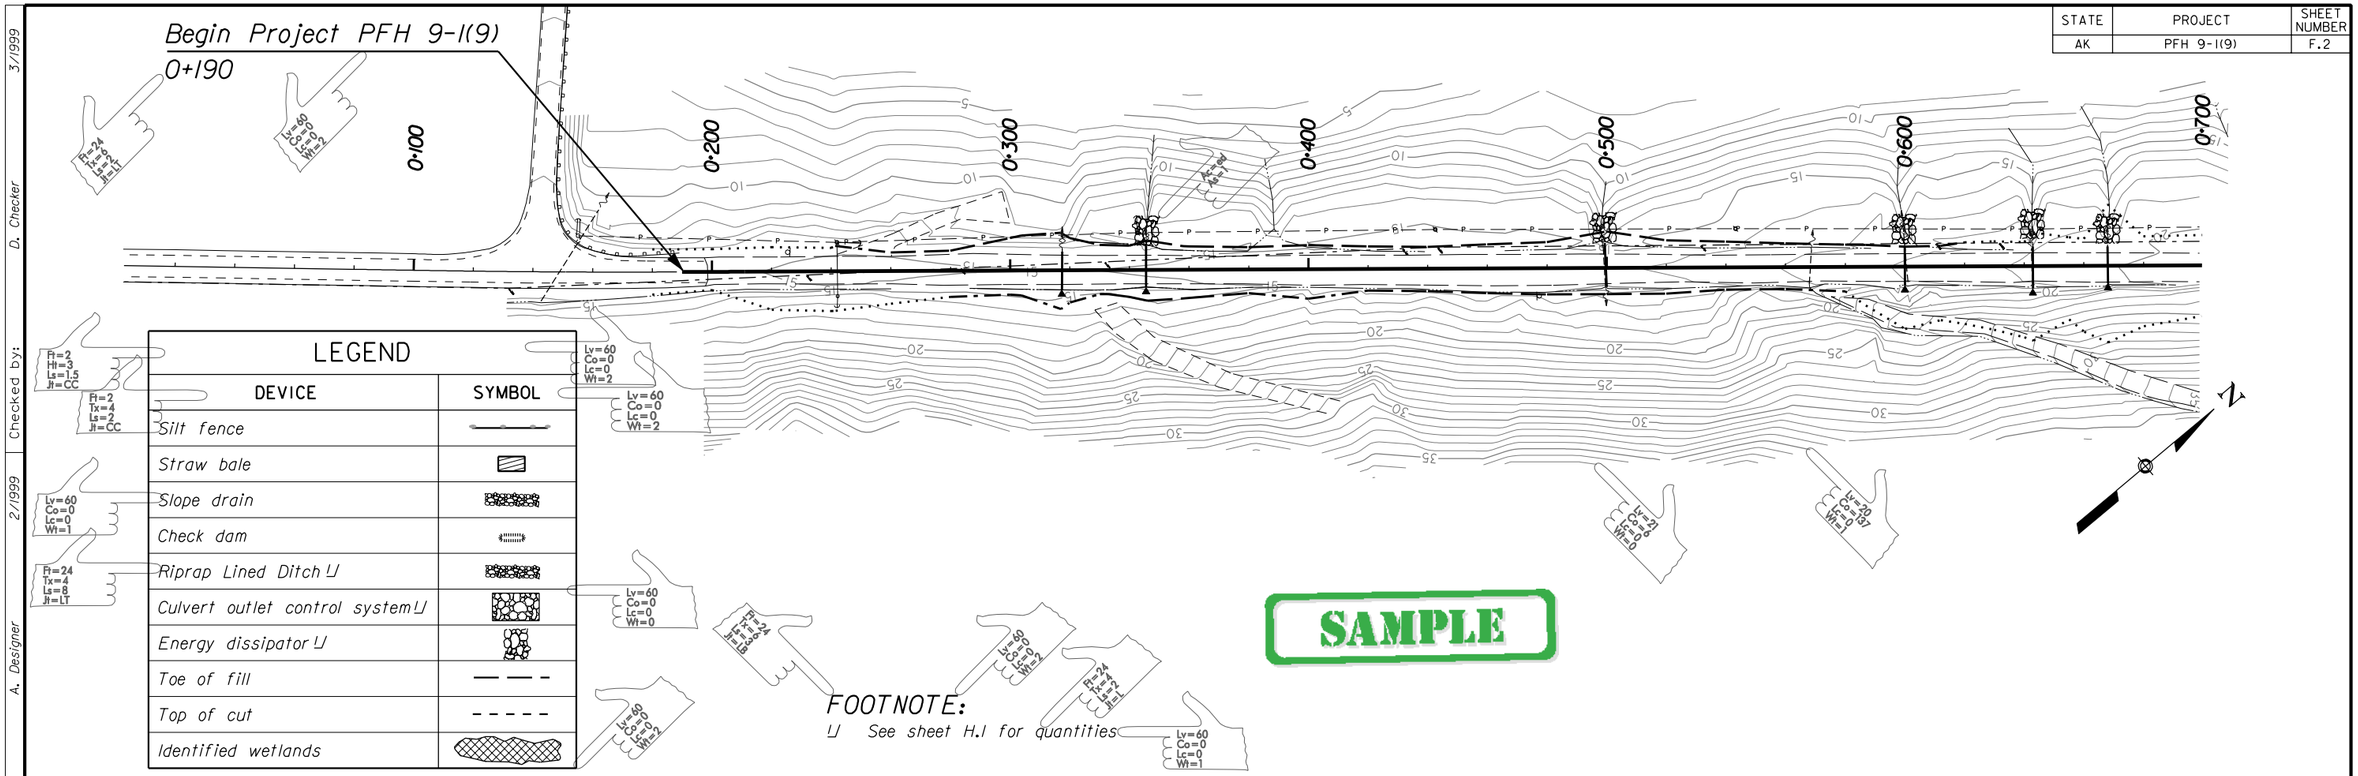

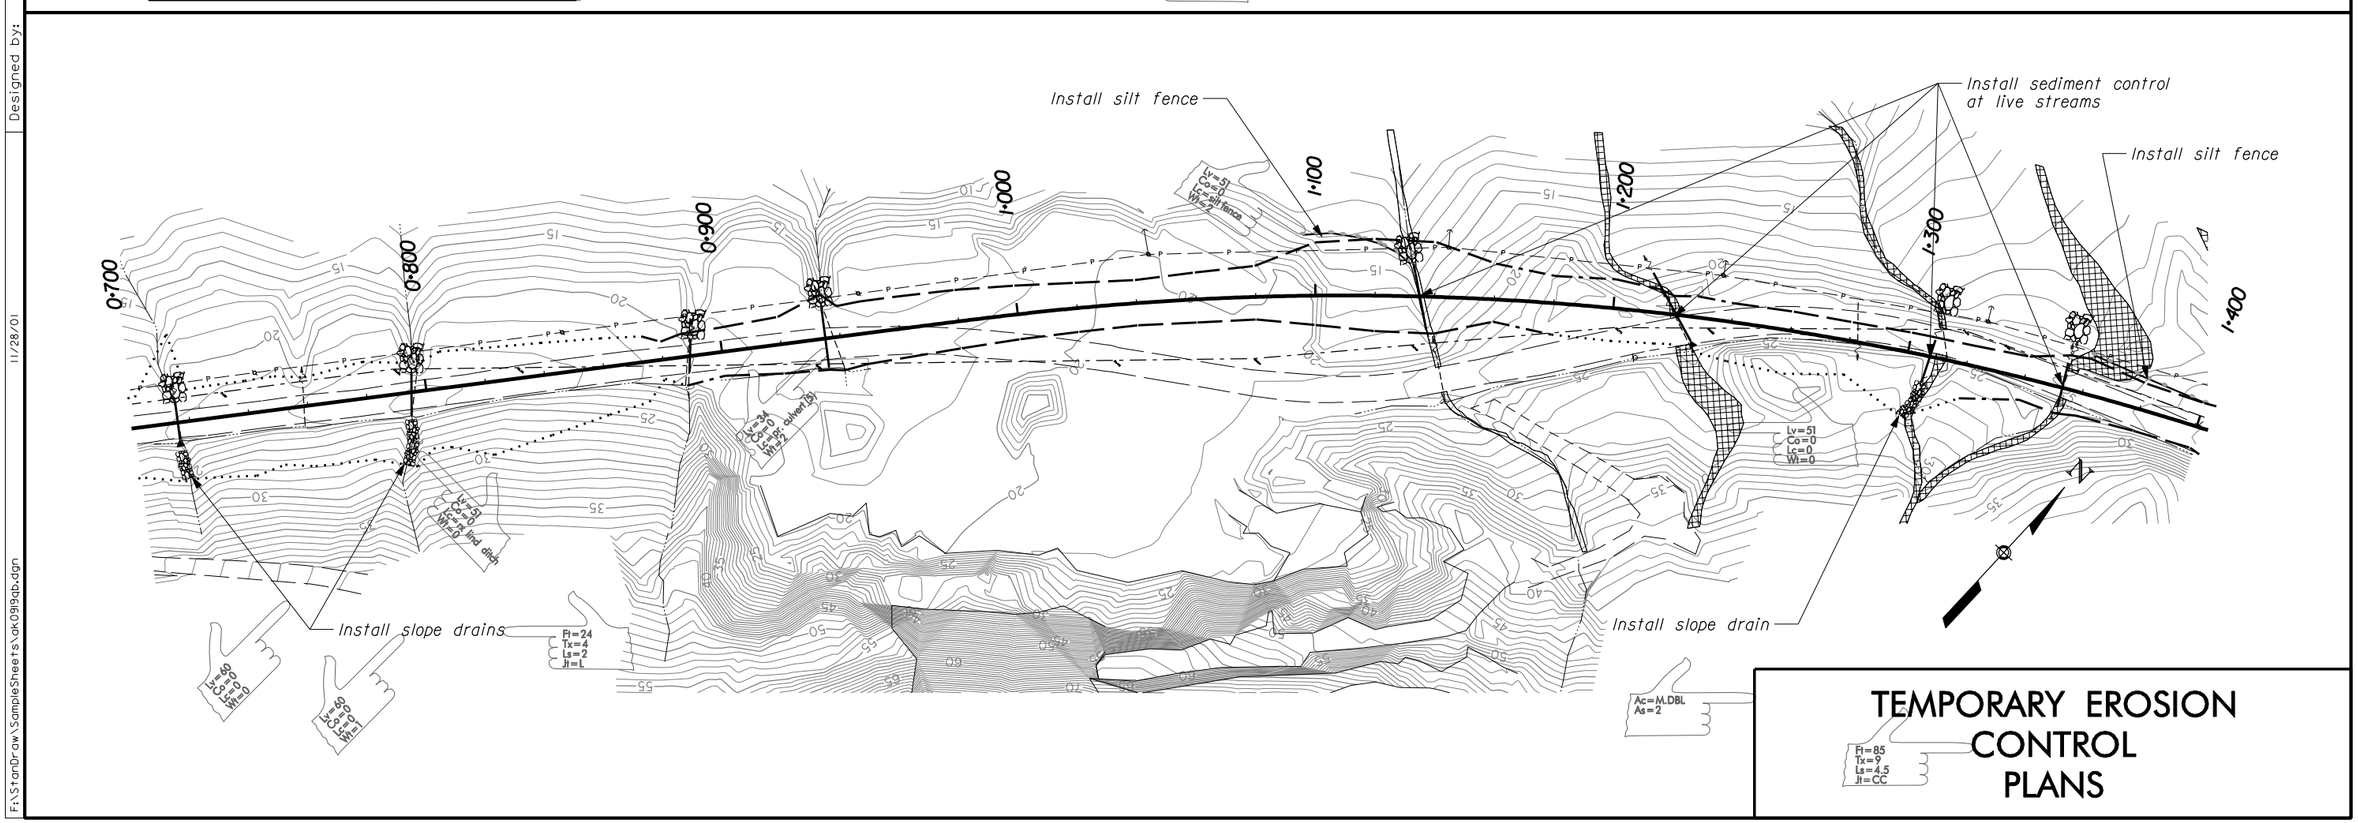

TEMPORARY EROSION CONTROL PLANS

Designed by: A. Designer 2/1999
Checked by: D. Checker 3/1999
11/28/01
F:\StandDraw\SampleSheets\ak0919qb.dgn