STATE	PROJECT	SHEET NUMBER
AK	PFH 9-1(9)	C.2

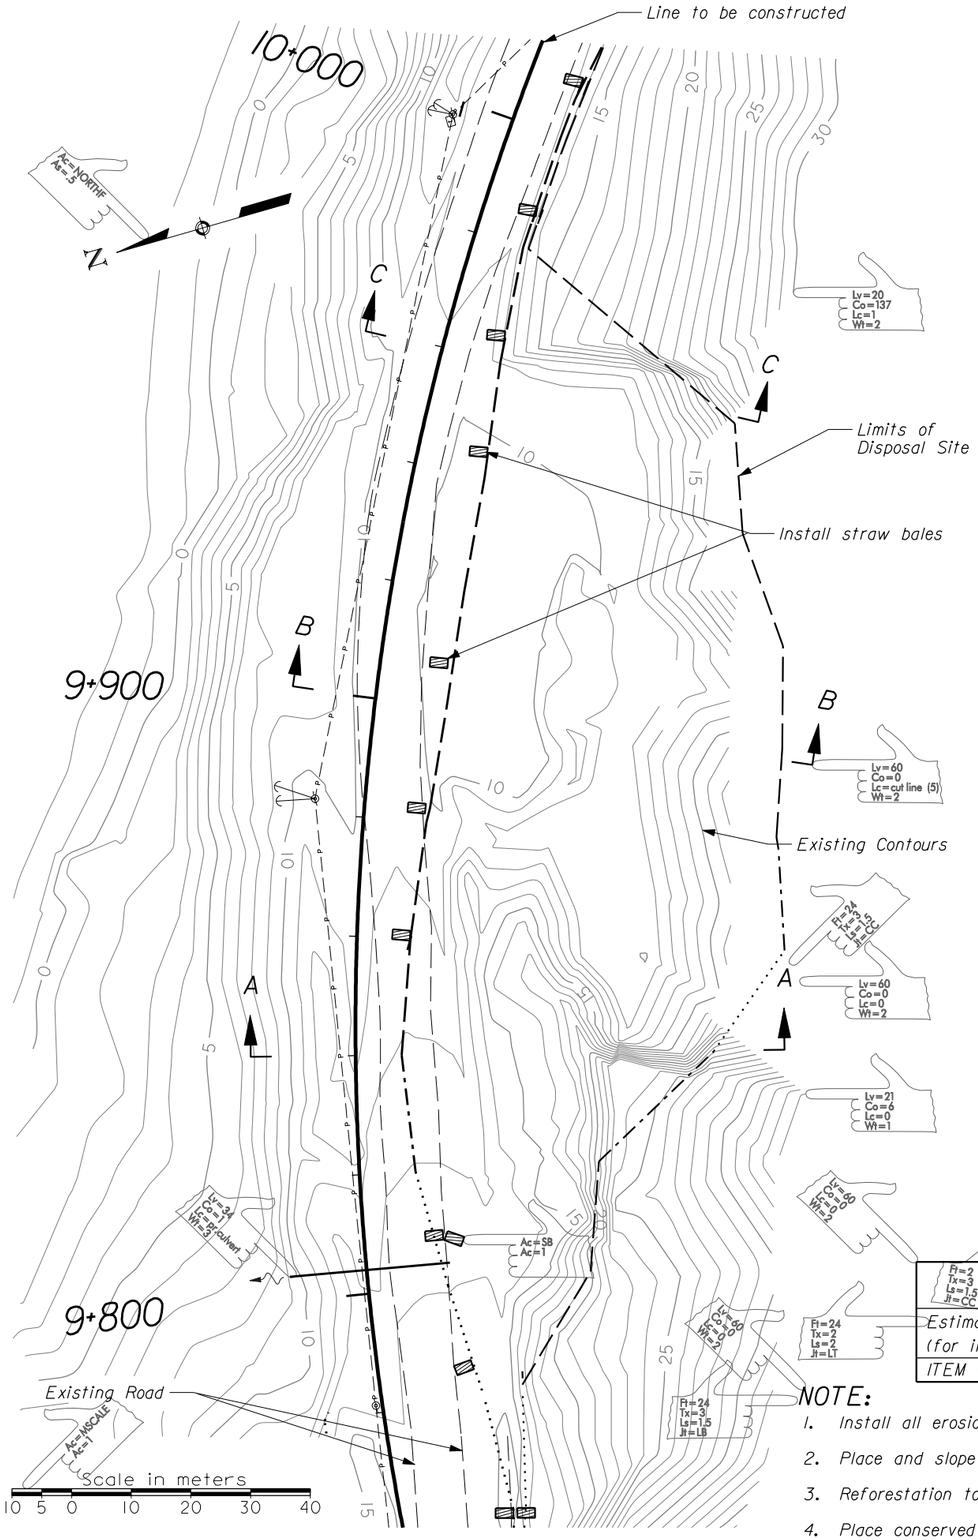

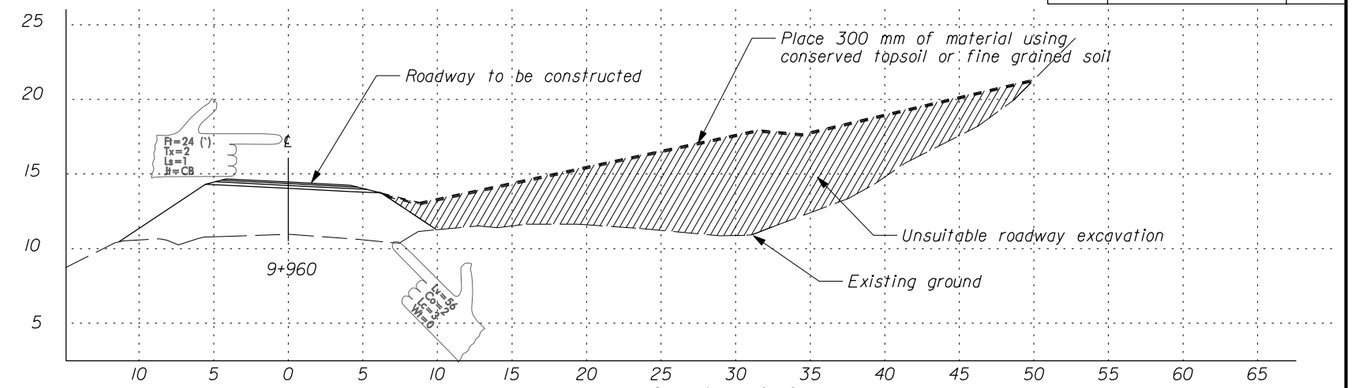

Section C-C

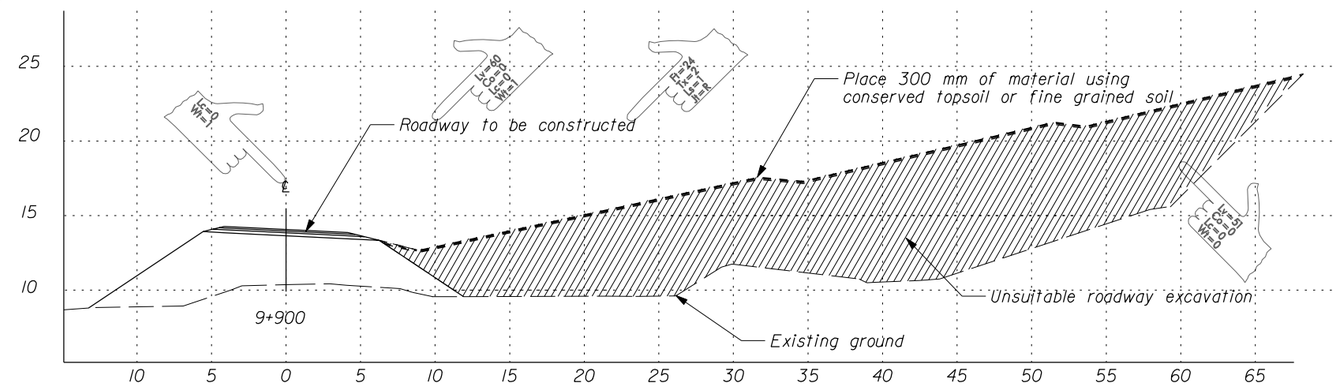

Section B-B

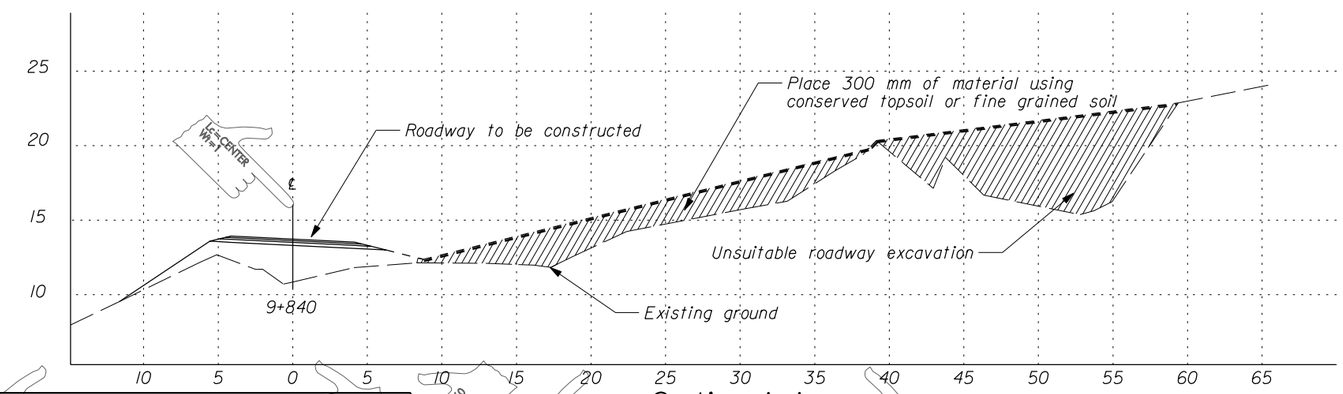

Section A-A

Scale = 1:400

QUANTITIES

Estimated Disposal Volume Available (for information only)	45,000 m3
ITEM 15708 Straw bales	24 each

NOTE:

1. Install all erosion control devices prior to placing material in disposal sites.
2. Place and slope material to prevent any movement into adjacent areas.
3. Reforestation to be completed by others.
4. Place conserved topsoil or fine grained soils on top 300 mm of backfill.

SAMPLE

MATERIAL DISPOSAL SITE

9 + 900

Designed by: A. Designer | Checked by: D. Checker | 11/28/01 | 2/1999 | 3/1999

F:\StanDraw\SampleSheets\ak0919ma.dgn