STATE	PROJECT	SHEET NUMBER
AK	PFH 9-1(9)	K.2

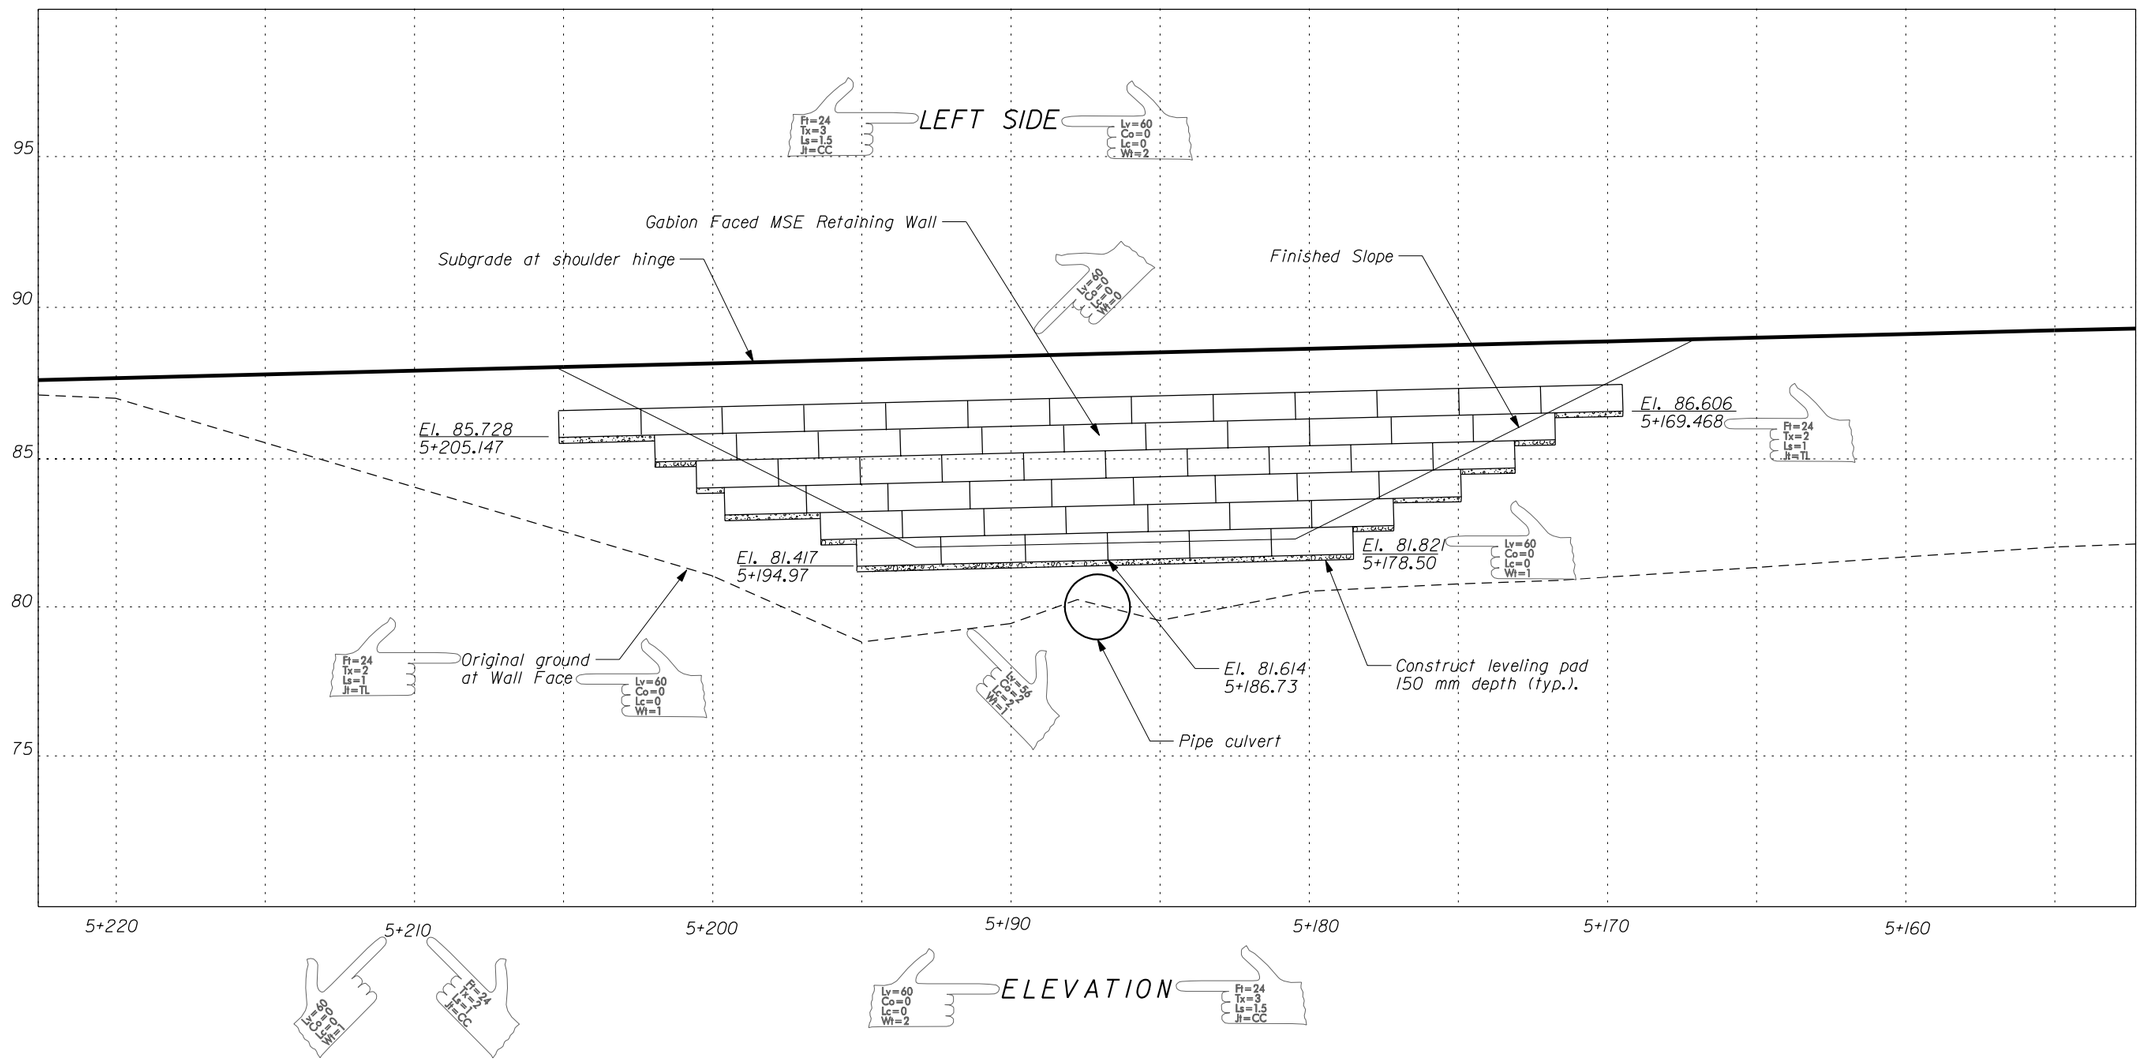

SAMPLE

NOTE:

1. All baskets size letter code B unless otherwise shown.

Ac=M.B
As=1

Ft=85
Tx=4.5
Ls=3
Jt=CC

GABION FACED MSE RETAINING WALL

F:\StanDraw\SampleSheets\ak09lgrb.dgn | 11/28/01 | Designed by: A. Designer | 3/1999 | Checked by: D. Checker | 3/1999