STATE	PROJECT	SHEET NUMBER
WY	PRA-GRTE 10(9)	N.2

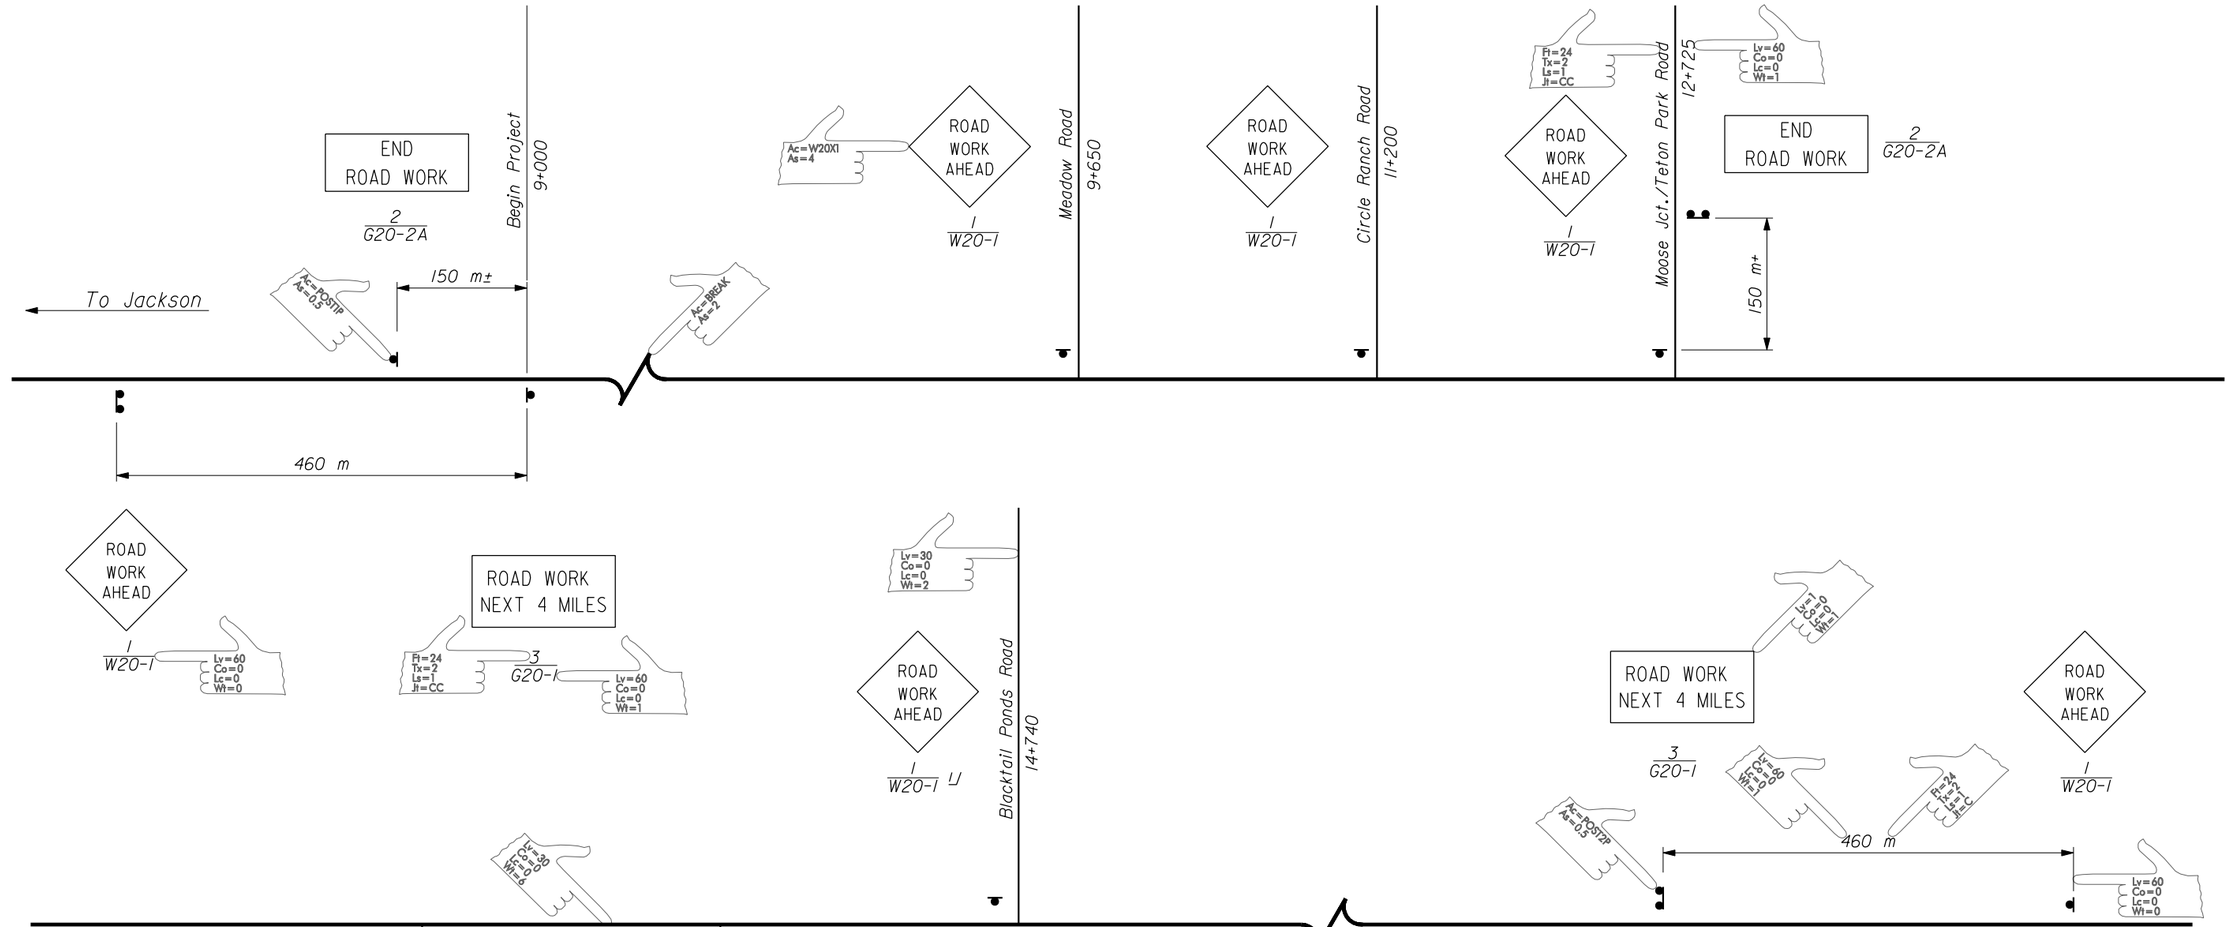

SAMPLE

FOOTNOTE:
U Use as required

SYMBOLS:

5 W8-1 Sign No.
MUTCD No.

Lv=60 Co=0 Lc=0 Wt=2
Fi=2 Tx=3 Ls=1.5 Jt=CC
Lv=60 Co=0 Lc=0 Wt=1
Fi=24 Tx=2 Ls=2 Jt=LT

NPS Drwg. No. 136/80117

TEMPORARY TRAFFIC CONTROL PROJECT SIGNING

Designed by: A. Designer 2/1999
Checked by: D. Checker 3/1999
11/28/01
F:\StanDraw\SampleSheets\yell80nb.dgn