STATE	PROJECT	SHEET NUMBER
WY	PRA-GRTE 10(9)	0.2

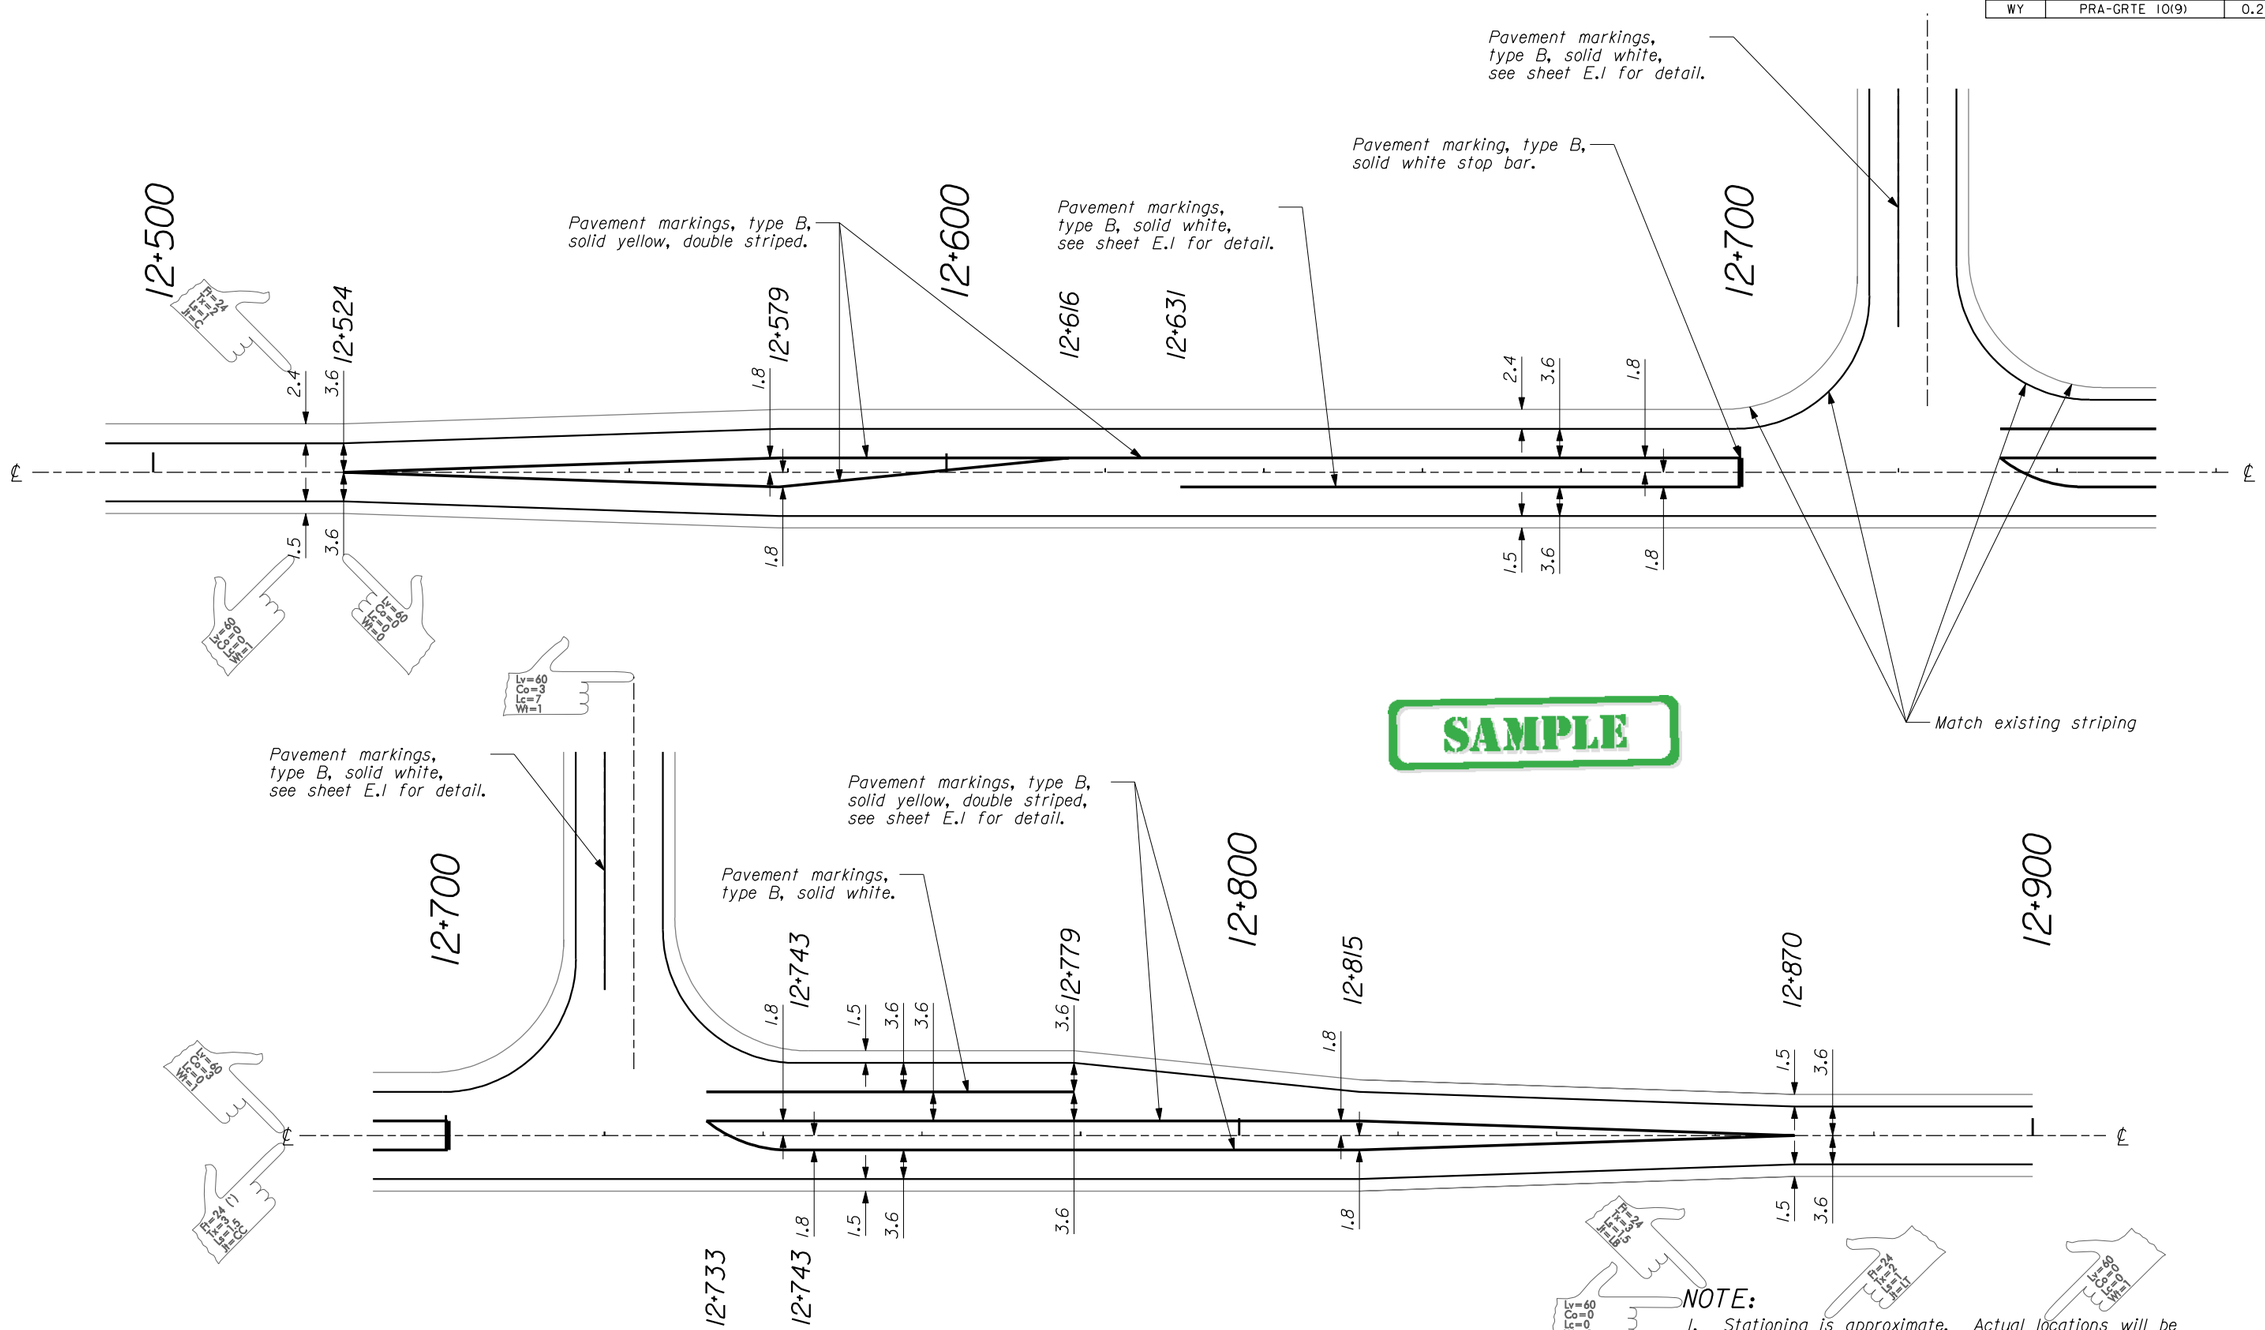

NOTE:

1. Stationing is approximate. Actual locations will be determined in field prior to recycling operations.

NPS Pkg. No 136 NPS Drwg. No. 136/80117

MOOSE INTERSECTION PERMANENT PAVEMENT MARKING DETAIL

A. Designer 2/1999 | Checked by: | D. Checker 3/1999 | Designed by: | 11/28/01

F:\StanDraw\SampleSheets\grtel009pb.dgn