STATE	PROJECT	SHEET NUMBER
ID	PFH 62-1(1)	0.3
	PLH 62-1(1)	

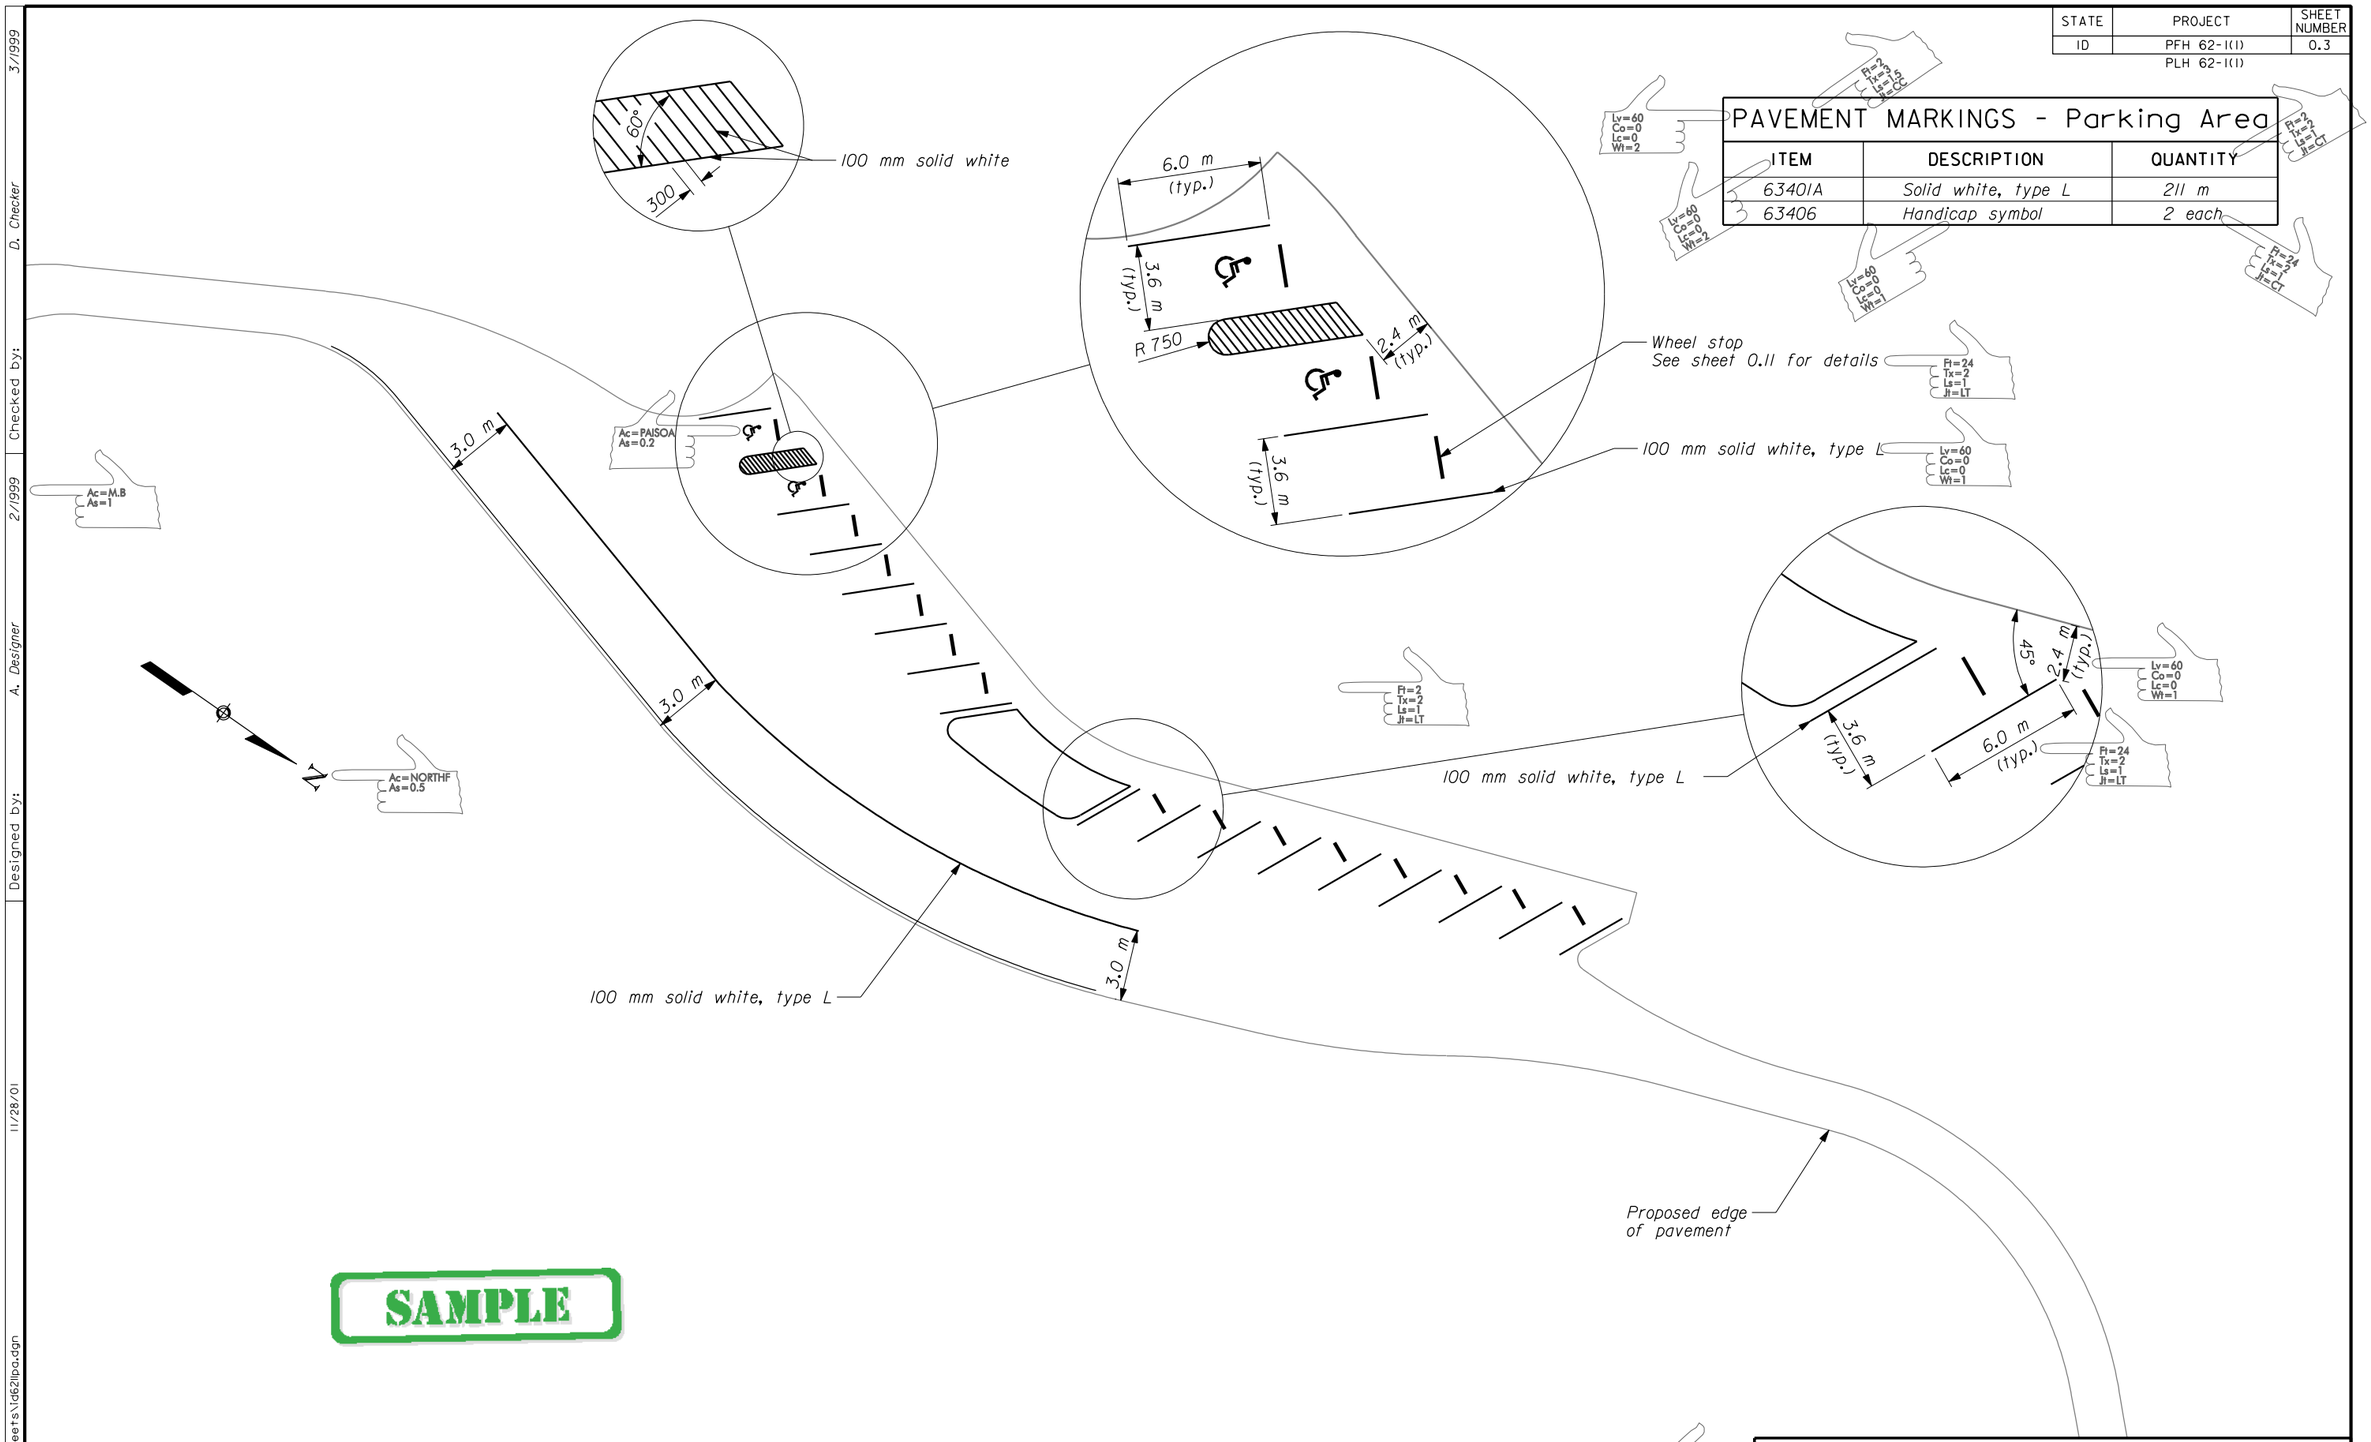

PAVEMENT MARKINGS - Parking Area

ITEM	DESCRIPTION	QUANTITY
63401A	Solid white, type L	211 m
63406	Handicap symbol	2 each

SAMPLE

PERMANENT PAVEMENT MARKINGS
LOWER MESA FALLS
PARKING AREA
14 + 000

Designed by: A. Designer | 2/1999
Checked by: D. Checker | 3/1999
11/28/01
F:\StanDraw\SampleSheets\id62lpa.dgn