STATE	PROJECT	SHEET NUMBER

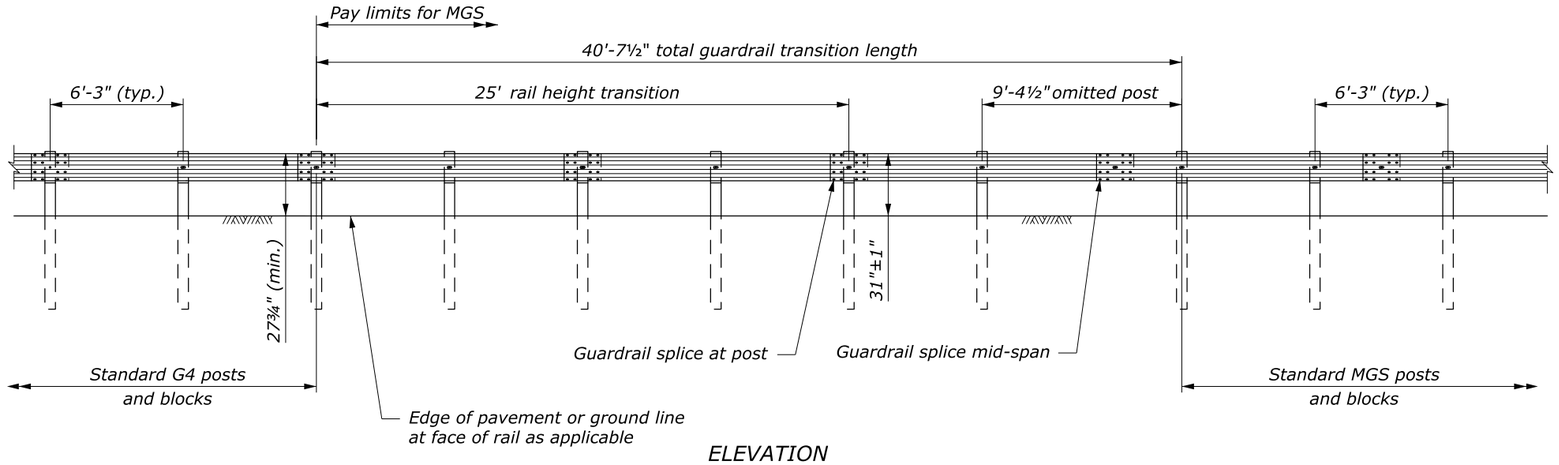

ELEVATION

OMITTED POST OPTION

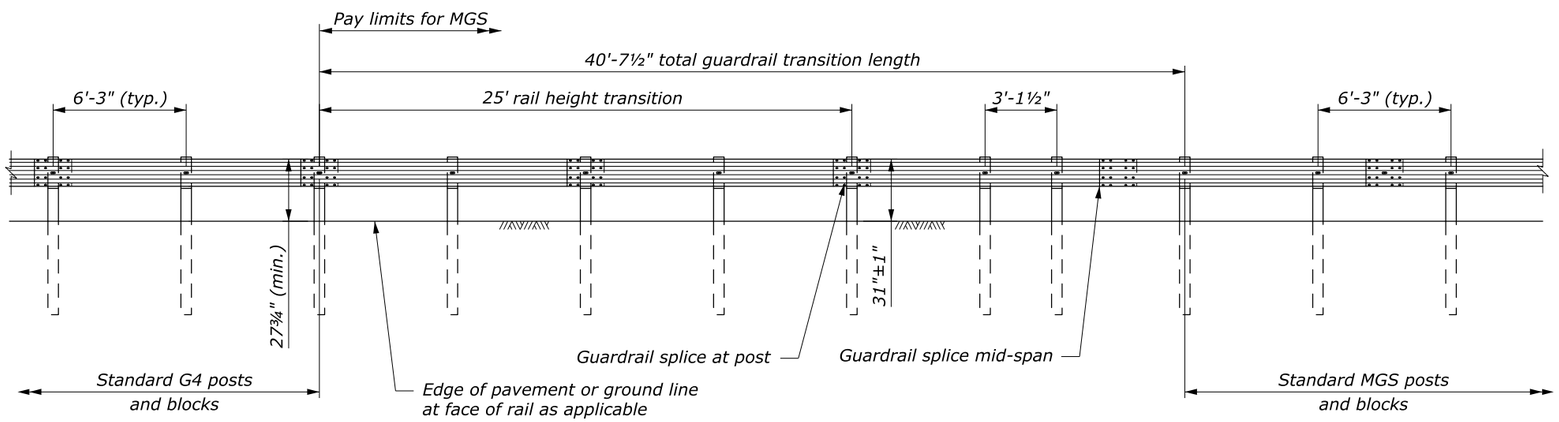

ELEVATION

HALF-POST SPACING IN MGS OPTION

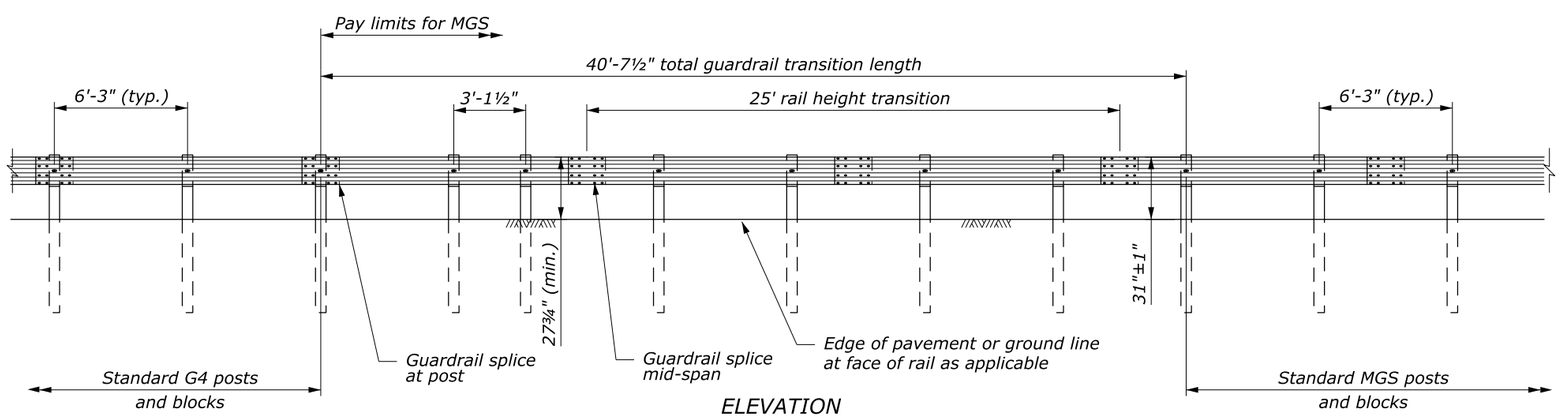

ELEVATION

HALF-POST SPACING IN G4 OPTION

NOTES:

1. Unless otherwise specified, use any of the options shown as required to meet project-specific conditions.
2. Use consistent guardrail post material throughout the length of the guardrail run.
3. If applicable, conversion of the 8-inch wide G4 blockout to the 12-inch wide MGS blockout may occur anywhere within the length of the G4 to MGS transition shown.
4. See Details ET 617-10, ET 617-11, ET 617-31, or ET 617-32 for other assembly details.

NO SCALE

U.S. DEPARTMENT OF TRANSPORTATION
FEDERAL HIGHWAY ADMINISTRATION
OFFICE OF FEDERAL LANDS HIGHWAY

EFLHD DETAIL

G4 TO MGS W-BEAM GUARDRAIL TRANSITION

DETAIL APPROVED FOR USE 2/2019
REVISED: 4/2019 9/2020

DETAIL
ET 617-39

G:\Engineering_Software\cadd\Bentley_Software\OpenRoads Designer\CONFIG\OpenRoads Designer CE WSV5\OpenRoads_Designer_CE\Configuration\Organization-Civil\FLH_Survft_Standards-WSSV\Cell\FLH-Cells.cel [Base.B.US]
12 March 2020 7:27 AM