STATE	PROJECT	SHEET NUMBER
WY	PRA-YELL 10(10)	A.3

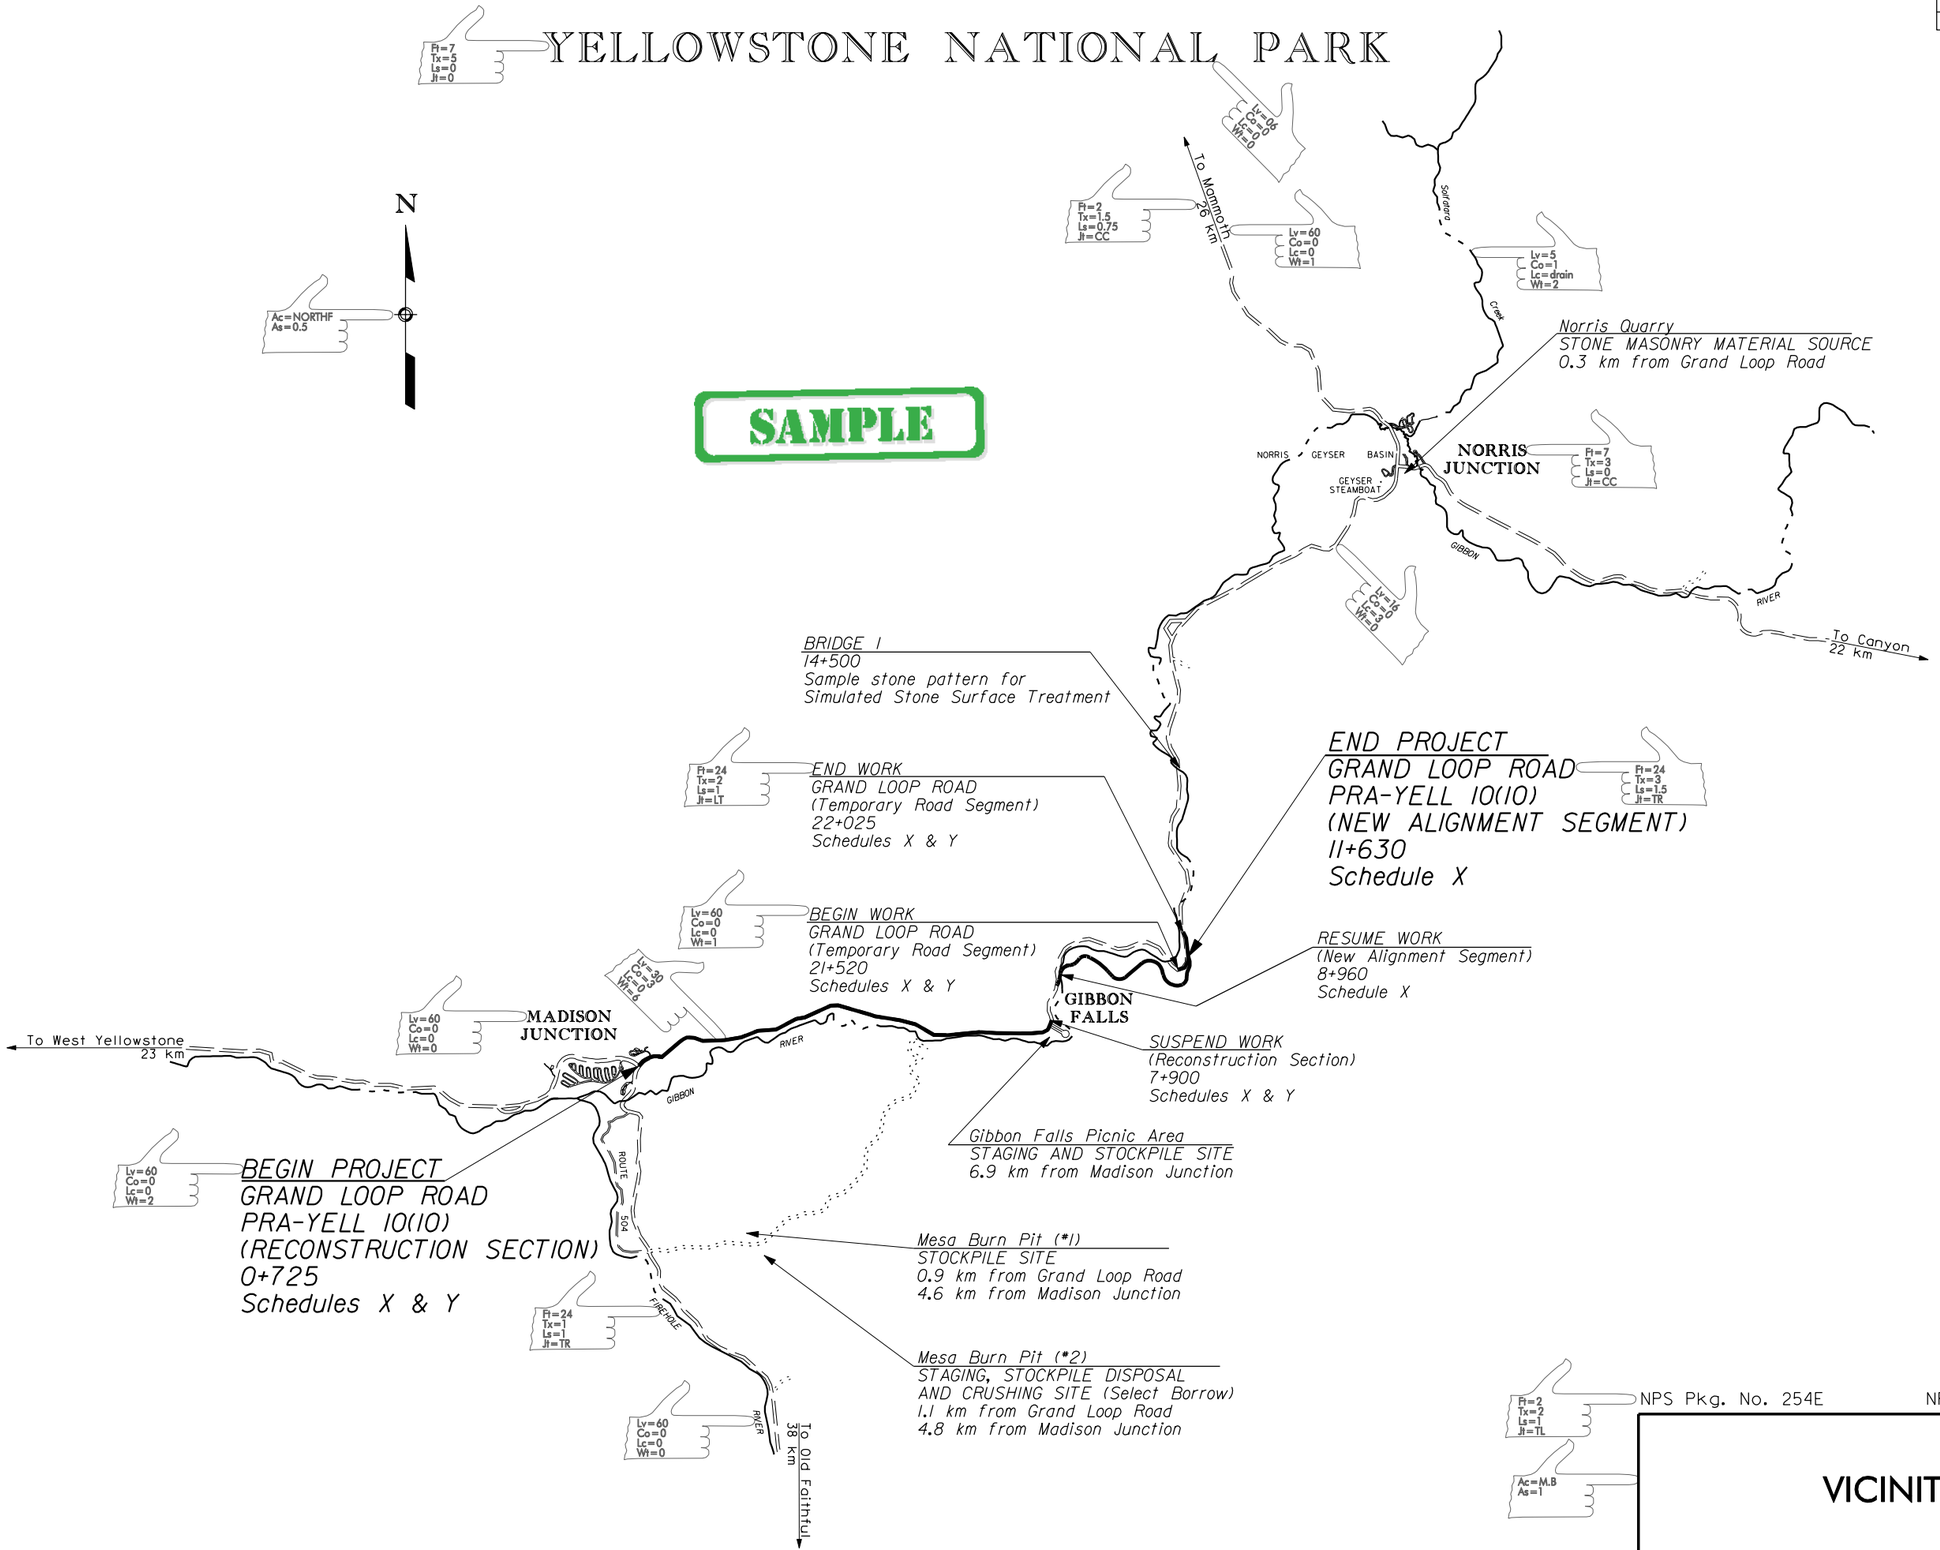

VICINITY MAP

A. Designer | 2/1999 | Checked by: | D. Checker | 3/1999 | Designed by: | 11/28/01

F:\StanDraw\SampleSheets\yell10ac.dgn